



All dimensions to be confirmed on site prior to fabrication.

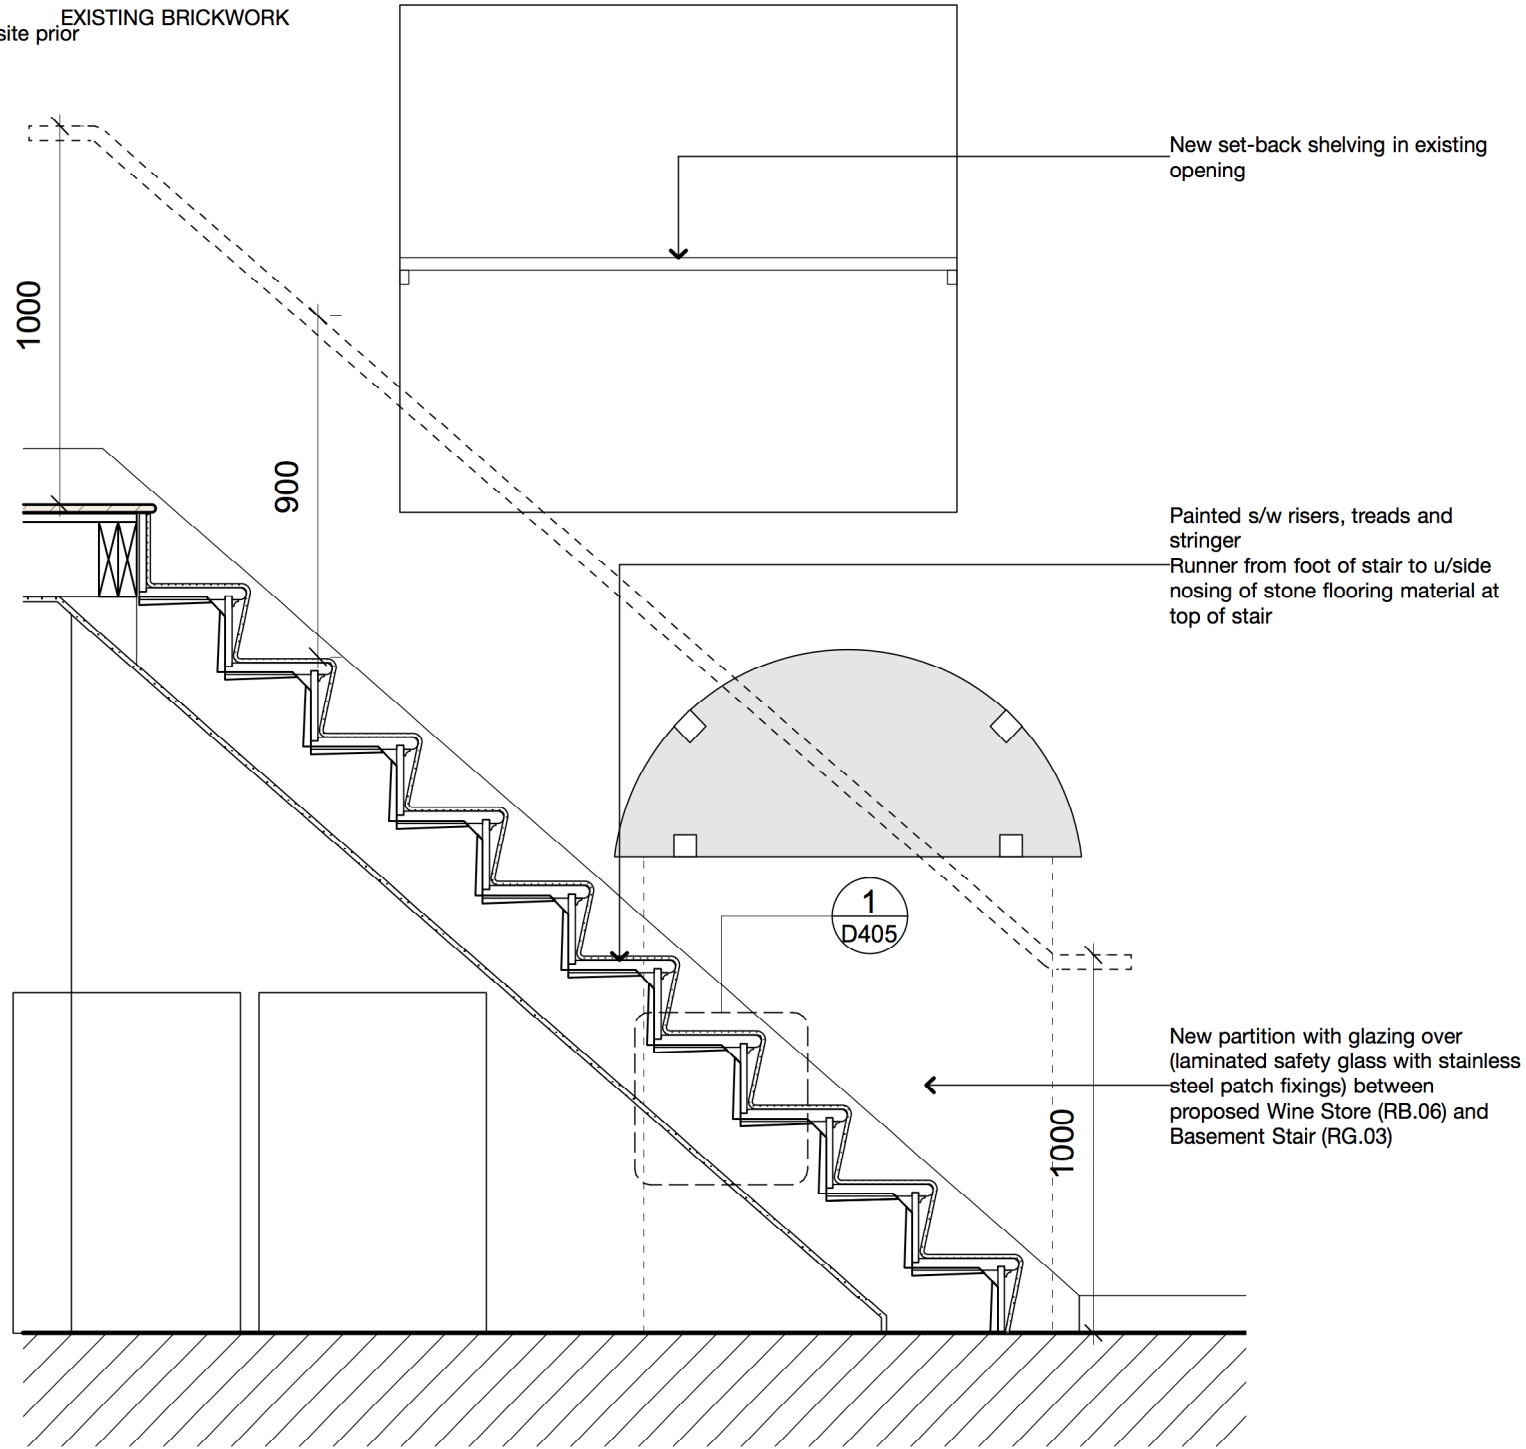

1 Basement Stair Section

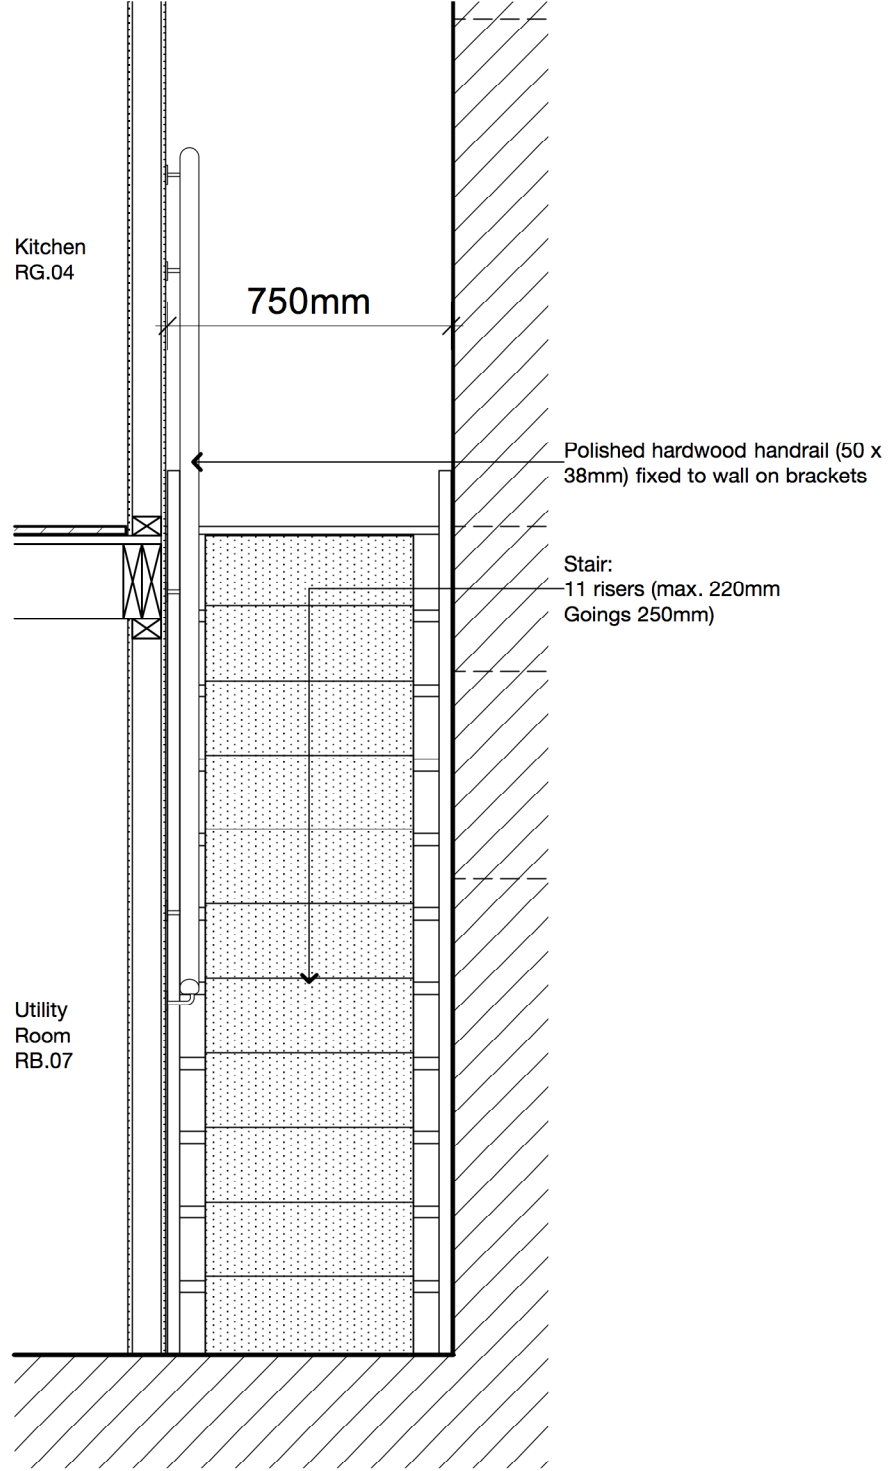

2 Basement Stair Elevation

- GENERAL NOTES
- 1. This drawing is the copyright of Haines Phillips Architects.
 - 2. Do not scale from this drawing. Use figured dimensions only.
 - 3. This drawing must not be used for land transfer purposes, or for construction purposes unless accompanied by an Architect's Instruction.

DRAWING ISSUE STATUS		
ISSUE	STATUS	COMMENT
P	PRELIMINARY	For comment and review
PL	PLANNING	Planning/Listed Building Application
BR	BUILDING REGS	Building Regs Application
T	TENDER	For pricing purposes only
C	CONSTRUCTION	For procurement & construction
FC	FINAL CONSTRUCTION	Record drawings on completion
L	LEGAL	Conveyancing or other legal purposes

REVISIONS		
REV	DATE	NOTES
1	09.04.20	First issue.

HAINES PHILLIPS ARCHITECTS

Tankerton Works
12 Argyle Walk
London WC1H 8HA

020 7833 9324
 020 7837 2864
 office@hainesphillips.co.uk

JOB TITLE
31 Maltravers Street, Arundel

DRAWING TITLE
Basement Staircase Section & Elevation

DRAWN	DATE	SCALE	
PC	03.2020	1:20@A3	
JOB NR	DRAWING NO.	ISSUE	REVISION
4120	D 402	PL	1