



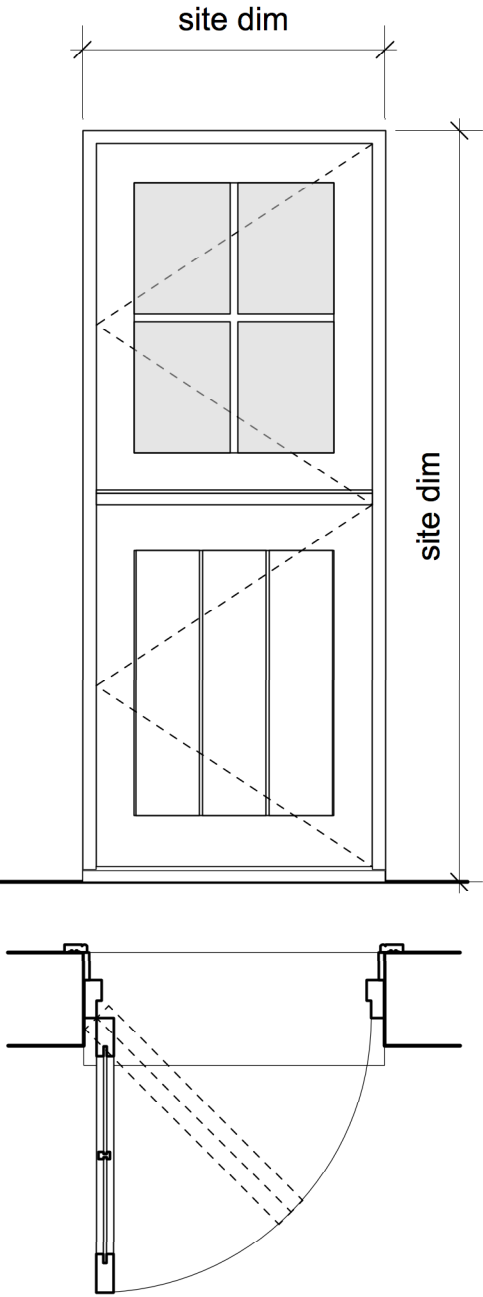


Door Type D
DB.10
Lower Ground Floor: Home Office (Garden)

Painted, Cottage-style, solid timber Stable door, double-glazed with toughened glass

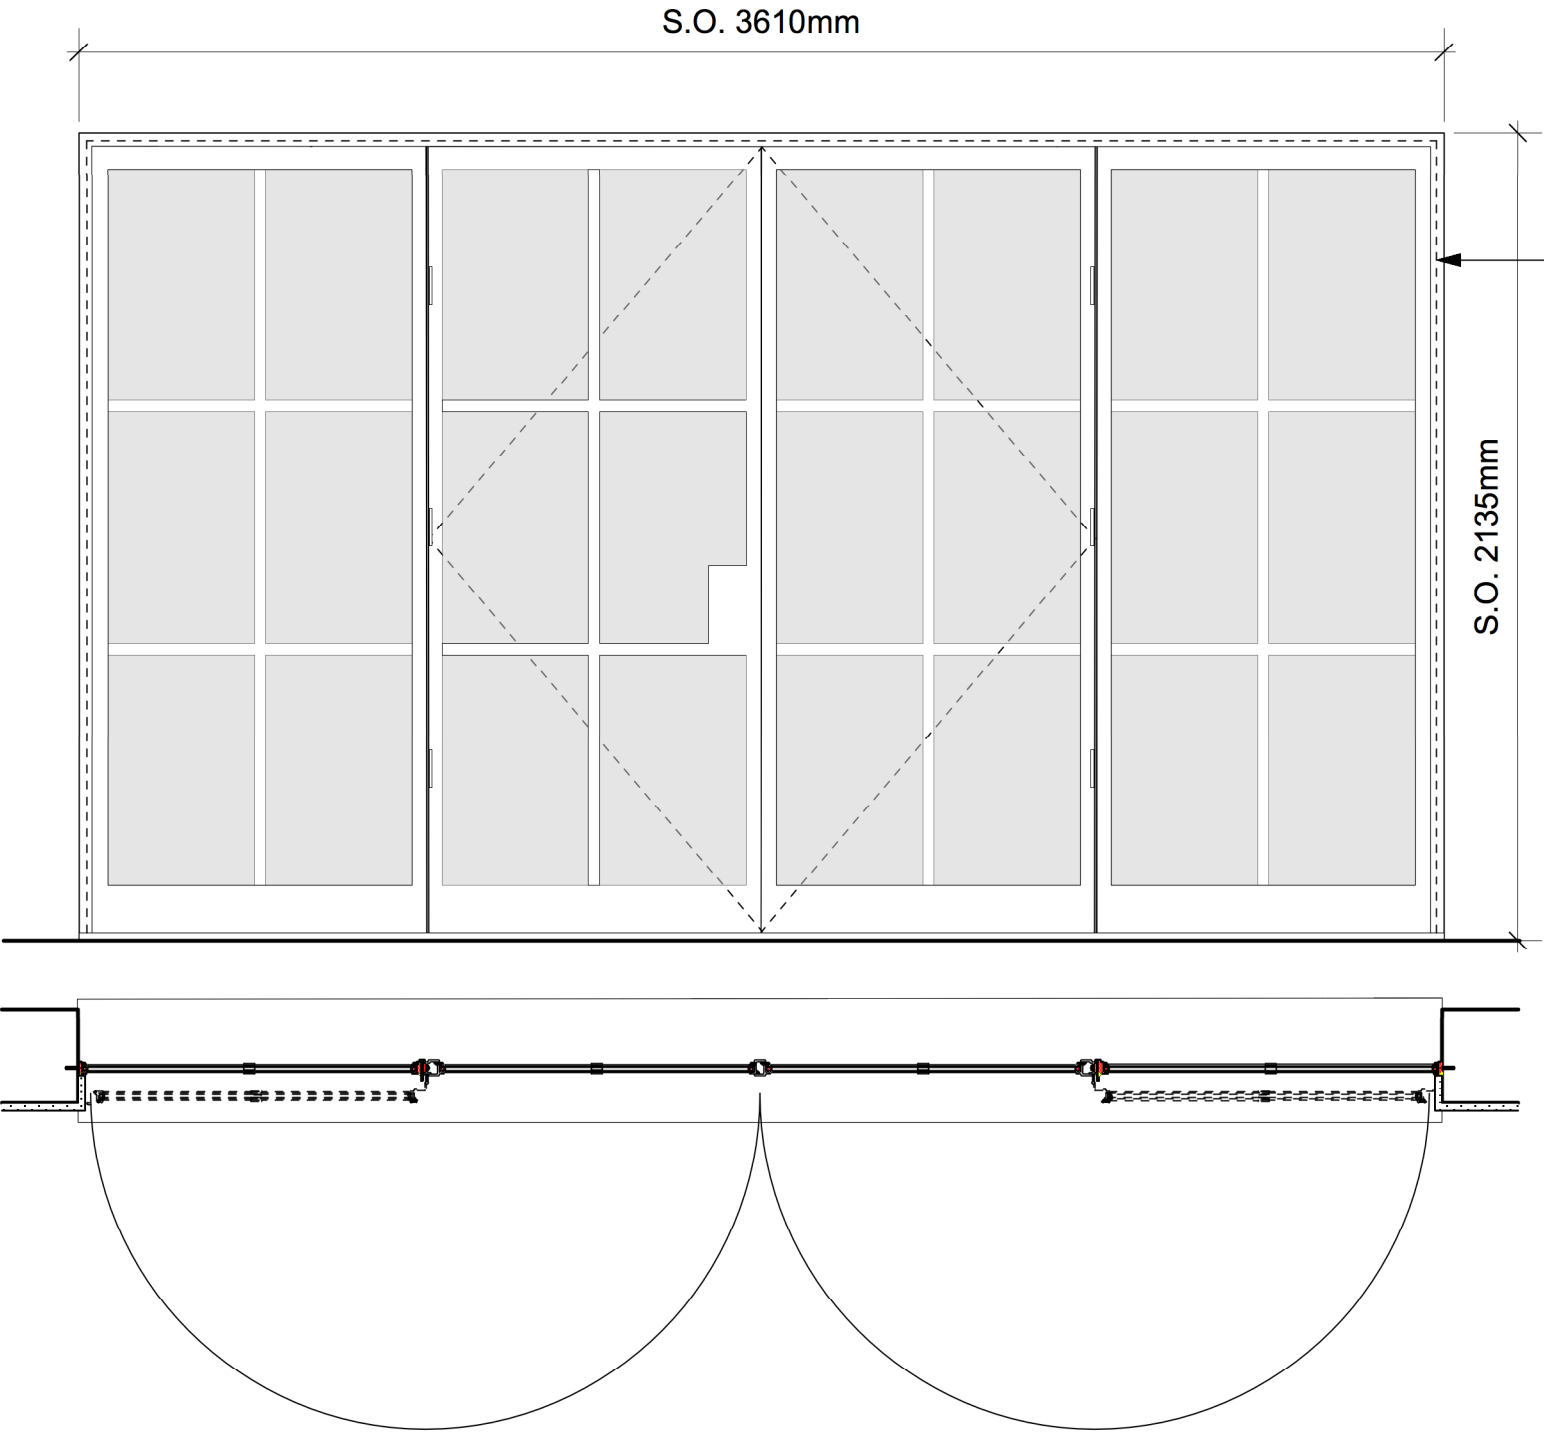

Door Type E
DG.04
Ground Floor - Kitchen/ Living/ Dining Area

Powder-coated, galvanised steel, "Crittall" style double-glazed screen, double-glazed with toughened glass.

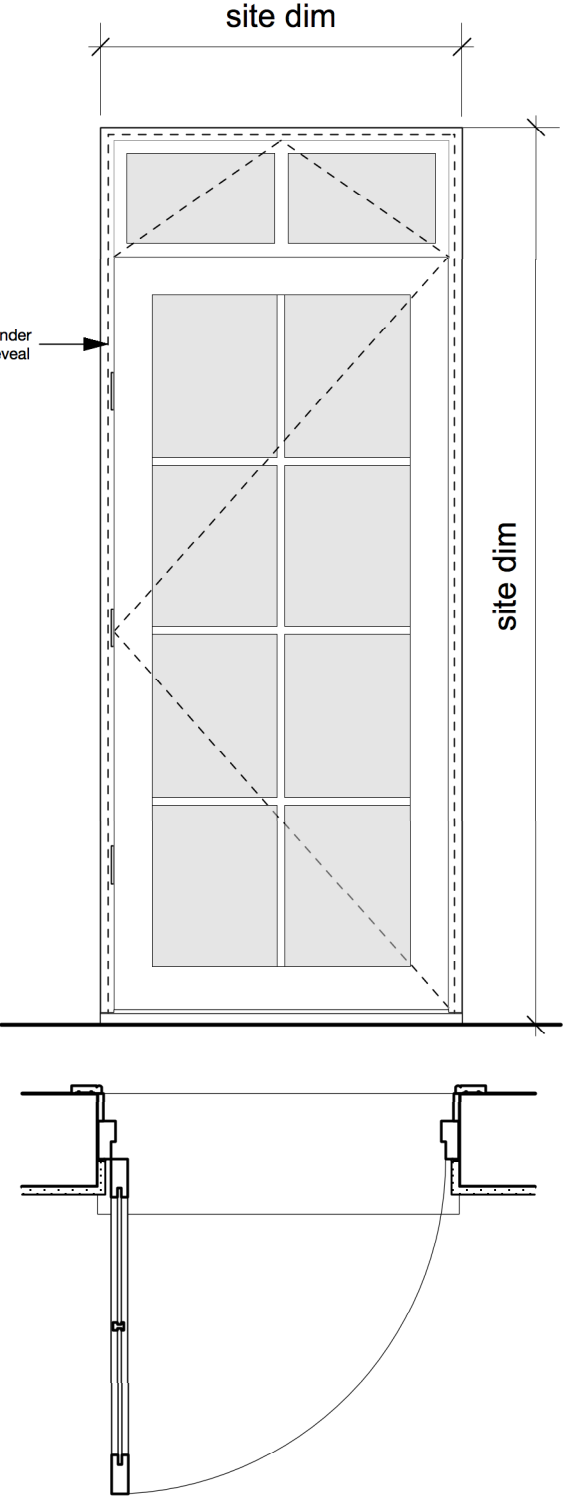

Door Type F
D1.07 & D1.08
First Floor - Bedroom/ Bathroom

Painted timber French door with Slim-line double-glazing, toughened glass to door. Opening fanlight.

- GENERAL NOTES
- This drawing is the copyright of Haines Phillips Architects.
 - Do not scale from this drawing. Use figured dimensions only.
 - This drawing must not be used for land transfer purposes, or for construction purposes unless accompanied by an Architect's Instruction.

DRAWING ISSUE STATUS		
ISSUE	STATUS	COMMENT
P	PRELIMINARY	For comment and review
PL	PLANNING	Planning/Listed Building Application
BR	BUILDING REGS	Building Regs Application
T	TENDER	For pricing purposes only
C	CONSTRUCTION	For procurement & construction
FC	FINAL CONSTRUCTION	Record drawings on completion
L	LEGAL	Conveyancing or other legal purposes

REVISIONS		
REV	DATE	NOTES
1	30.03.20	Client change to Door Type E. Dimensions added.
2	03.04.20	Changes to elevations.
3	13.04.20	Door Type D size updated to fit existing opening in outbuilding.

**HAINES
PHILLIPS
ARCHITECTS**

Tankerton Works
12 Argyle Walk
London WC1H 8HA
t 020 7833 9324
f 020 7837 2864
e office@hainesphillips.co.uk

JOB TITLE
31 Maltravers Street, Arundel

DRAWING TITLE
Proposed External Doors - 2

DRAWN	DATE	SCALE	ISSUE	REVISION
PC	11.2019	1:20@A3		
JOB NR	DRAWING NO.			
4120	DA 402	PL	3	