


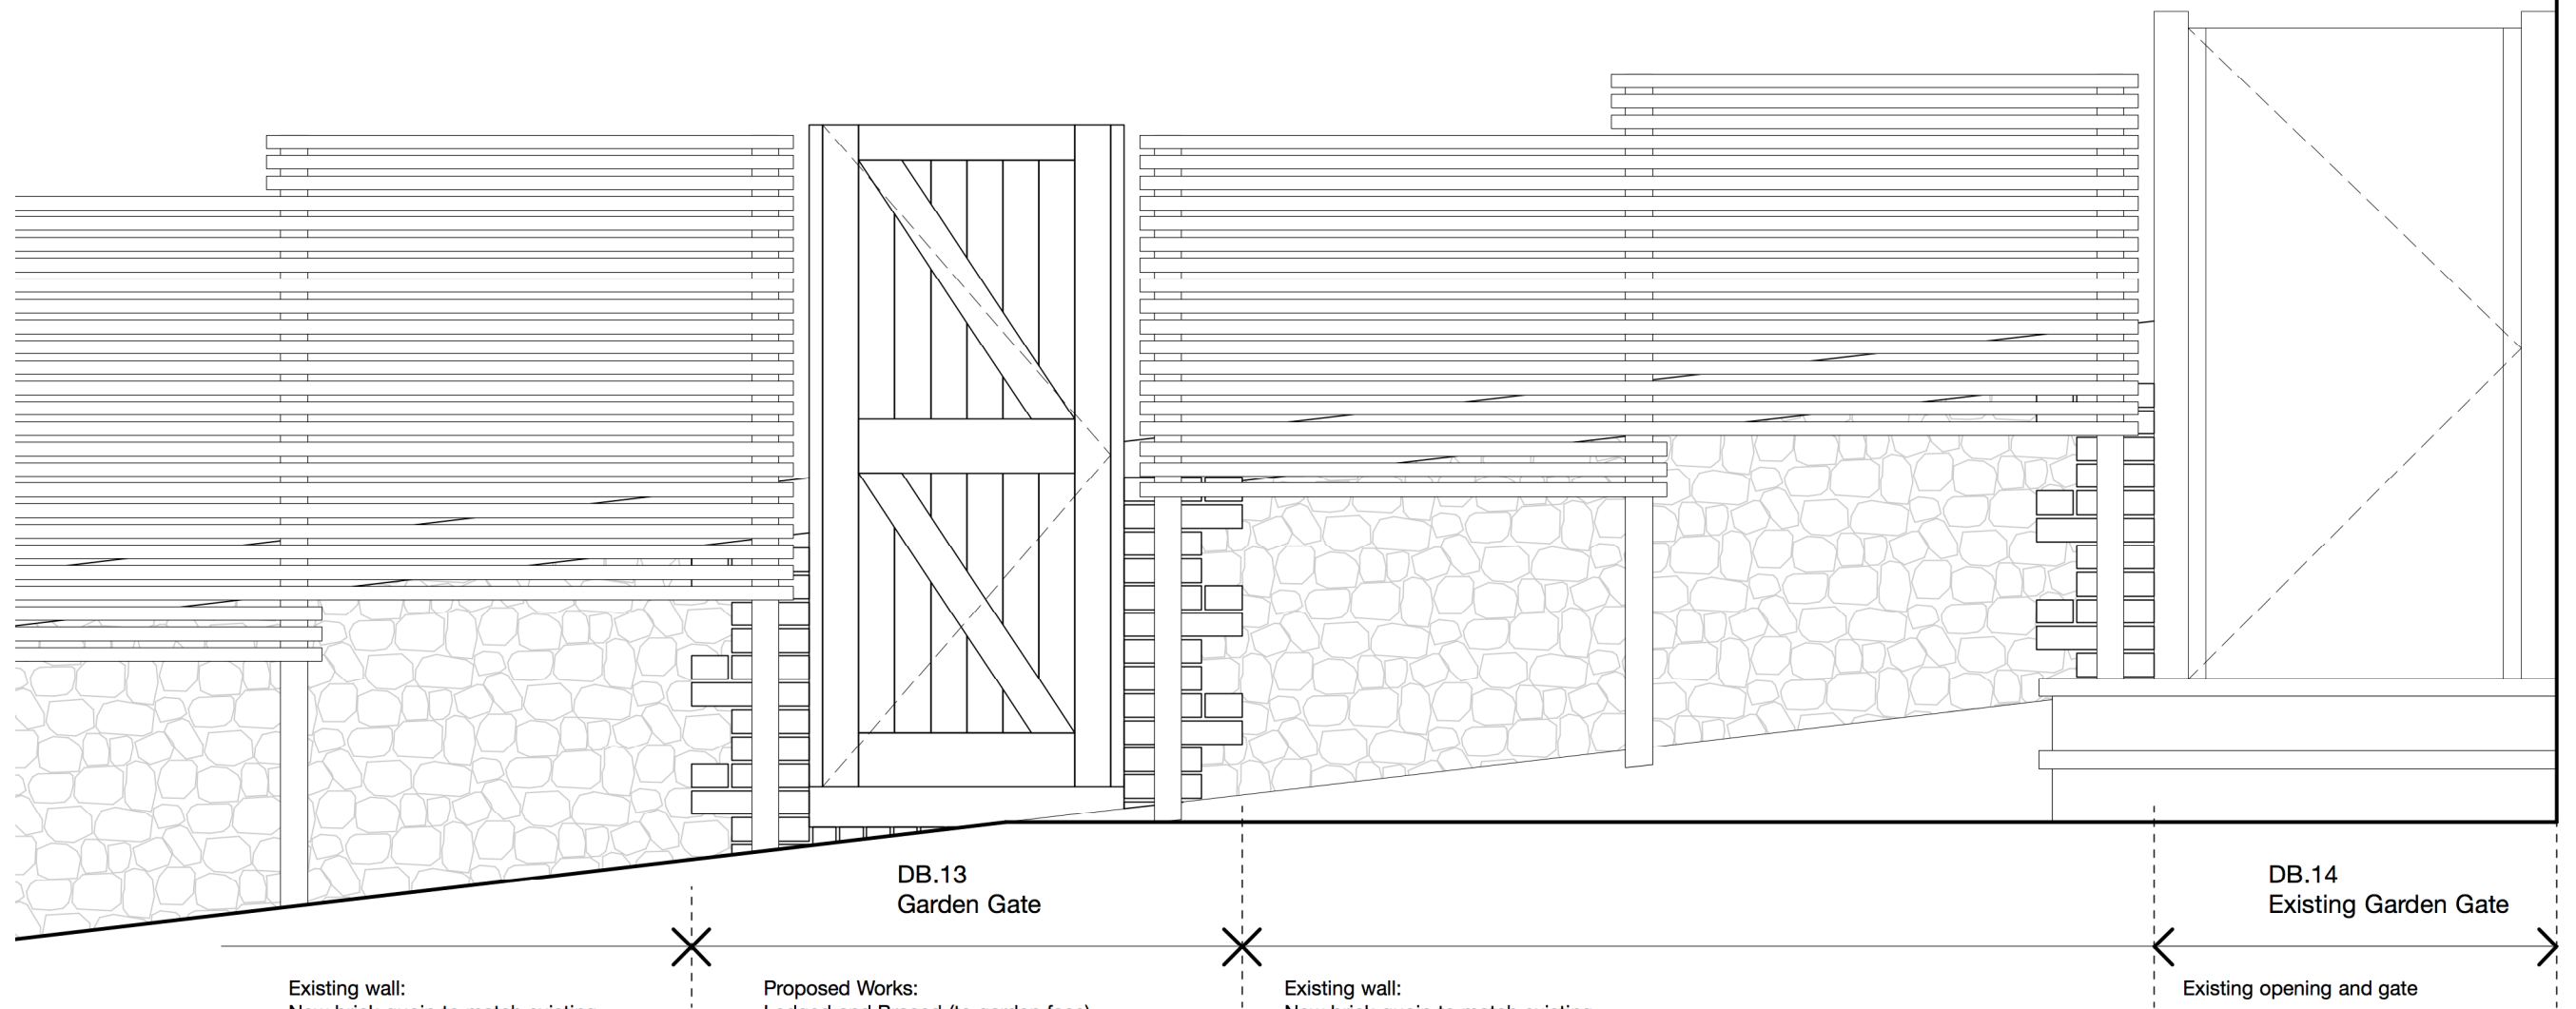

Existing wall:  
New brick quoin to match existing  
Cement coping  
Fencing to match proposed trellis over  
(38x19mm untreated oak battens on  
75x75mm untreated oak posts  
supported by 75x75 r/c posts in ground)

Proposed Works:  
Ledged and Braced (to garden face)  
untreated oak garden gate  
New brick quoins to match existing to  
receive gate untreated oak posts fixed to  
quoins either side of opening  
Brick on edge coping threshold detail - to  
match existing

Existing wall:  
New brick quoin to match existing  
Cement coping  
Fencing to match proposed trellis over  
(38x19mm untreated oak battens on  
75x75mm untreated oak posts  
supported by r/c posts in ground)

DB.14  
Existing Garden Gate  
Existing opening and gate

1

## Garden Wall - Garden Elevation

### GENERAL NOTES

1. This drawing is the copyright of Haines Phillips Architects.
2. Do not scale from this drawing. Use figured dimensions only.
3. This drawing must not be used for land transfer purposes, or for construction purposes unless accompanied by an Architect's Instruction.

### DRAWING ISSUE STATUS

| ISSUE | STATUS             | COMMENT                              |
|-------|--------------------|--------------------------------------|
| P     | PRELIMINARY        | For comment and review               |
| PL    | PLANNING           | Planning/Listed Building Application |
| BR    | BUILDING REGS      | Building Regs Application            |
| T     | TENDER             | For pricing purposes only            |
| C     | CONSTRUCTION       | For procurement & construction       |
| FC    | FINAL CONSTRUCTION | Record drawings on completion        |
| L     | LEGAL              | Conveyancing or other legal purposes |

### REVISIONS

| REV | DATE     | NOTES           |
|-----|----------|-----------------|
| 1   | 25.03.20 | Client changes. |

**HAINES  
PHILLIPS**  
ARCHITECTS

Tankerton Works  
12 Argyle Walk  
London WC1H 8HA  
t 020 7833 9324  
f 020 7837 2864  
e office@hainesphillips.co.uk

### JOB TITLE

**31 Maltravers Street, Arundel**

### DRAWING TITLE

**Proposed Garden Gate  
Garden Elevation**

|        |             |         |          |
|--------|-------------|---------|----------|
| DRAWN  | DATE        | SCALE   |          |
| PC     | 11.2019     | 1:20@A3 |          |
| JOB NR | DRAWING NO. | ISSUE   | REVISION |
| 4120   | DA 406      | PL      | 1        |