


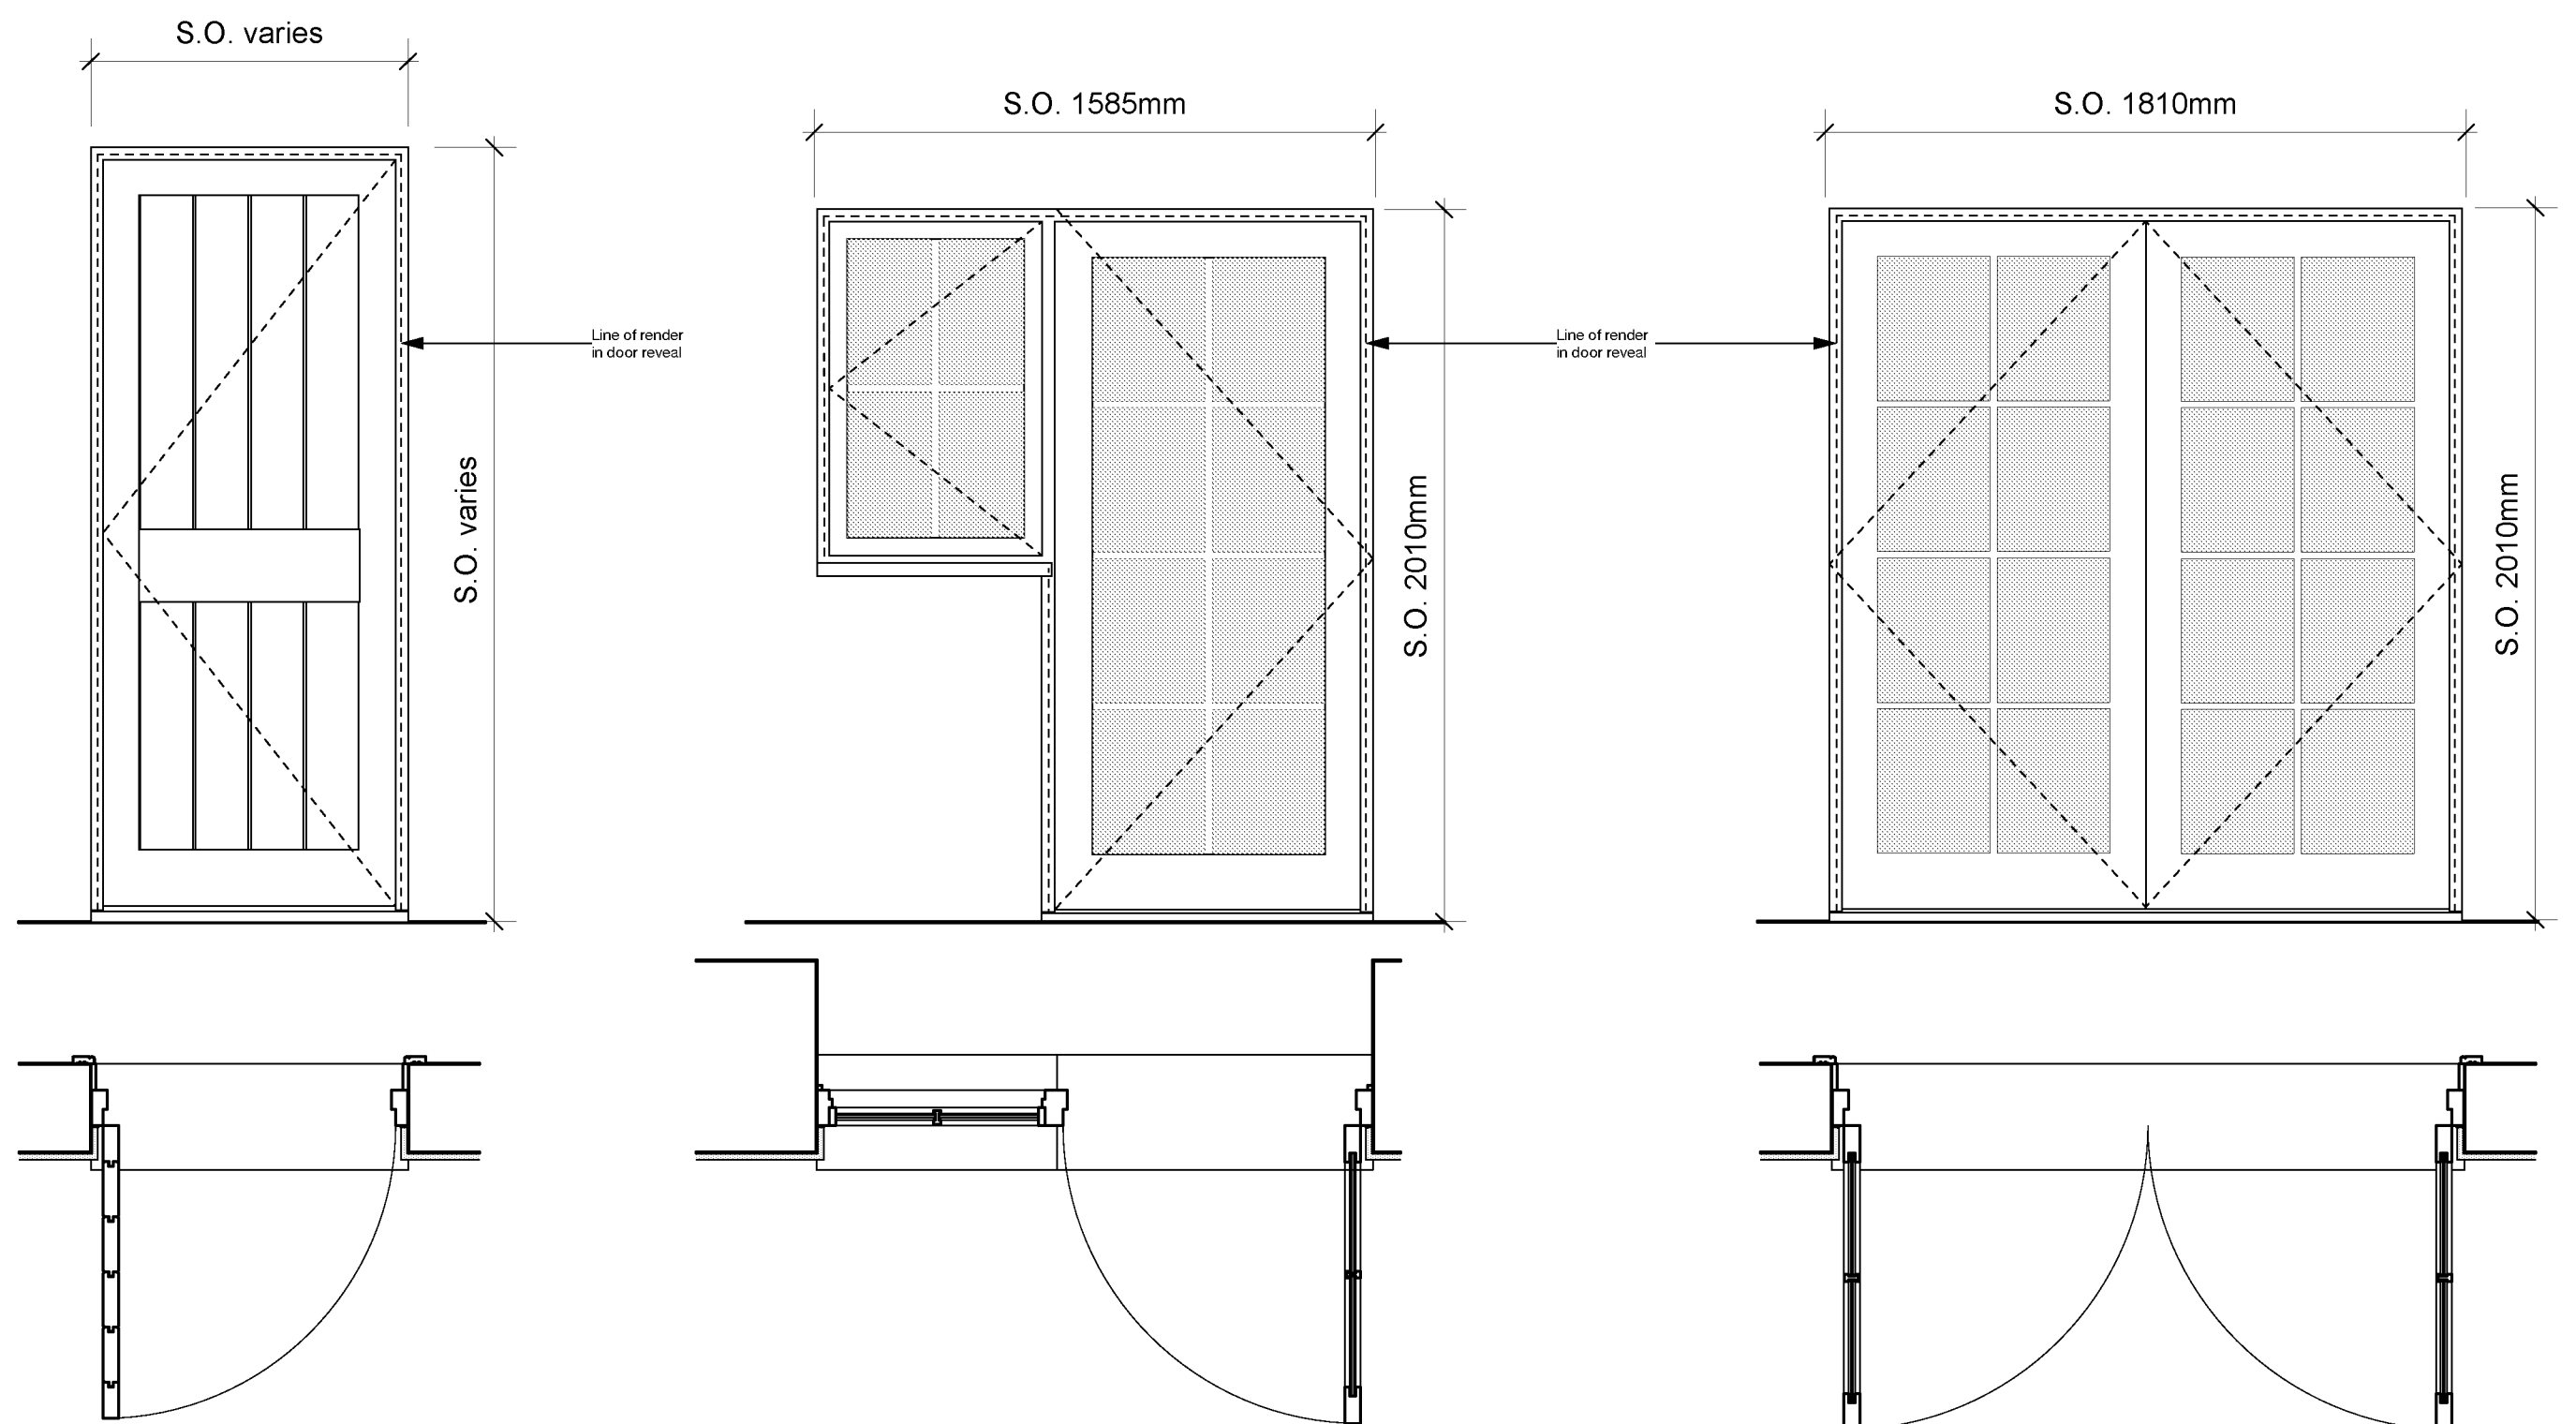

Door Type A

DB.10 & DB.11
Solid timber doors (T&G boarding with solid timber stiles and rails)
Lower Ground Floor: Annex Entrance and Shed (Garden)

Door Type B

DB.01
Painted timber French door and side-hung side-panel:
Lower Ground Floor: Annex Kitchen/ Living/ Dining

Slim-line double glazing with toughened glass and integrated glazing bars. 50mm restrictor fitted to side-panel.

Door Type C

DB.08
Painted timber French doors:
Lower Ground Floor: Games Room

Slim-line double glazing with toughened glass.

GENERAL NOTES			DRAWING ISSUE STATUS			REVSONS			JOB TITLE			
1. This drawing is the copyright of Haines Phillips Architects. 2. Do not scale from this drawing. Use figured dimensions only. 3. This drawing must not be used for land transfer purposes, or for construction purposes unless accompanied by an Architect's Instruction.			ISSUE STATUS COMMENT P PL BR T C FC L PRELIMINARY PLANNING BUILDING REGS TENDER CONSTRUCTION FINAL CONSTRUCTION LEGAL For comment and review Planning/Listed Building Application Building Regs Application For pricing purposes only For procurement & construction Record drawings on completion Conveyancing or other legal purposes			REV DATE NOTES 1 2 3 30.03.20 03.04.20 12.05.20 Dimensions added. Changes to elevations. Door Type A updated at Client's request. Detail added to door Types B & C.			HAINES PHILLIPS ARCHITECTS Tankerton Works 12 Argyle Walk London WC1H 8HA			
									JOB TITLE			
									31 Maltravers Street, Arundel			
									DRAWING TITLE			
									Proposed External Doors - 1			
									DRAWN			
									DATE			
									SCALE			
									PC			
									11.2019			
									1:20@A3			
									JOB NR			
									DRAWING NO.			
									ISSUE			
									REVSON			
									4120			
									DA 401			
									PL			
									3			