



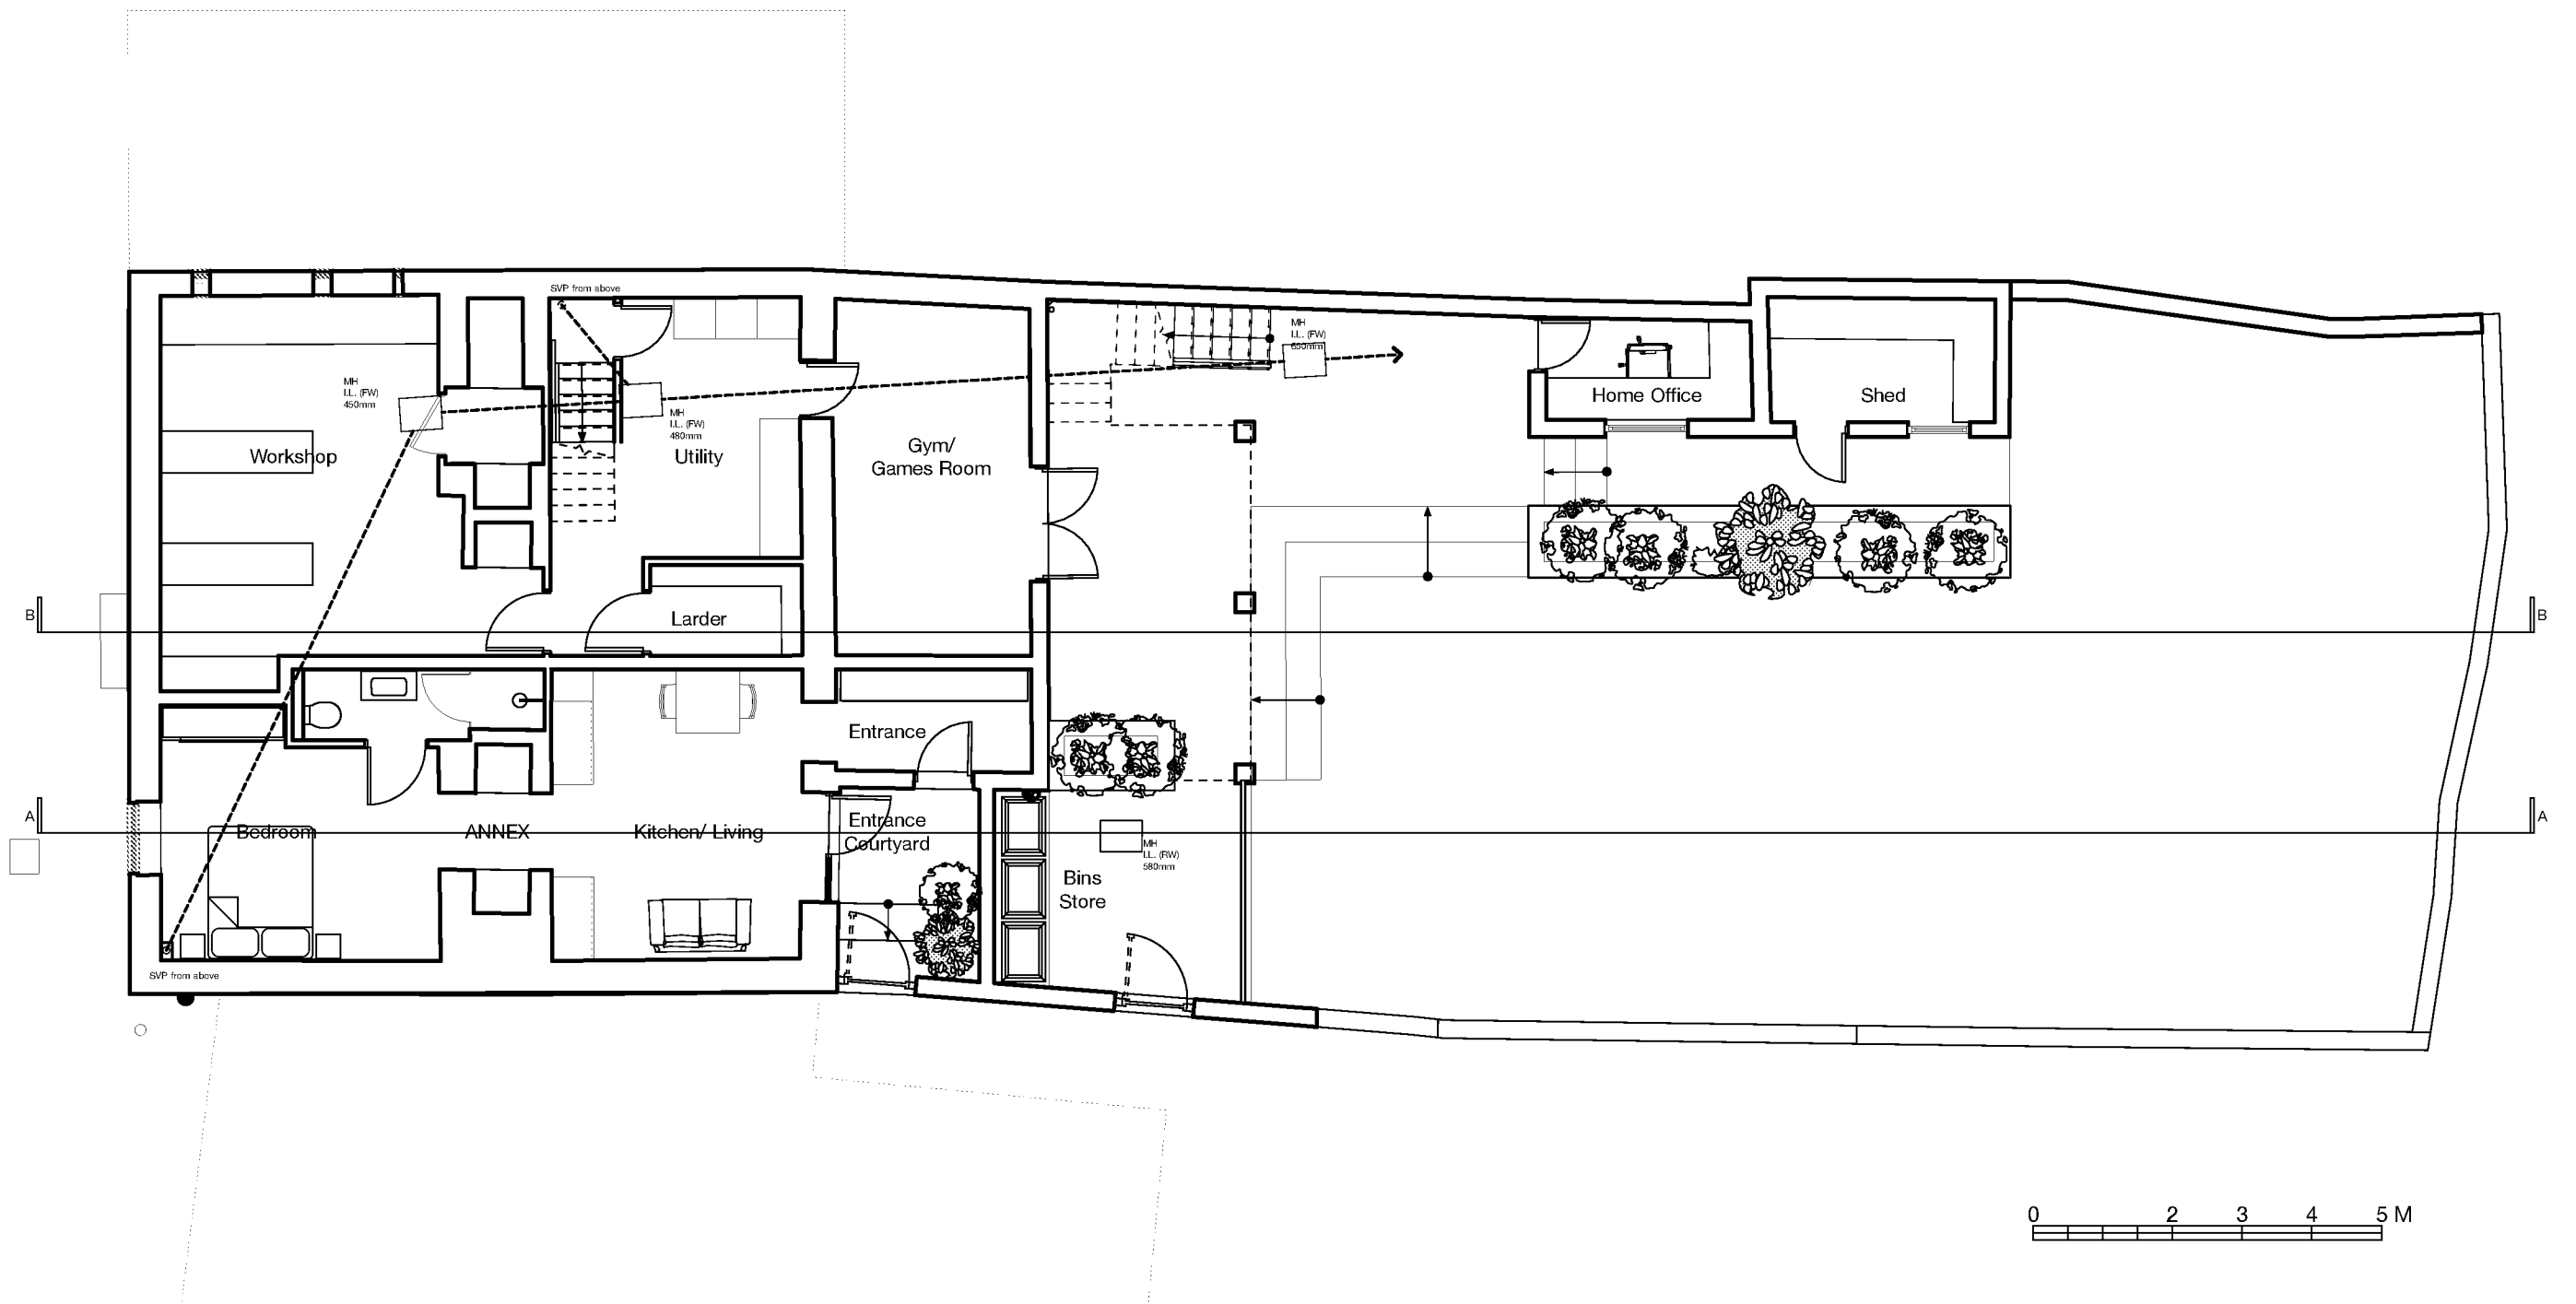

- GENERAL NOTES
- 1. This drawing is the copyright of Haines Phillips Architects.
 - 2. Do not scale from this drawing. Use figured dimensions only.
 - 3. This drawing must not be used for land transfer purposes, or for construction purposes unless accompanied by an Architect's Instruction.

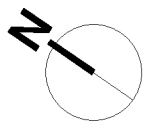

DRAWING ISSUE STATUS		
ISSUE	STATUS	COMMENT
P	PRELIMINARY	For comment and review
PL	PLANNING	Planning/Listed Building Application
BR	BUILDING REGS	Building Regs Application
T	TENDER	For pricing purposes only
C	CONSTRUCTION	For procurement & construction
FC	FINAL CONSTRUCTION	Record drawings on completion
L	LEGAL	Conveyancing or other legal purposes

REV'SONS		
REV	DATE	NOTES
1	22.10.19	Updated in accordance with Client changes,
2	11.02.20	SVPs and below ground drainage run added.
3	04.03.20	Door to Annex fom Kitchen/ Living area updated.

**HAINES
PHILLIPS
ARCHITECTS**

Tankerton Works
12 Argyle Walk
London WC1H 8HA

JOB TITLE
31 Maltravers Street, Arundel

DRAWING TITLE
**Basement Plan
Proposed**

DRAWN	DATE	SCALE	
PC	09.2019	1:100@A3	
JOB NR	DRAWNG NO.	SSUE	REVSON
4120	GA 303	PL	3