







1/100 scale on A2 Paper

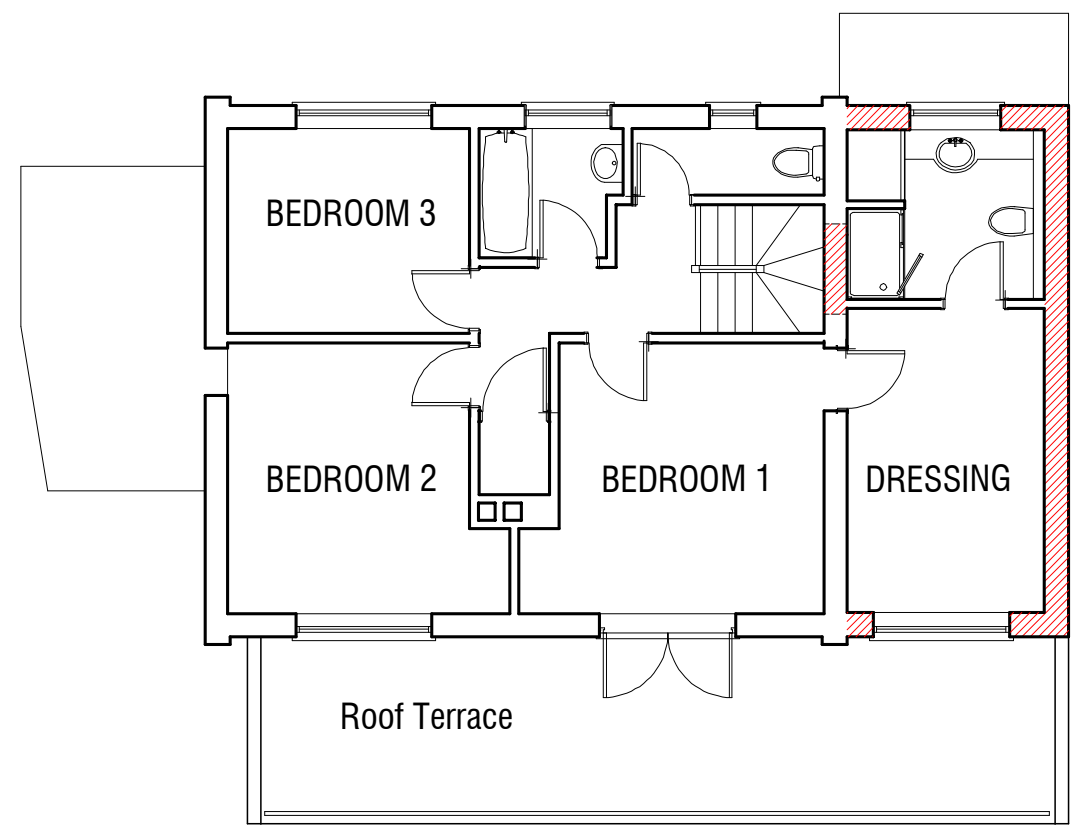

FIRST FLOOR PLAN
as proposed

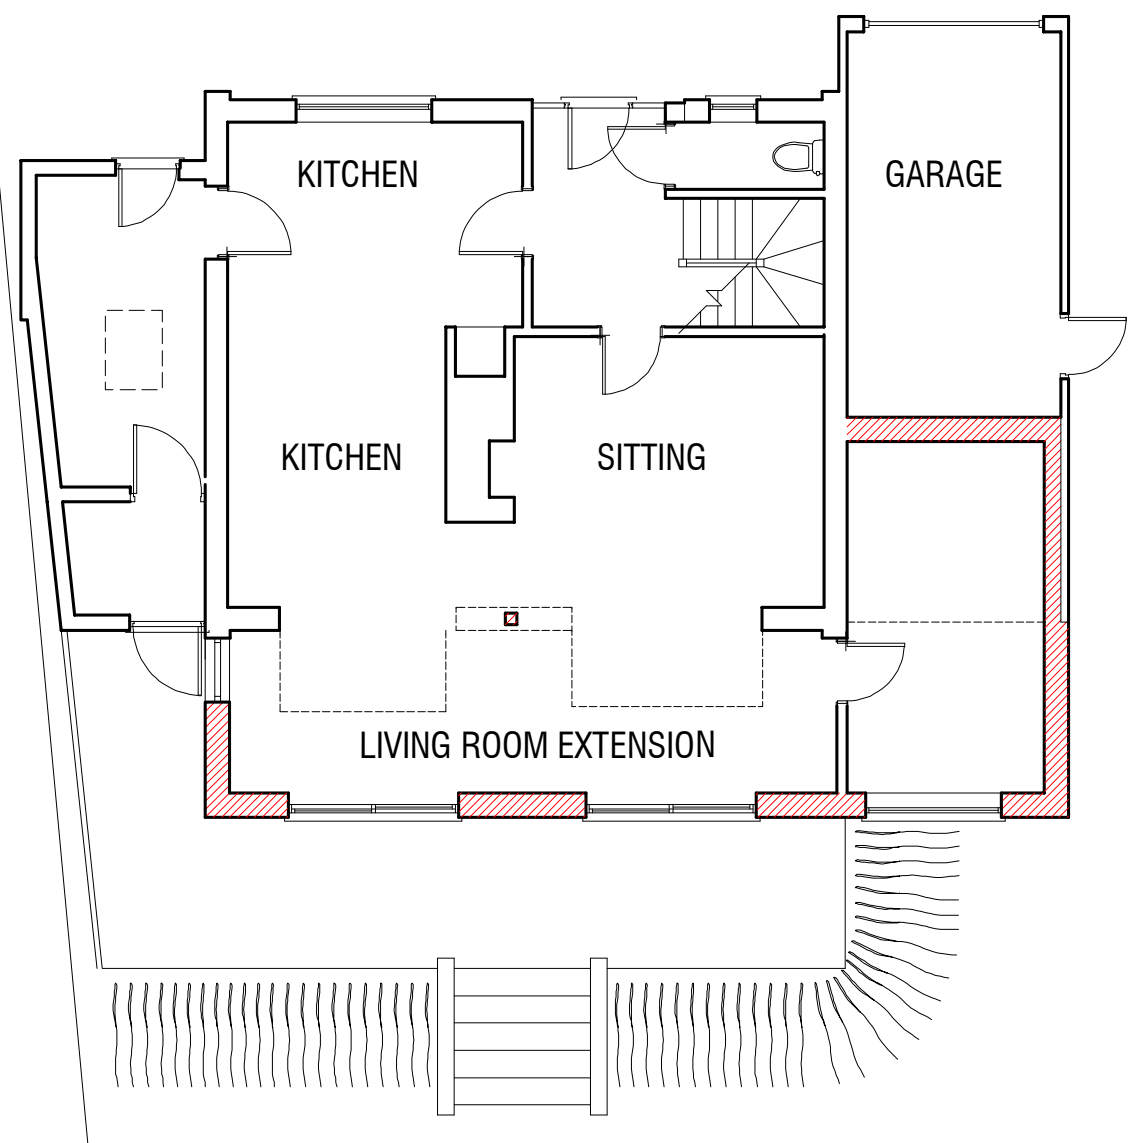

GROUND FLOOR PLAN
as proposed

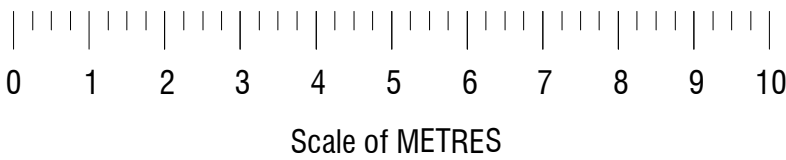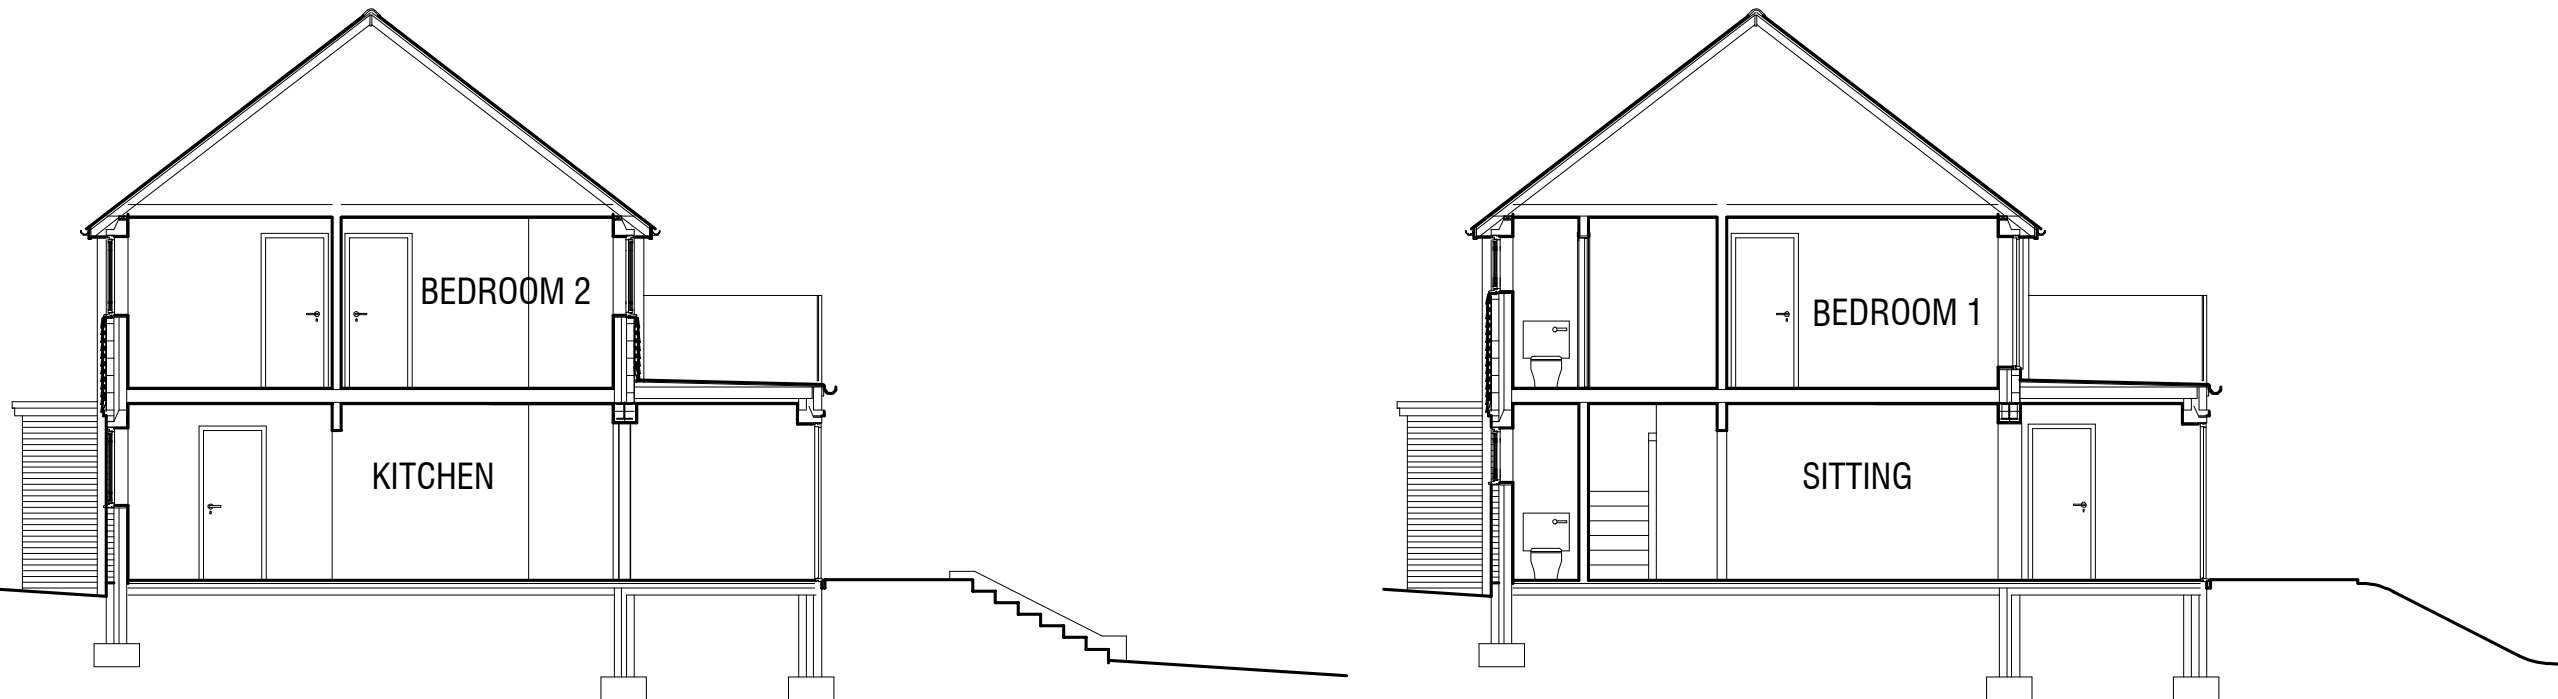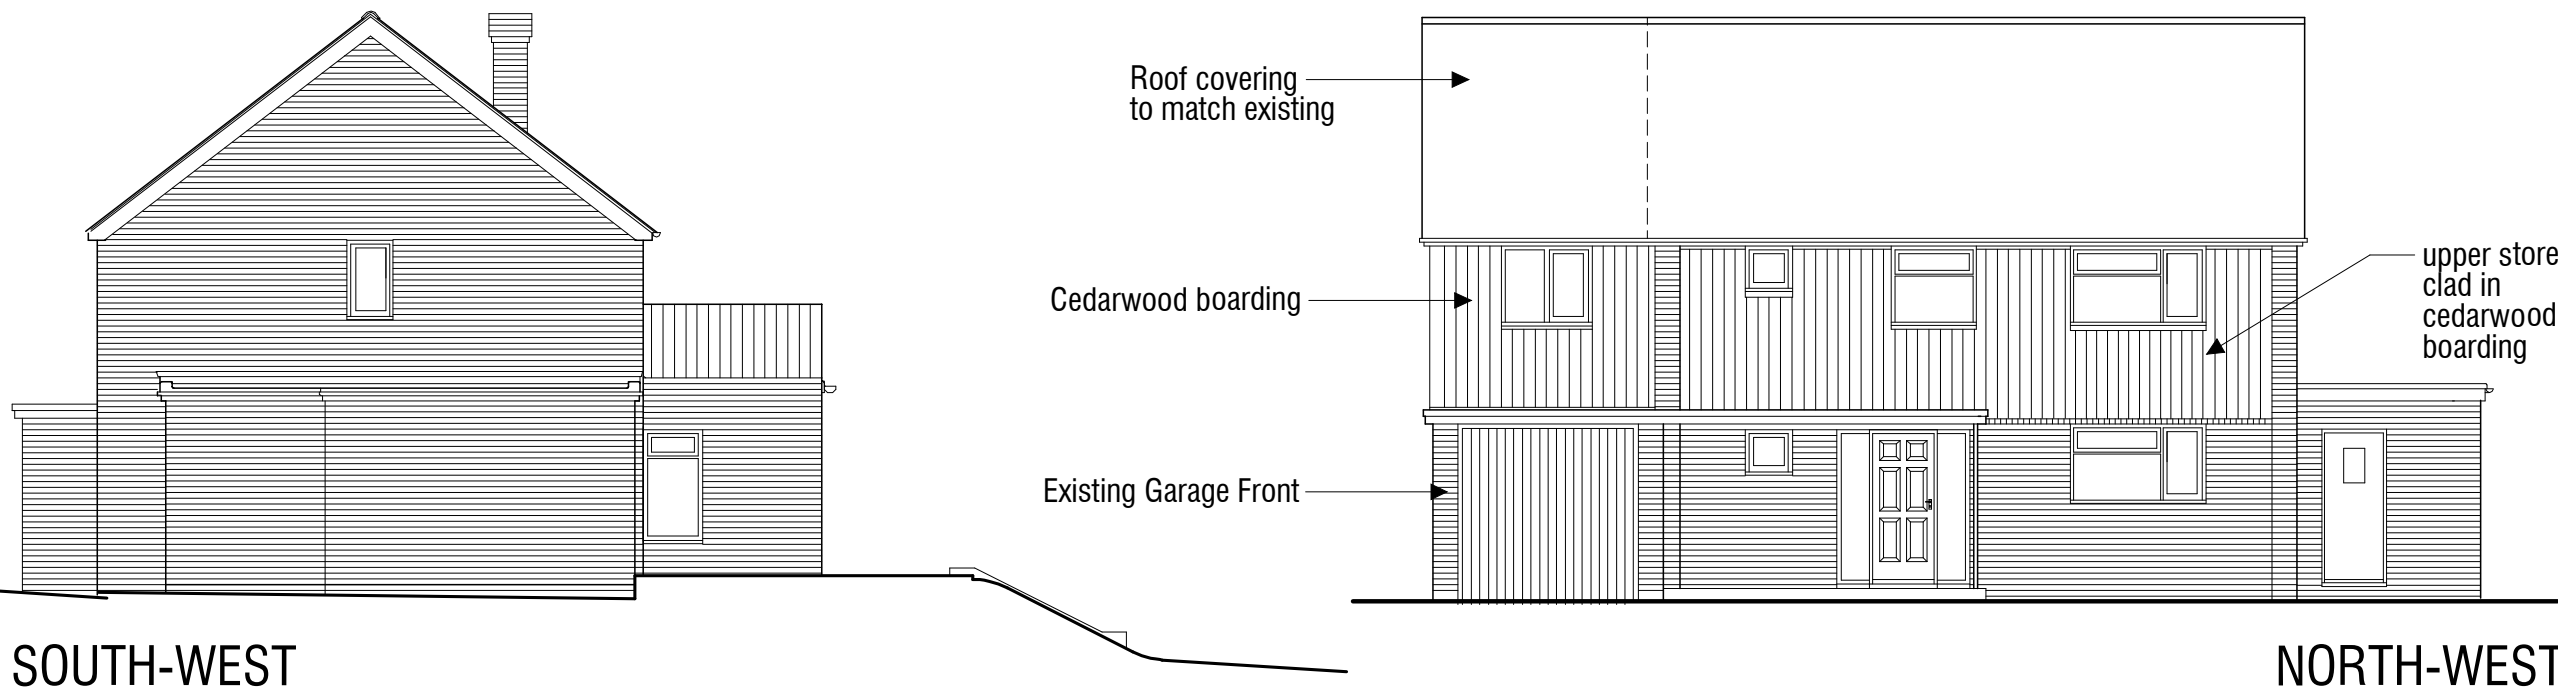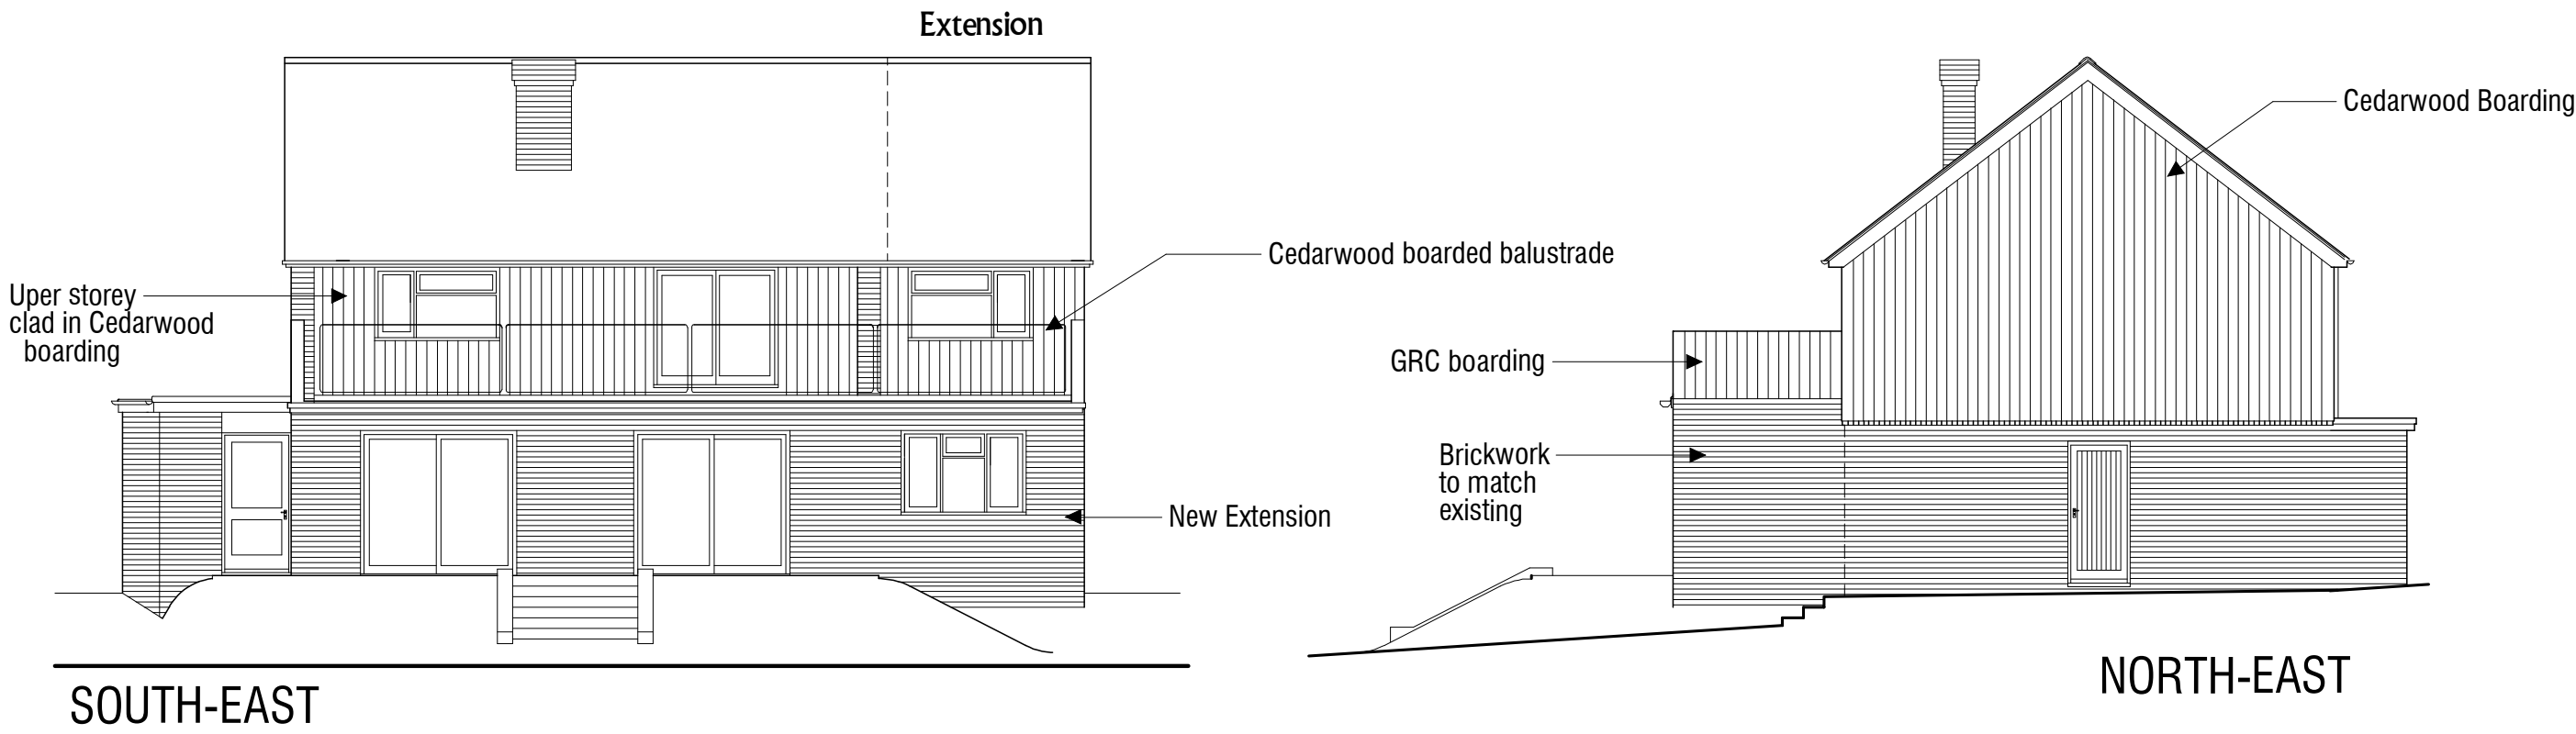

5 Dalloway Road, Arundel: Proposed Extensions

Revised B 24/03/2021
Copyright © 2021
R.Brown
4 Norfolk Place
Littlehampton
Sussex BN17 5PD
tel: 01-903-713747