

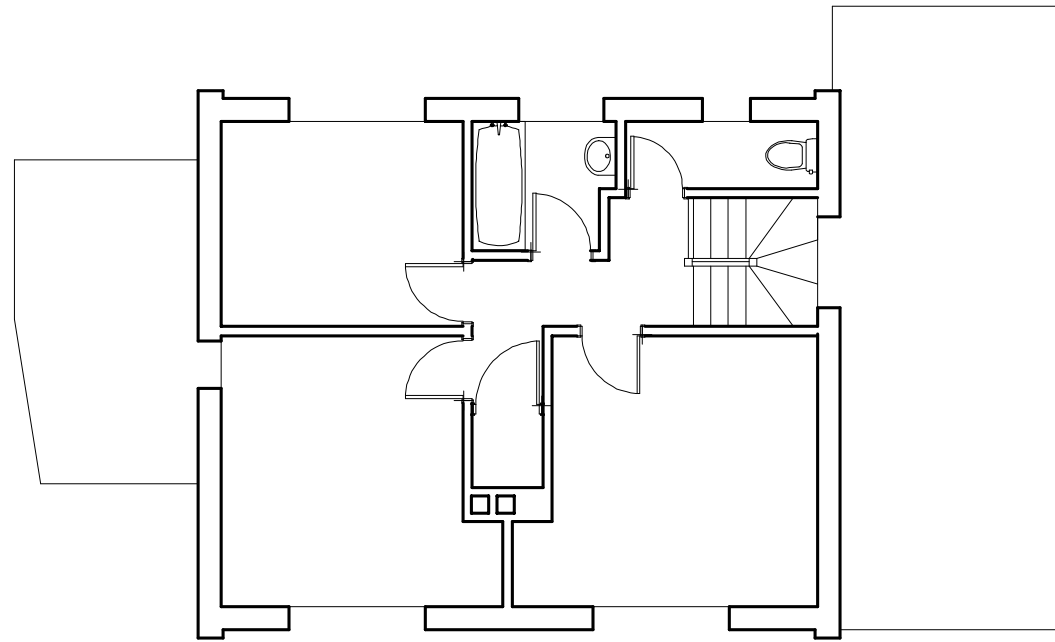


1/100 scale on A2 Paper

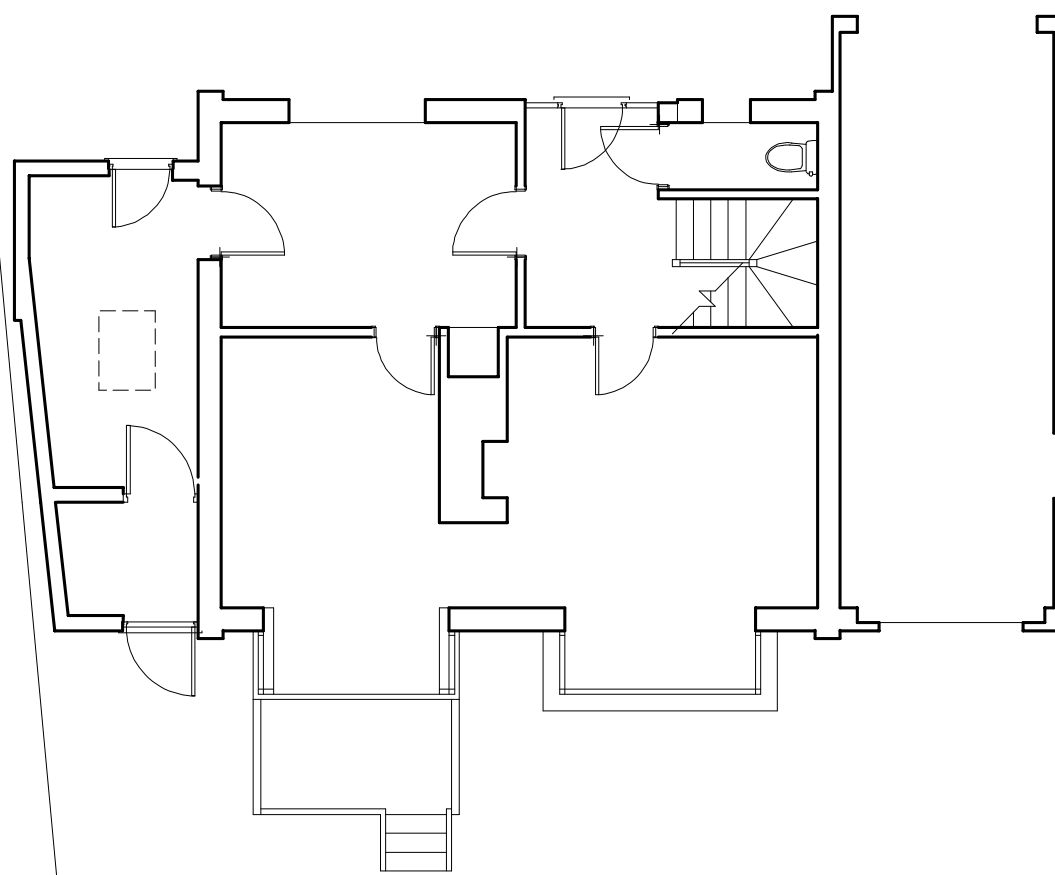

FIRST FLOOR PLAN
as existing

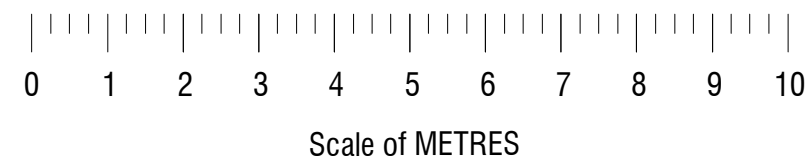


GROUND FLOOR PLAN
as existing




SOUTH-EAST



NORTH-EAST

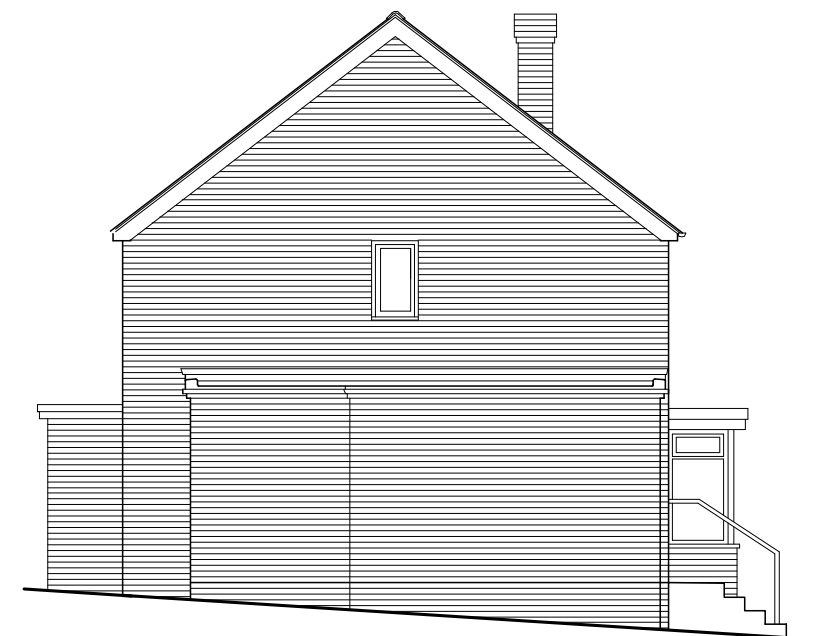


SOUTH-WEST

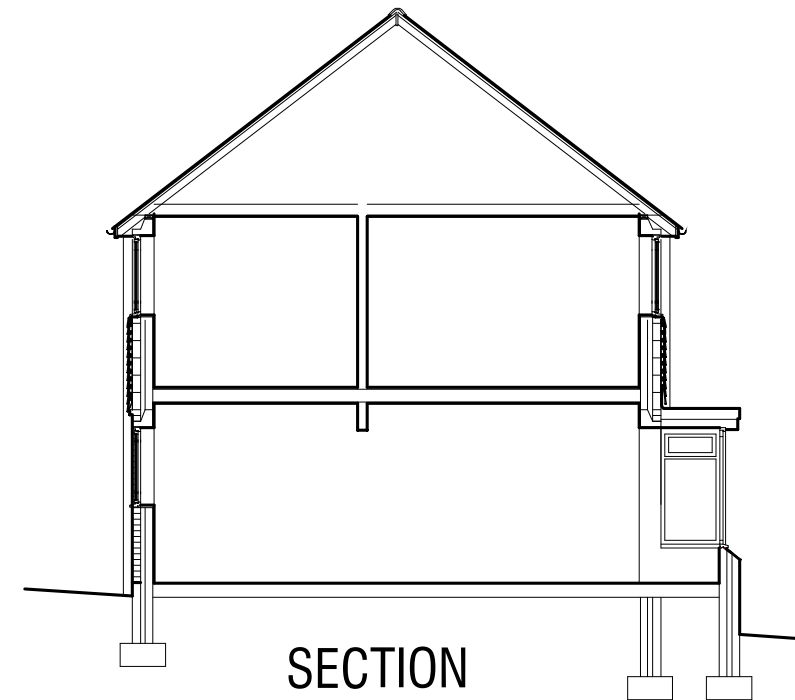


SECTION



NORTH-WEST

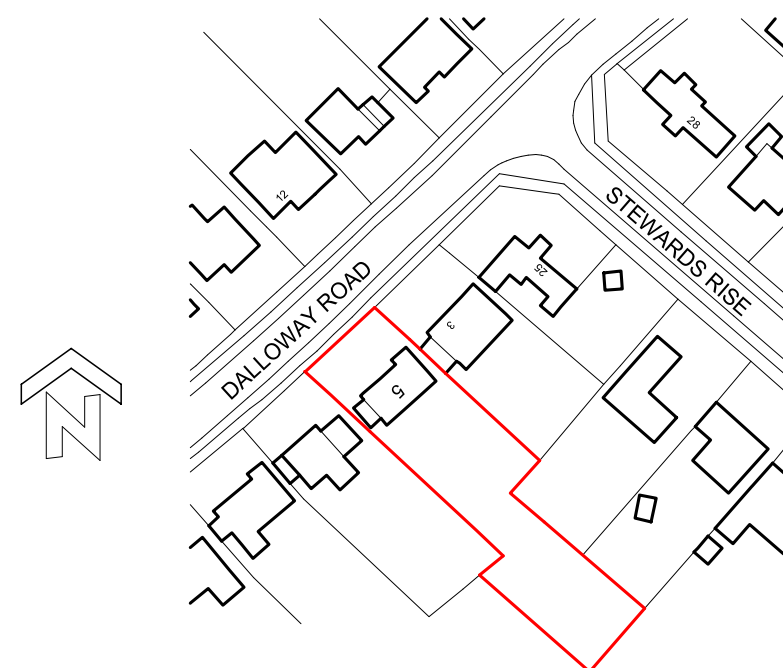

LOCATION PLAN 1/1250 Scale

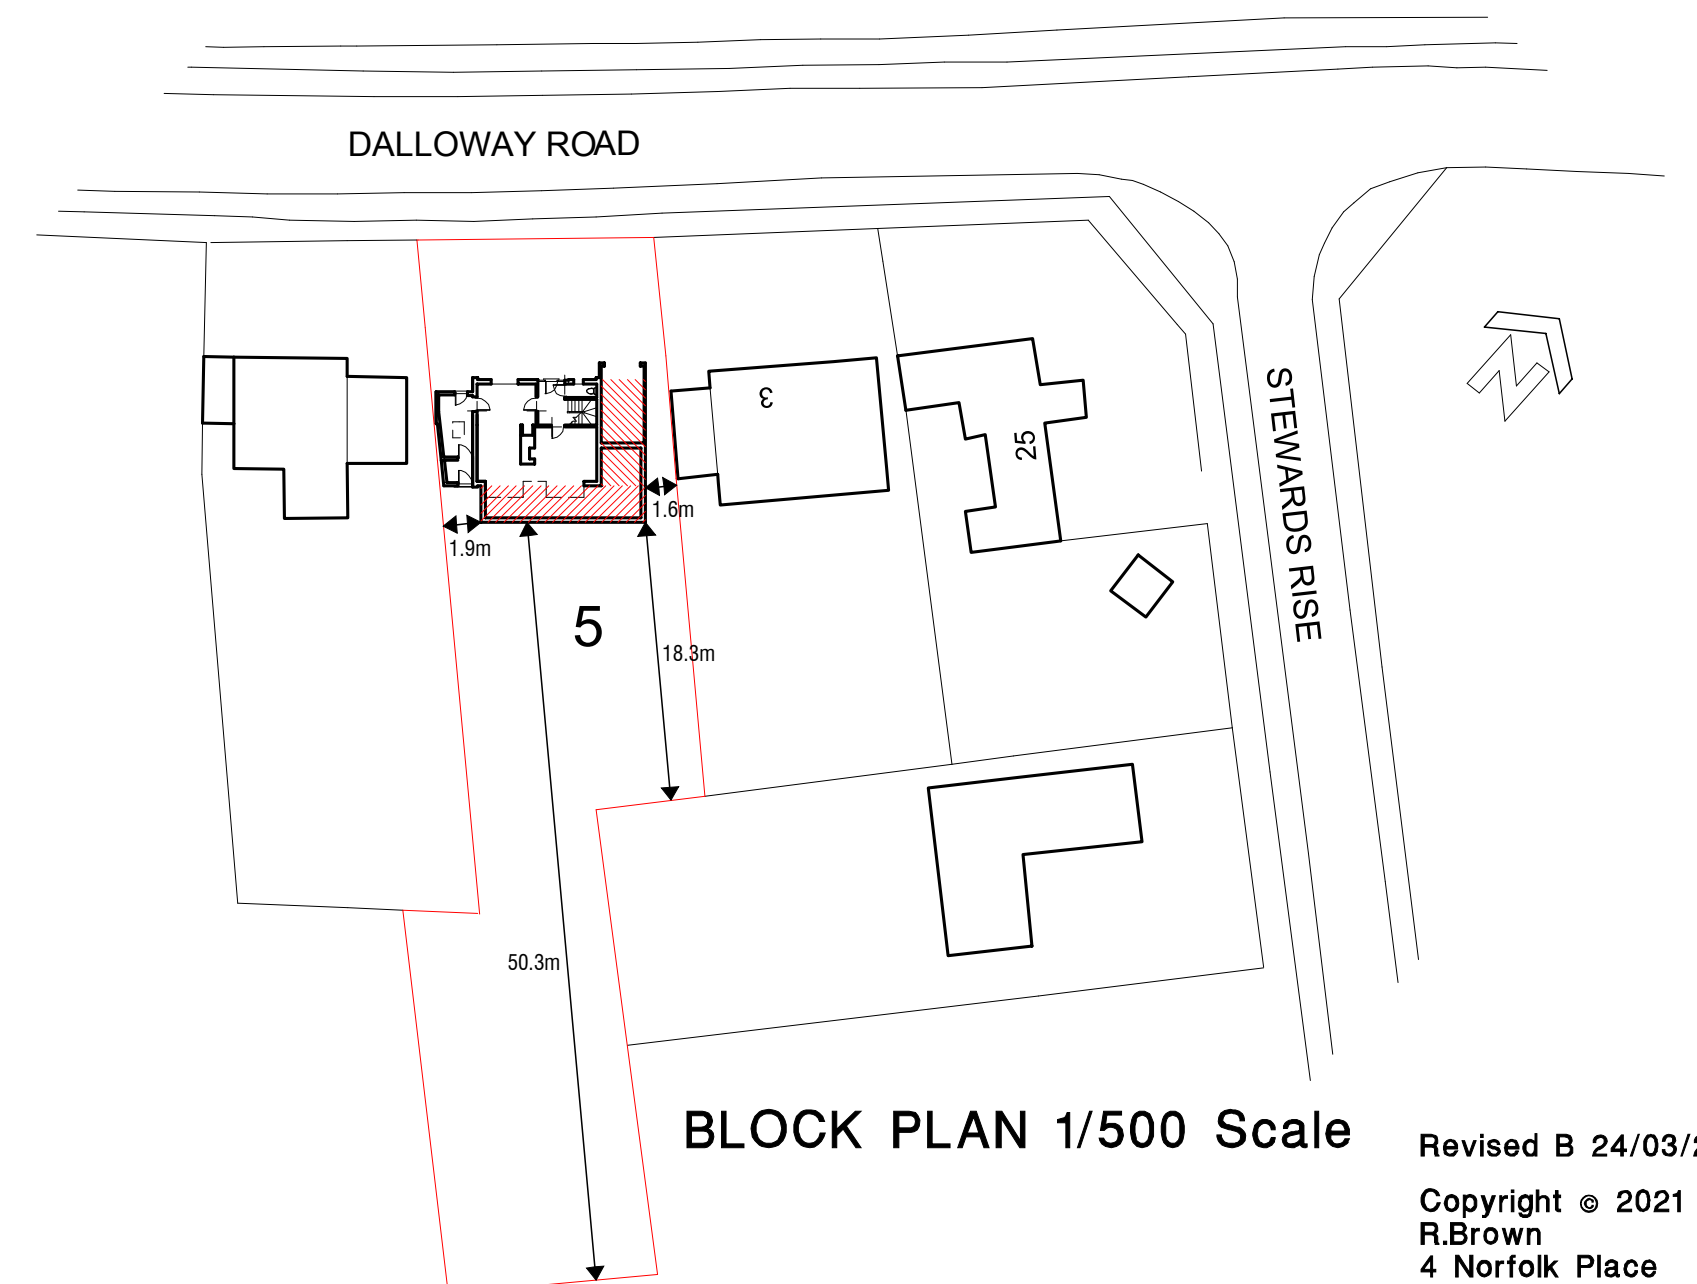

BLOCK PLAN 1/500 Scale

5 Dalloway Road, Arundel: Location, and Plans, Section and Elevations as Existing

Revised B 24/03/2021
Copyright © 2021
R.Brown
4 Norfolk Place
Littlehampton
Sussex BN17 5PD
tel: 01-903-713747