



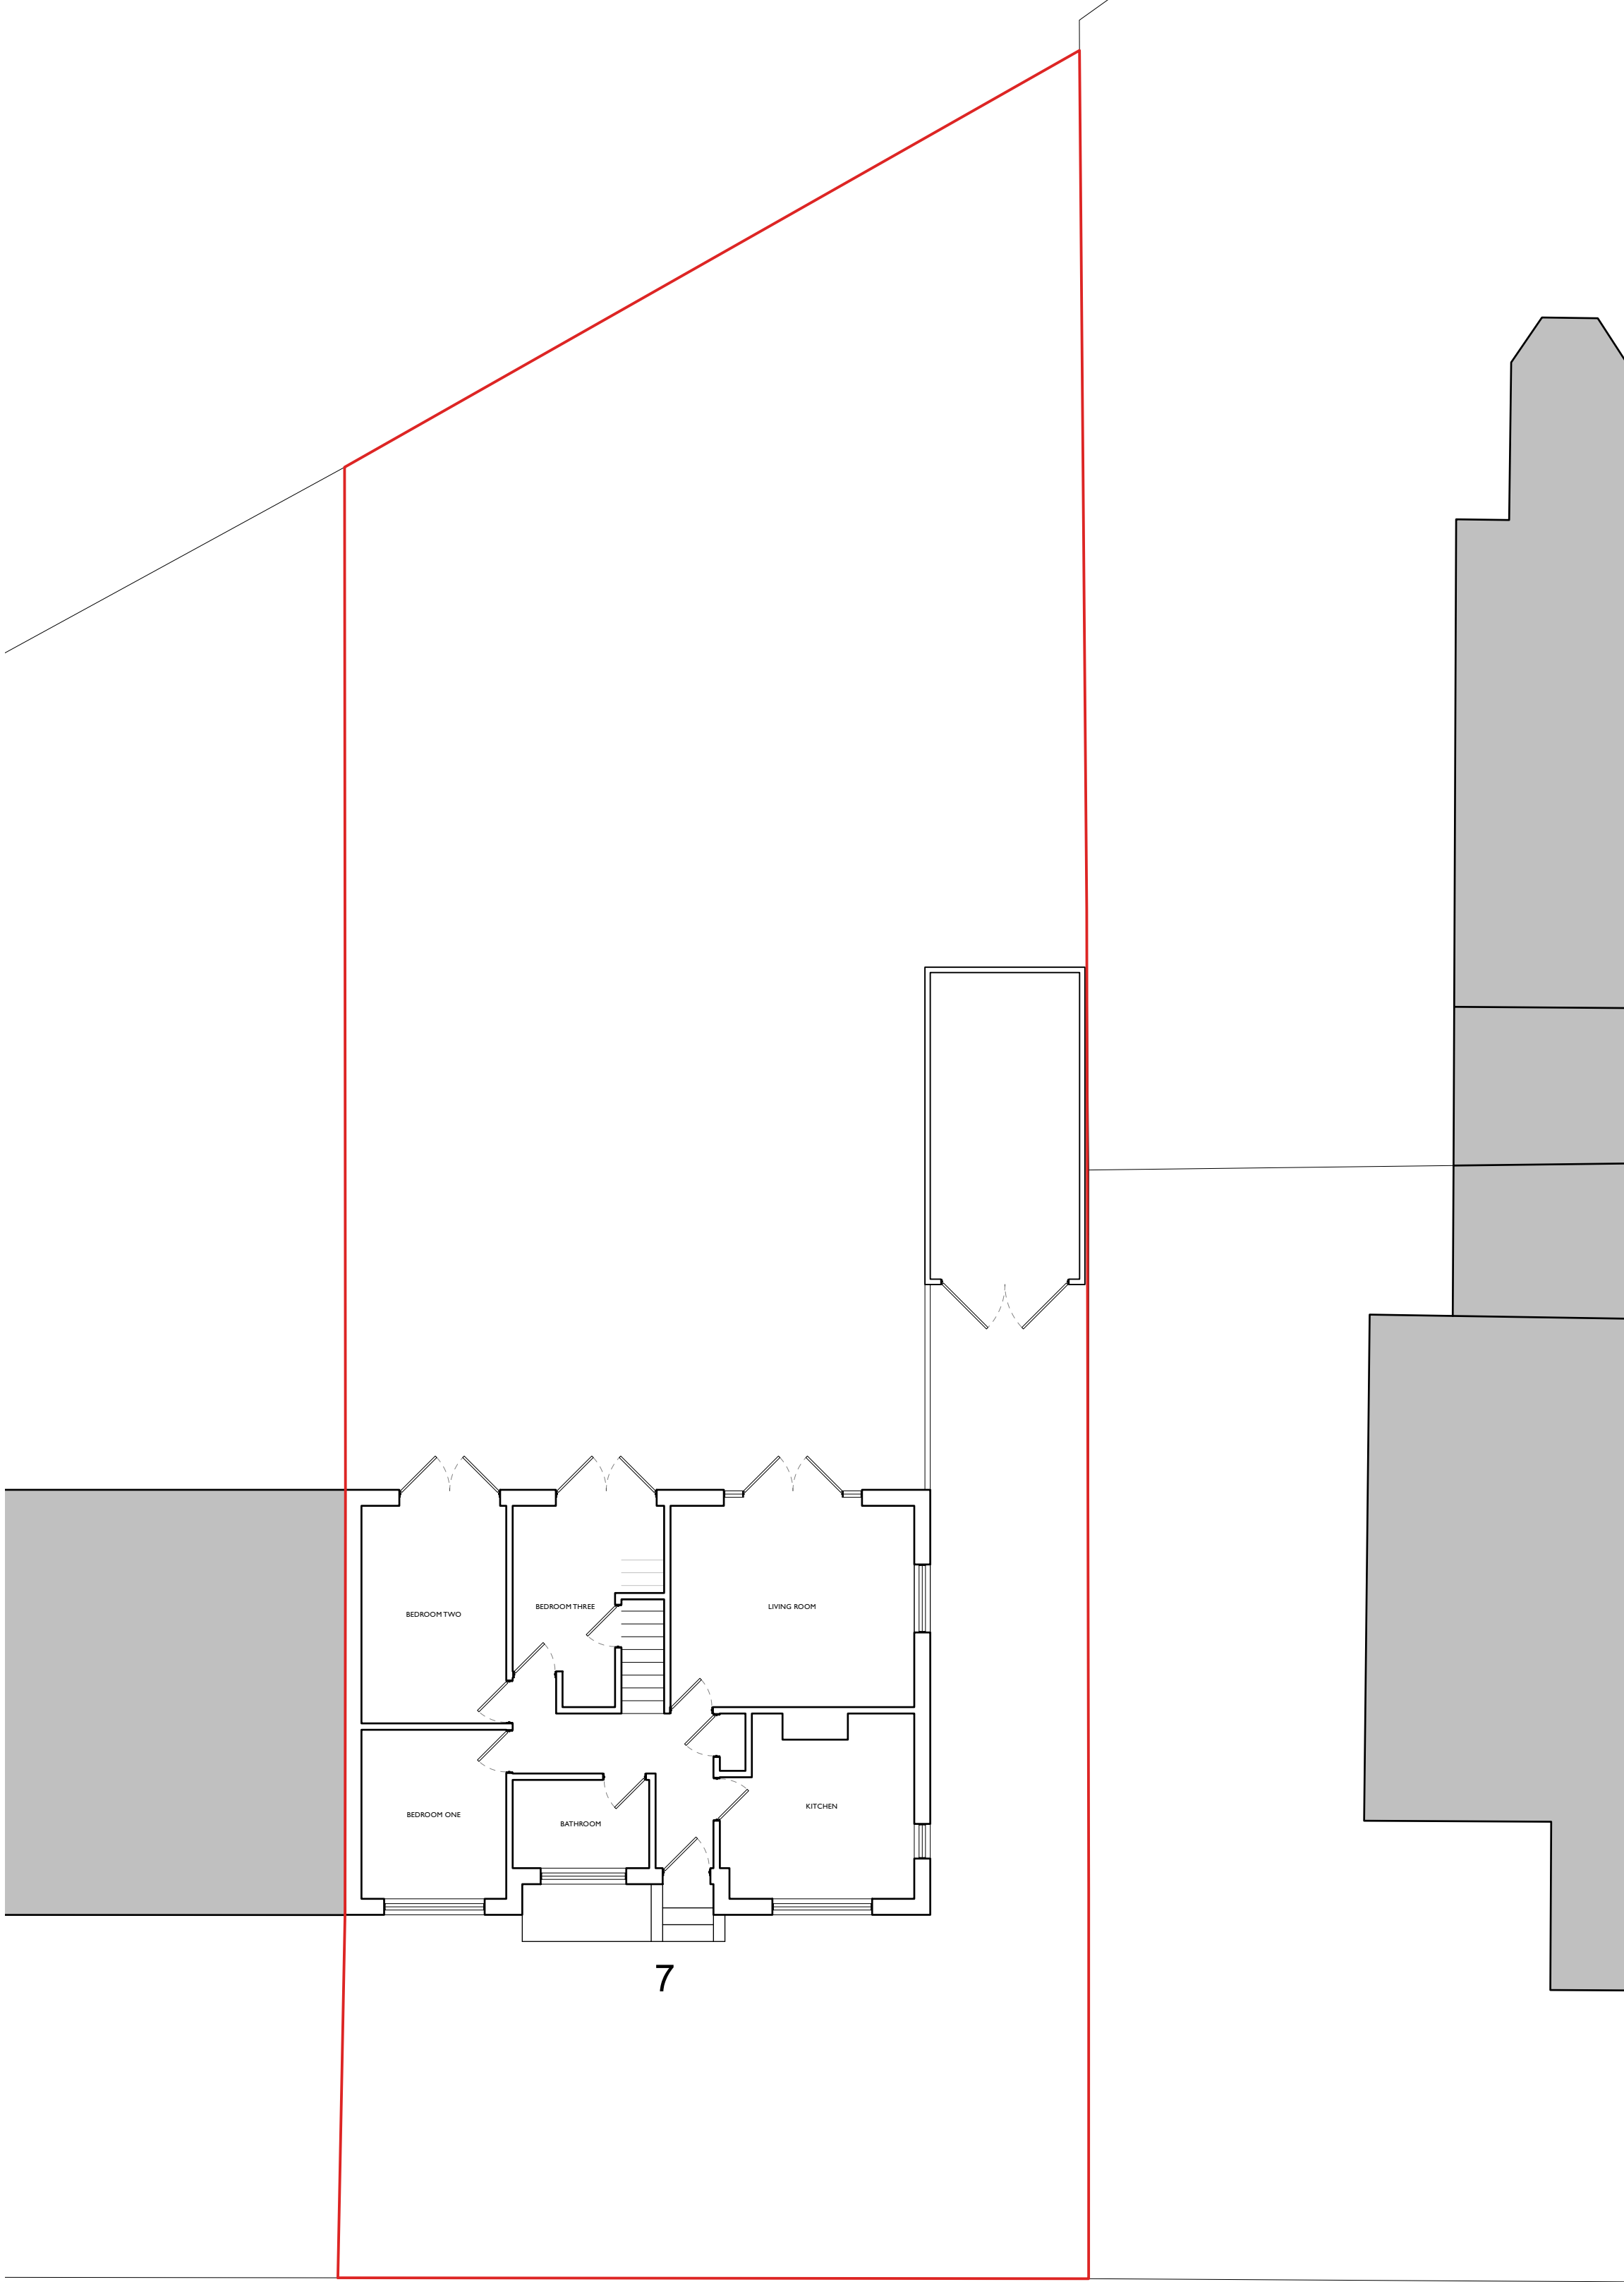


1. PROPOSED SITE PLAN



2. PROPOSED GROUND FLOOR PLAN

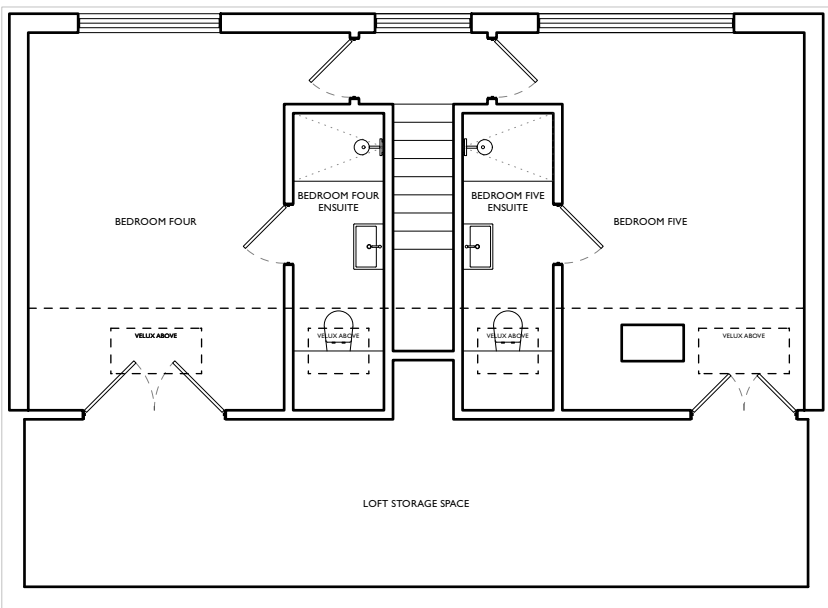


3. PROPOSED LOFT FLOOR PLAN

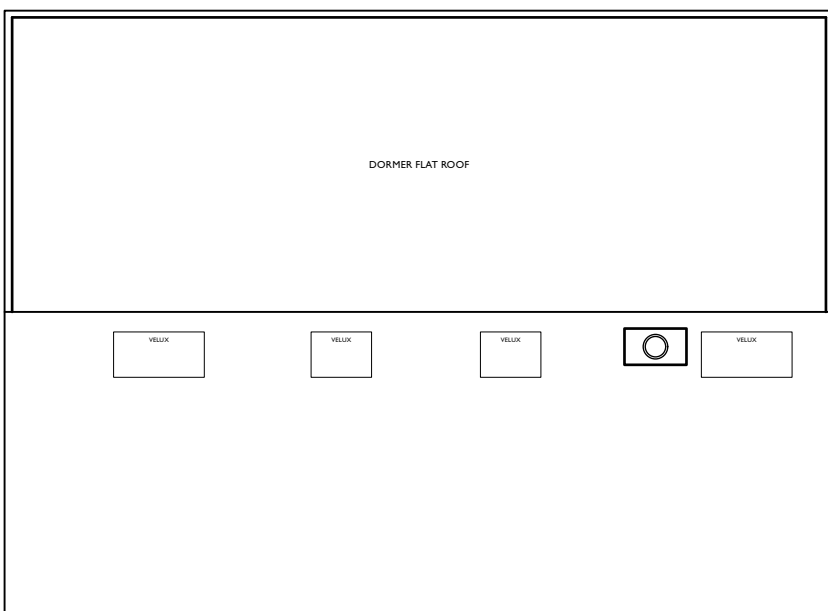


4. PROPOSED ROOF PLAN




1. PROPOSED NORTH EAST ELEVATION

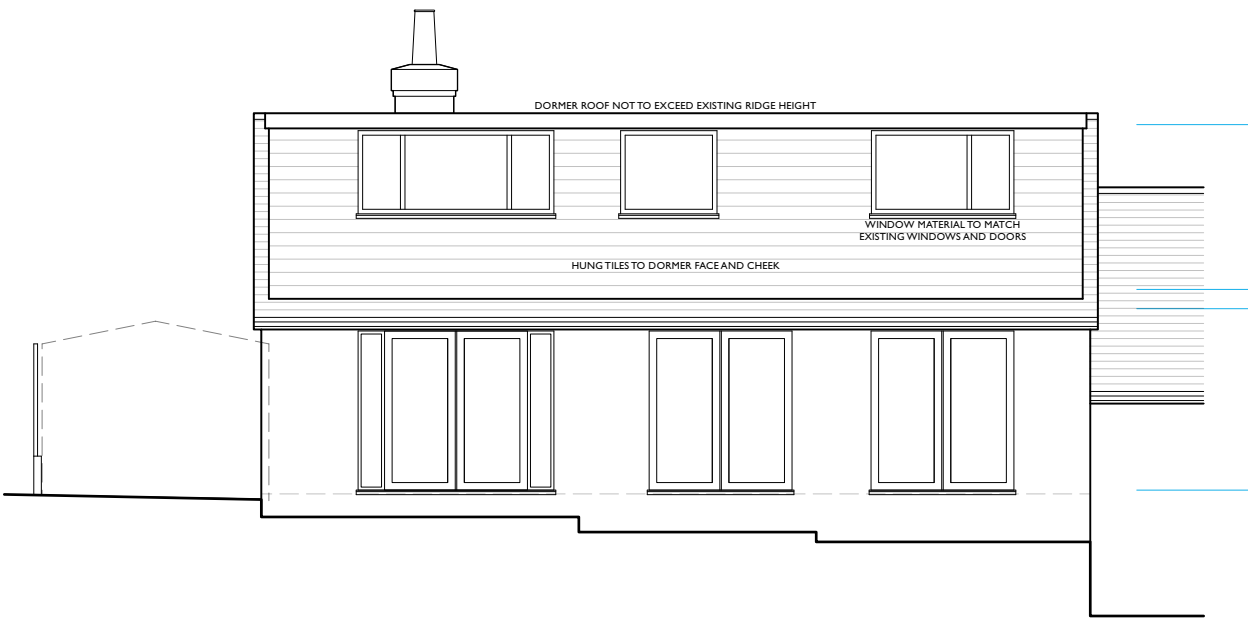

1. PROPOSED SOUTH WEST ELEVATION

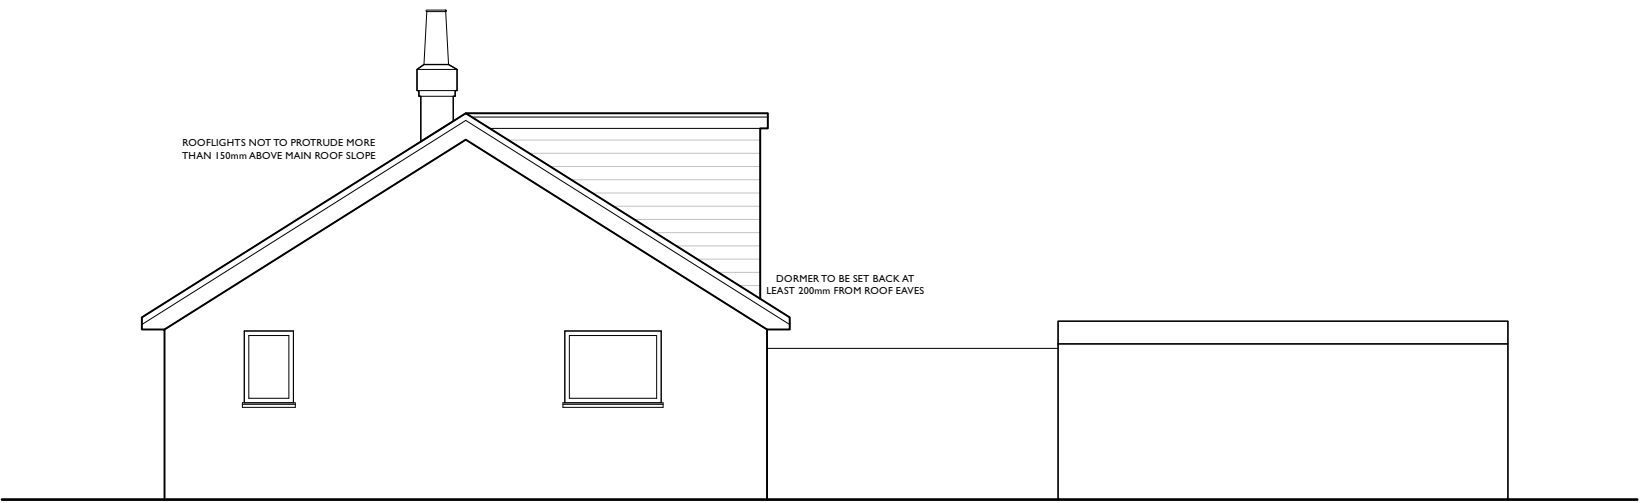

1. PROPOSED NORTH WEST ELEVATION

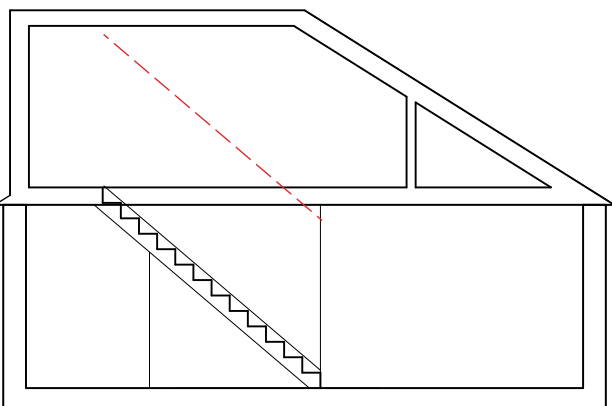

1. PROPOSED SECTION

