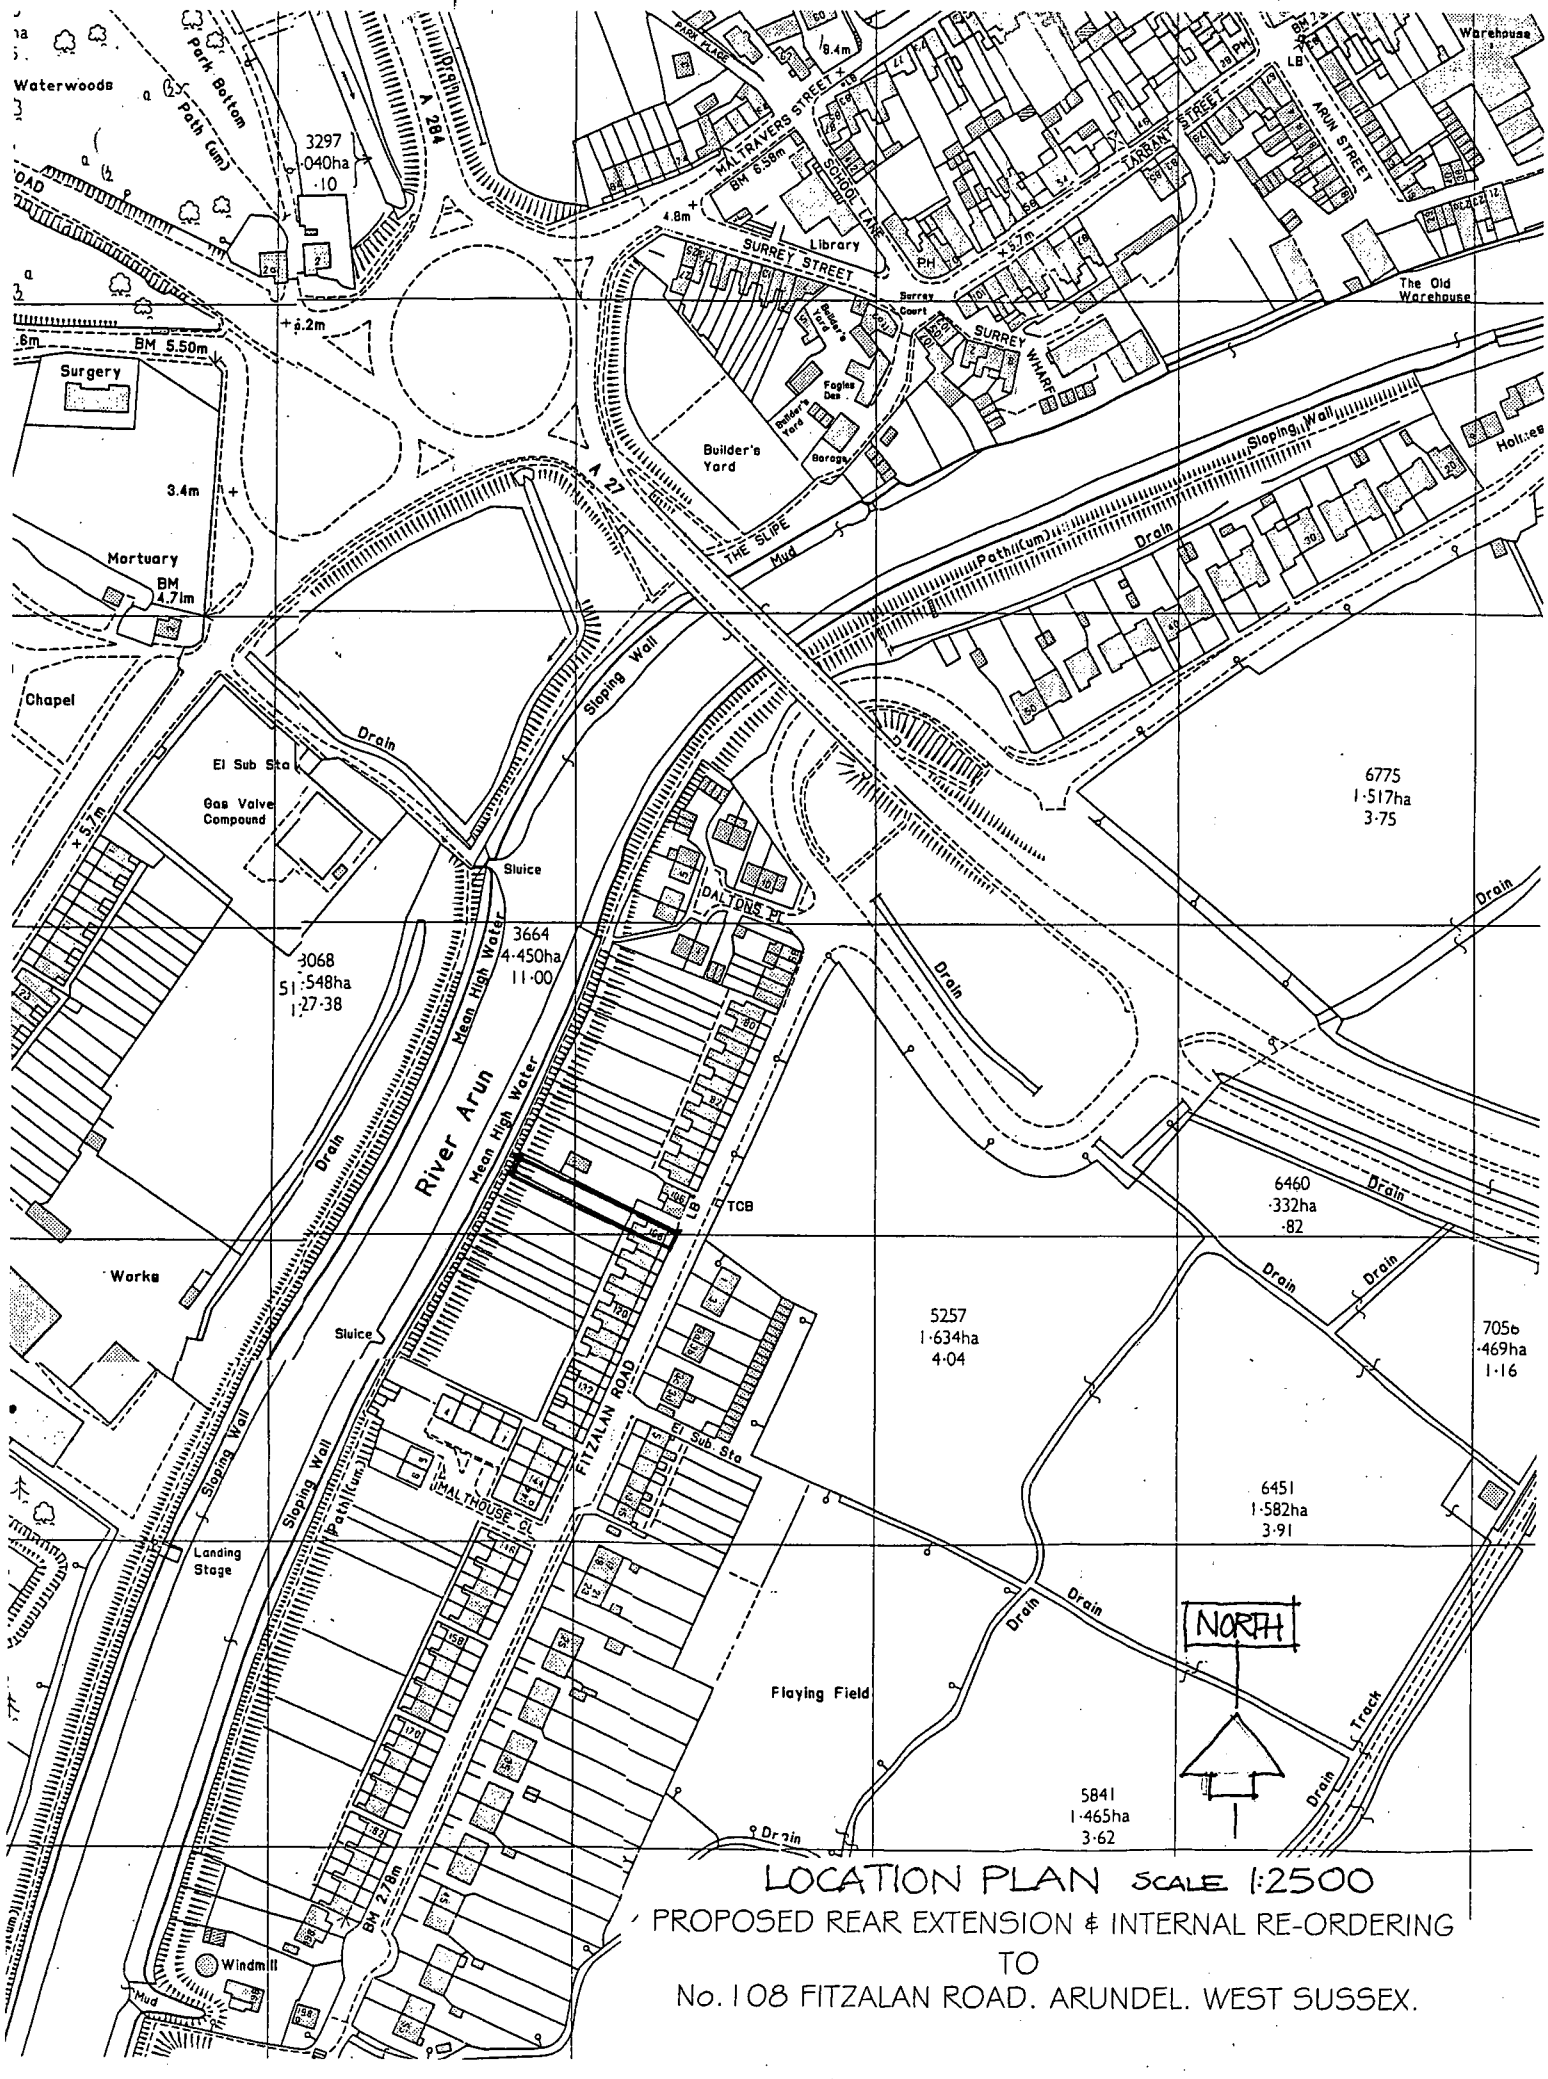


LOCATION PLAN SCALE 1:2500

PROPOSED REAR EXTENSION & INTERNAL RE-ORDERING
TO
No. 108 FITZALAN ROAD. ARUNDEL. WEST SUSSEX.

AR/7108