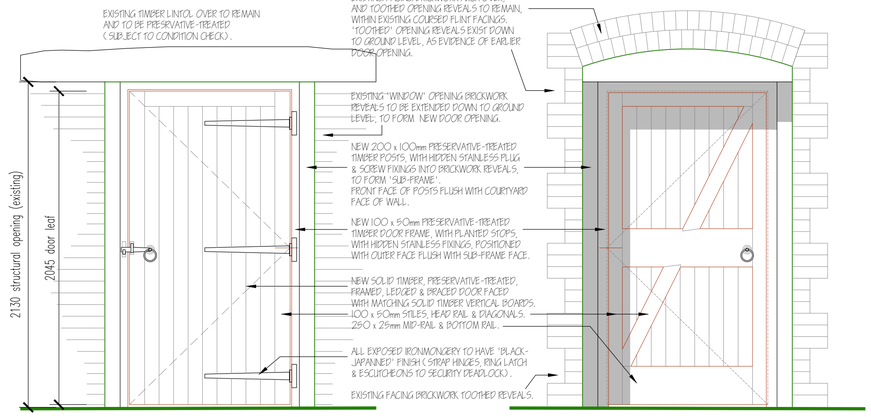

DOOR ELEVATIONS PROPOSED. 1:20.

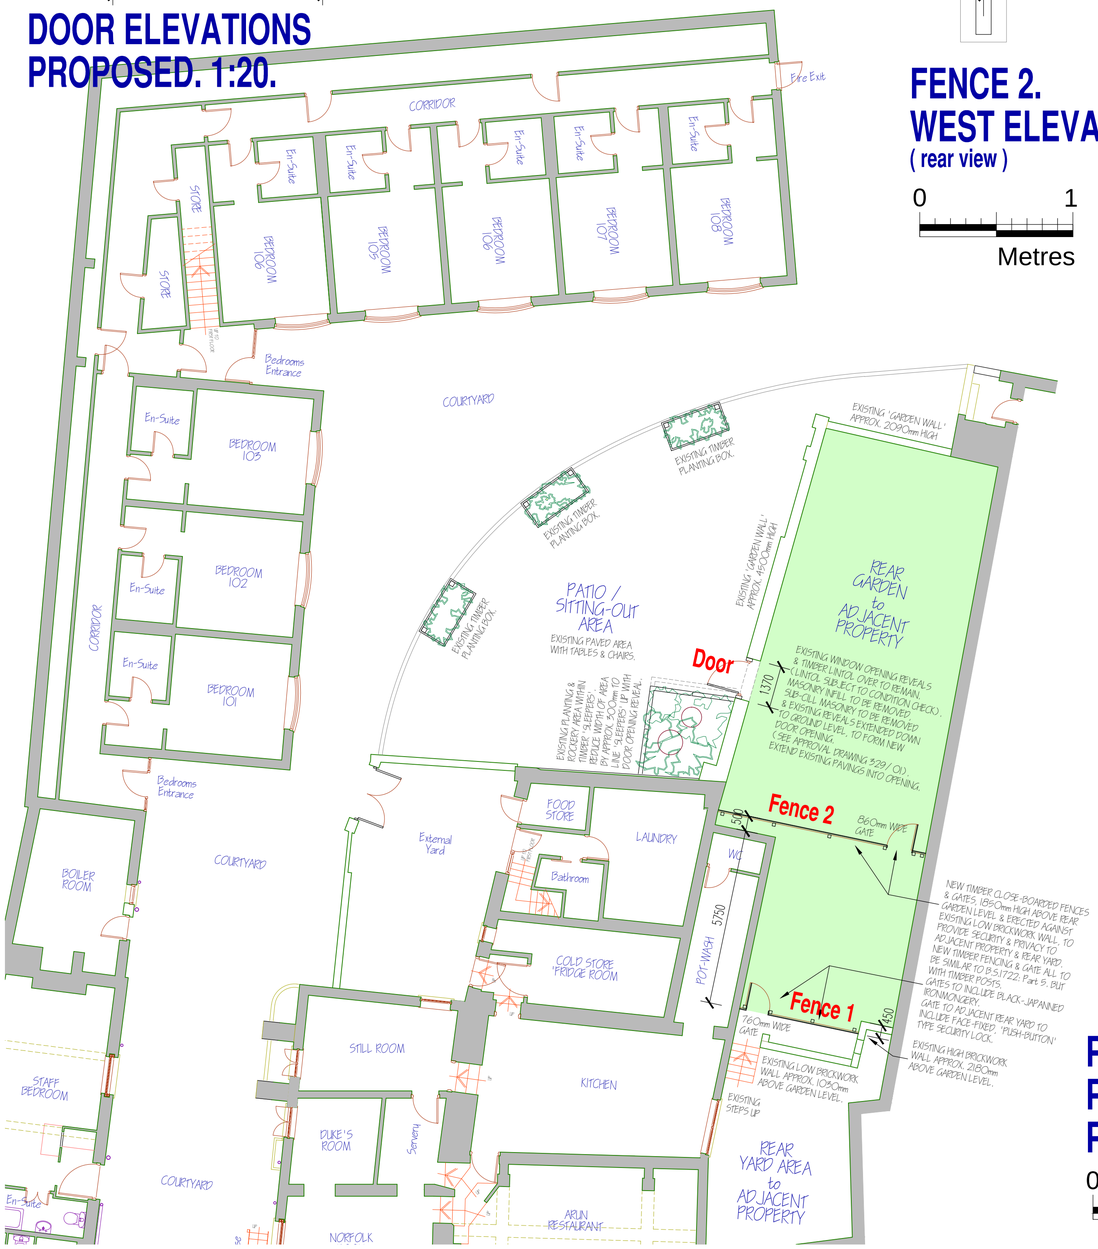

PART GROUND FLOOR PLAN PART SITE PLAN PROPOSED. 1:100.

0 1 2 3 4 5 6 Metres

NORTH

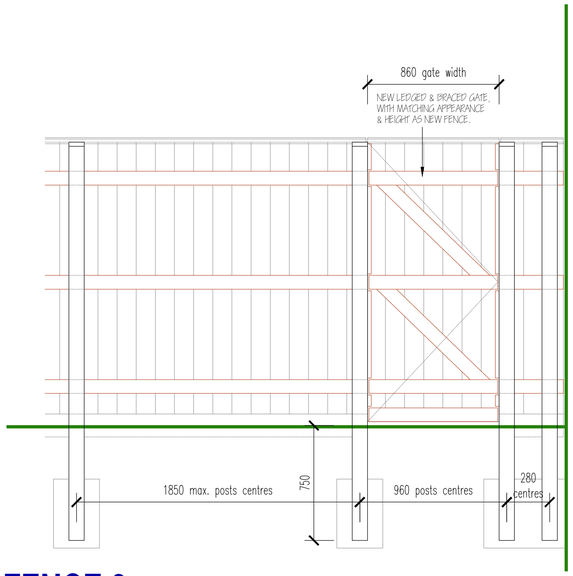

FENCE 2. WEST ELEVATION. 1:20.

(rear view)

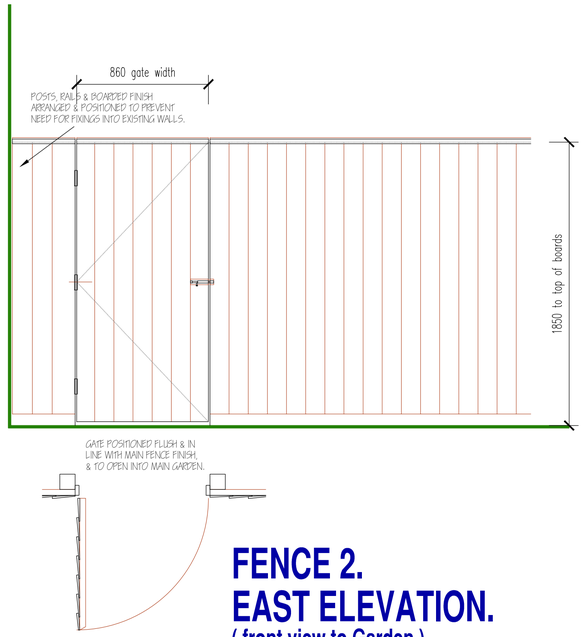

FENCE 2. EAST ELEVATION.

(front view to Garden)

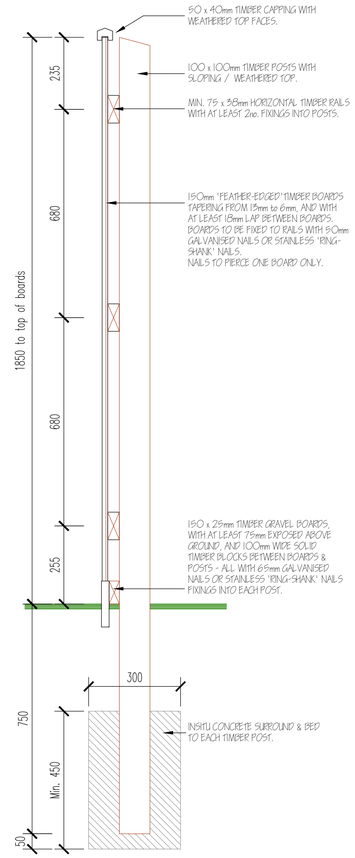

NEW FENCING TO BE SIMILAR TO BS1722:PART 5 FENCING. ALL TIMBER ITEMS TO BE 'VAC-VAC' PRESERVATIVE-IMPREGNATED S.WOOD. ALL EXPOSED TIMBER SURFACES TO BE SITE-PAINTED WITH 2no. COATS OF 'SADOLINS CLASSIC ALL PURPOSE WOODSTAIN' (OR SIMILAR WOOD STAIN), 'TINTED SHADE' COLOUR ref: CHICAGO GREY. STAINED FINISH IS TO TONE DOWN THE NEW FENCING COLOUR, PRIOR TO THE NORMAL WEATHERING PROCESS, AND TO REFERENCE THE EXISTING ADJACENT COURSED FLINT FACINGS.

TYPICAL FENCE SECTION. 1:10.

0 1 Metres

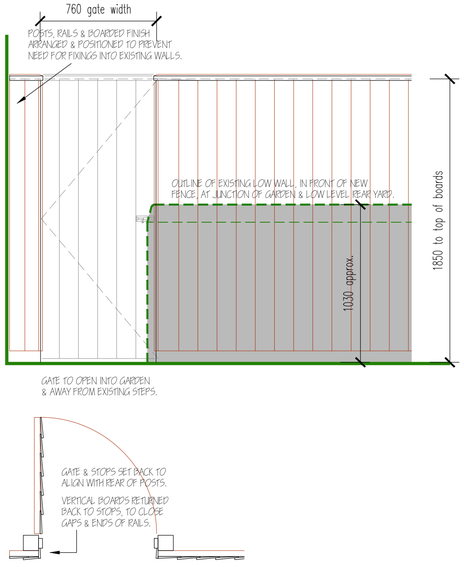

FENCE 1. WEST ELEVATION. 1:20.

(front view to adjacent Rear Yard)

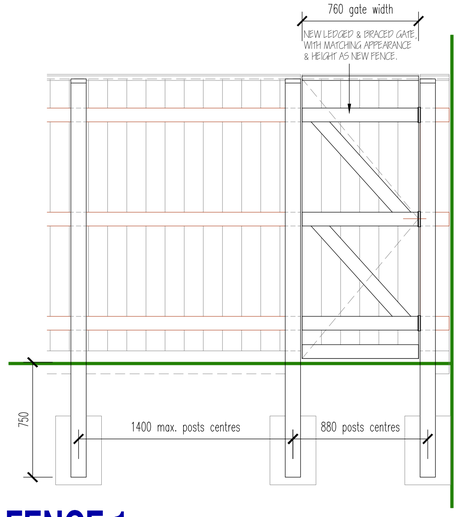

FENCE 1. EAST ELEVATION. 1:20.

(rear view)

REVISION/DATE:

Proposed Access to Rear Garden, of adjacent property, from 'The Norfolk Arms' Hotel, Arundel. for The Norfolk Arms Hotel

JOB TITLE:

Listed Buildings Condition 3
G.A. Plan & Fencing Details.

DRAWING:

a.e. chubb ltd.
architectural services
106 Laverstock Road, Salisbury, Wiltshire, SP1.2SA
tel: 01722 323942
e-mail: tony.chubb@btinternet.com
company no. 4434685

DATE: MAR. 2017
SCALE: 1:100 @ A1
DRAWN: AEC
DRWG. NO: 329/08
REVISION:

THIS DRAWING IS COPYRIGHT & MUST NOT BE USED/REPRODUCED WITHOUT PERMISSION.
FIGURED DIMENSIONS TO BE USED ONLY. DO NOT SCALE.
SITE DIMENSIONS TO BE CHECKED/VERIFIED BEFORE WORK IS COMMENCED.