ARUN DISTRICT COUNCIL:AB/35/07/L 04/04/2007

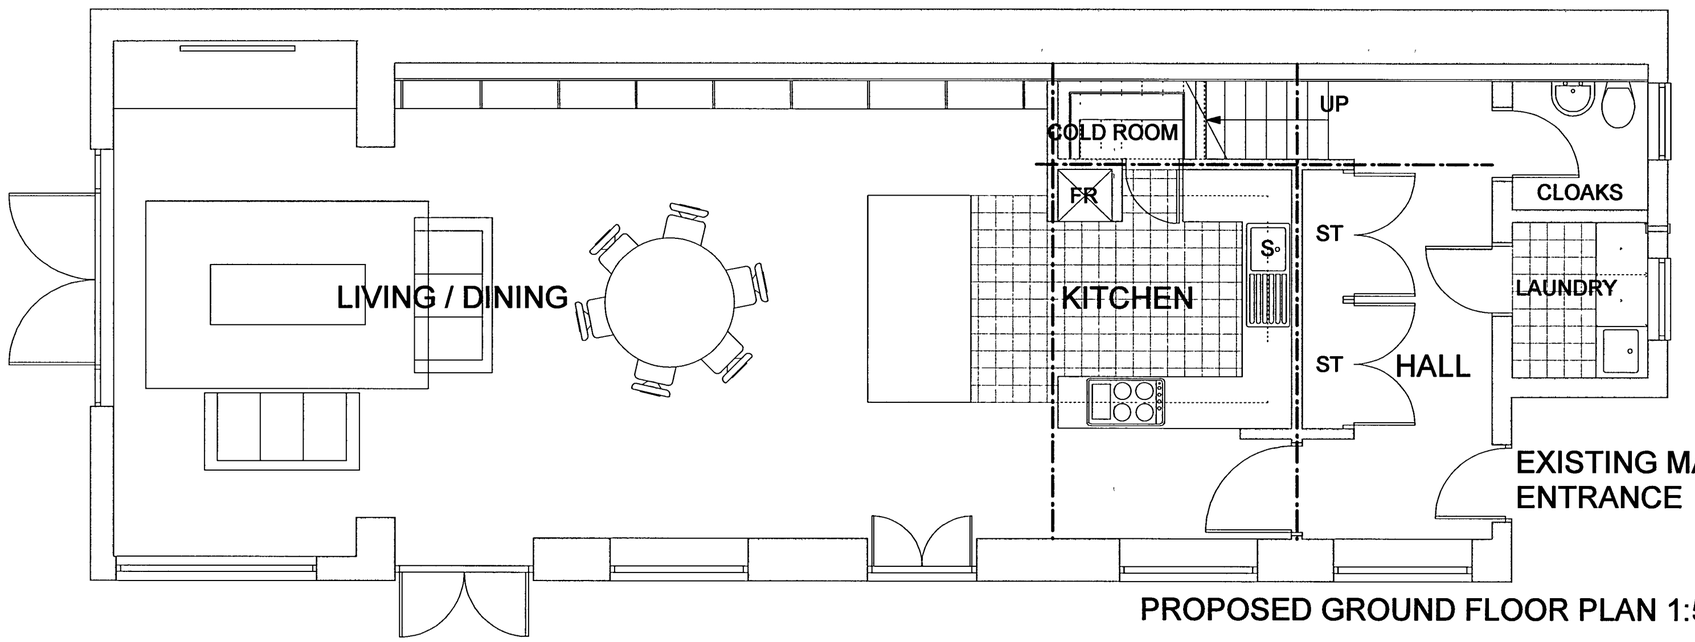

PROPOSED GROUND FLOOR PLAN 1:50

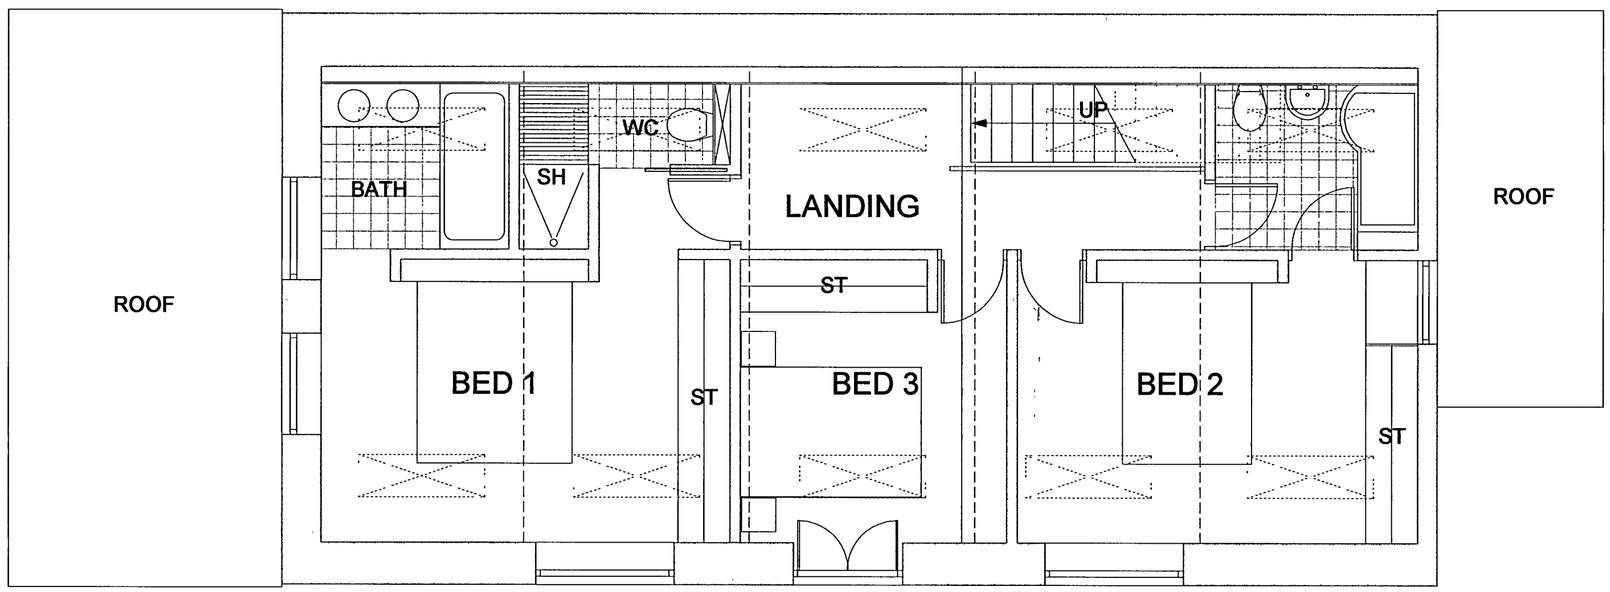

PROPOSED FIRST FLOOR PLAN 1:50

ARUN DISTRICT COUNCIL
No. AB 35 D L
RECEIVED 4/4/07

Thorpe Wheatley
architects & masterplanners
Sparks Yard Tarrant Street
Arundel West Sussex BN18 9SB
United Kingdom
Telephone +44 (0)1903 883500
Fax +44 (0)1903 882188
www.thorpewheatley.com
info@twarch.co.uk

CONVERSION FROM OFFICE TO DWELLING
THE PIANO STORE
18 TARRANT STREET, ARUNDEL
FOR MR & MRS HEGGADON

A4646 003B

PROPOSED FLOOR PLANS

21 02 2007

1 : 50 @ A2

DO NOT scale from this drawing DO NOT use any information without checking dimensions on site DO NOT use any of the building areas indicated for valuation purchase sale or any legally binding contract. DO NOT reproduce any part of this drawing without prior written consent. CHECK this drawing is the latest revision DESIGN RIGHT PROTECTED