ARUN DISTRICT COUNCIL:AB/35/07/L 04/04/2007

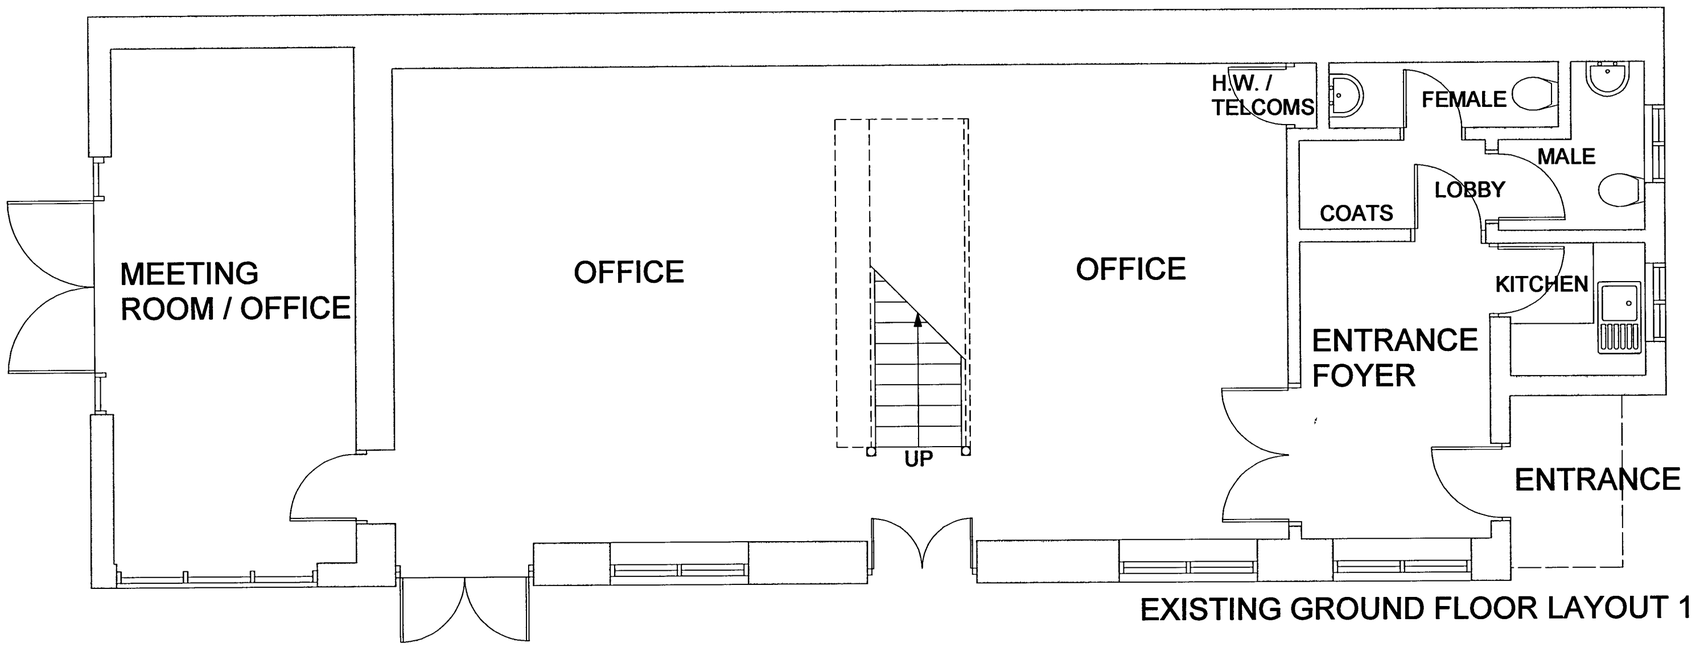

EXISTING GROUND FLOOR LAYOUT 1:50

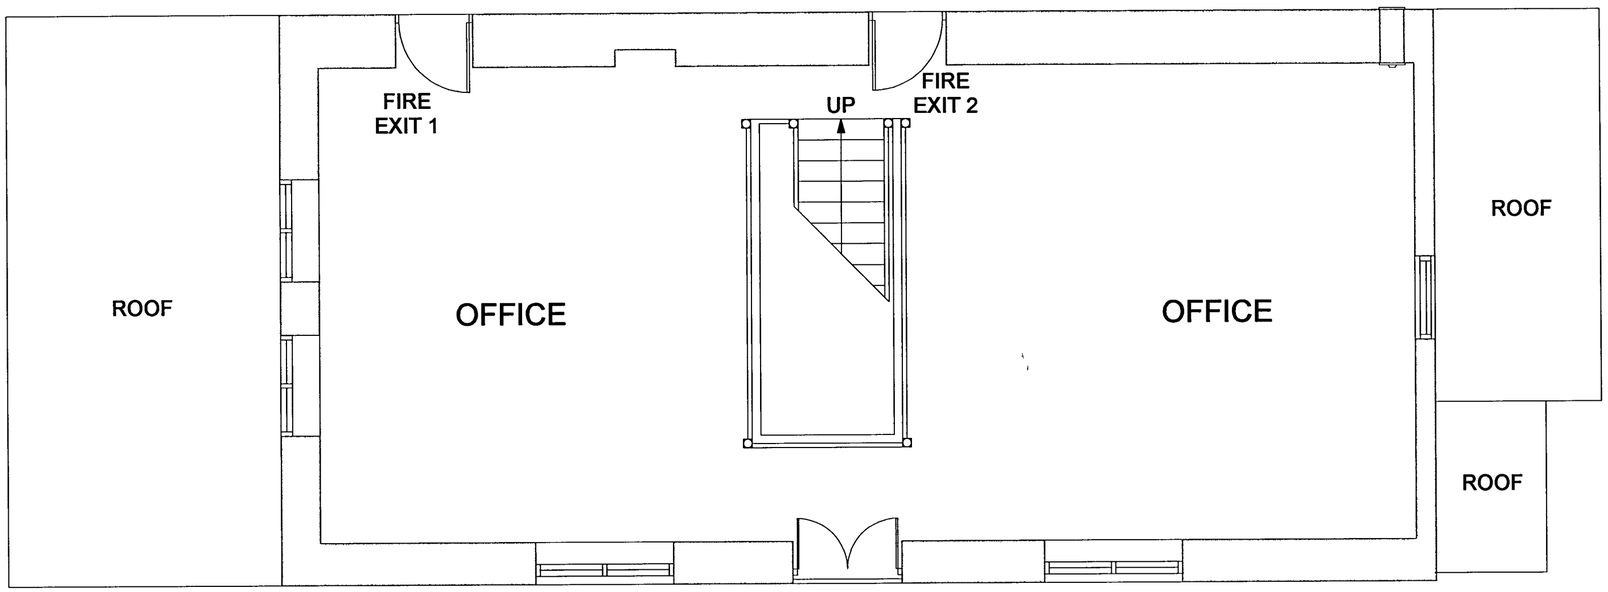

EXISTING FIRST FLOOR LAYOUT 1:50

ARUN DISTRICT COUNCIL
No AB 35 9 L
RECEIVED 4/4/07

Thorpe Wheatley
architects & masterplanners
Sparks Yard Tarrant Street
Arundel West Sussex BN18 9SB
United Kingdom
Telephone +44 (0)1903 883500
Fax +44 (0)1903 882188
www.thorpewheatley.com
info@twarch.co.uk

CONVERSION FROM OFFICE TO DWELLING
THE PIANO STORE
18 TARRANT STREET, ARUNDEL
FOR MR & MRS HEGGADON

A4646 002

EXISTING FLOOR PLANS

05 03 2007

1 : 50 @ A2

DO NOT scale from this drawing DO NOT use any information without checking dimensions on site DO NOT use any of the building areas indicated for valuation, purchase sale or any legally binding contract. DO NOT reproduce any part of this drawing without prior written consent. CHECK this drawing is the latest revision DESIGN RIGHT PROTECTED