

site of proposed single
storey rear extension to:
15 howard road
arundel

KEY:

Blockwork

External brickwork

SVP

Soil & vent pipe

SS

Stub stack

RWP

Rain water pipe

NOTES:

The design and construction of this project shall be in accordance with the current Building Regulations & NHBC Standards. These notes & drawings have been prepared solely for the purpose of Planning & Building Regulation approval.

Do not scale from this drawing unless for Planning purposes. All dimensions to be checked on-site and any alterations to be approved by the Architect and/or client prior to any work commencing.

Ordinance Survey License No: 100047591

This drawing to be copyright and to be read in conjunction with all other drawings

AMENDMENTS:-

Rev A: General amendments to Client requirements – 09/04/20

Rev B: Rooflight window sizes changedtimber raised decking to rear, general amendments to suit – 19/04/20




MEC

DRAWING


16 Masten Crescent - Gosport
Hants - PO13 9SX
Tel/Fax: 02393 786676
Mob: 07787 219128
e-mail: mecdrawing@gmail.com

CLIENT NAME & ADDRESS	PROJECT ADDRESS
Mr J Roberts & Ms Becky Hardie 15 Howard Road Arundel BN18 9EL	15 Howard Road Arundel BN18 9EL

DRAWING DETAILS		
PLANNING DRAWING		
Block plan & proposed roof layout		
PROJECT No MC/054	DWG No 3	REV No B
SCALE 1:100/1:200 @ A1	DRAWN MEC	CHK'D CLIENT

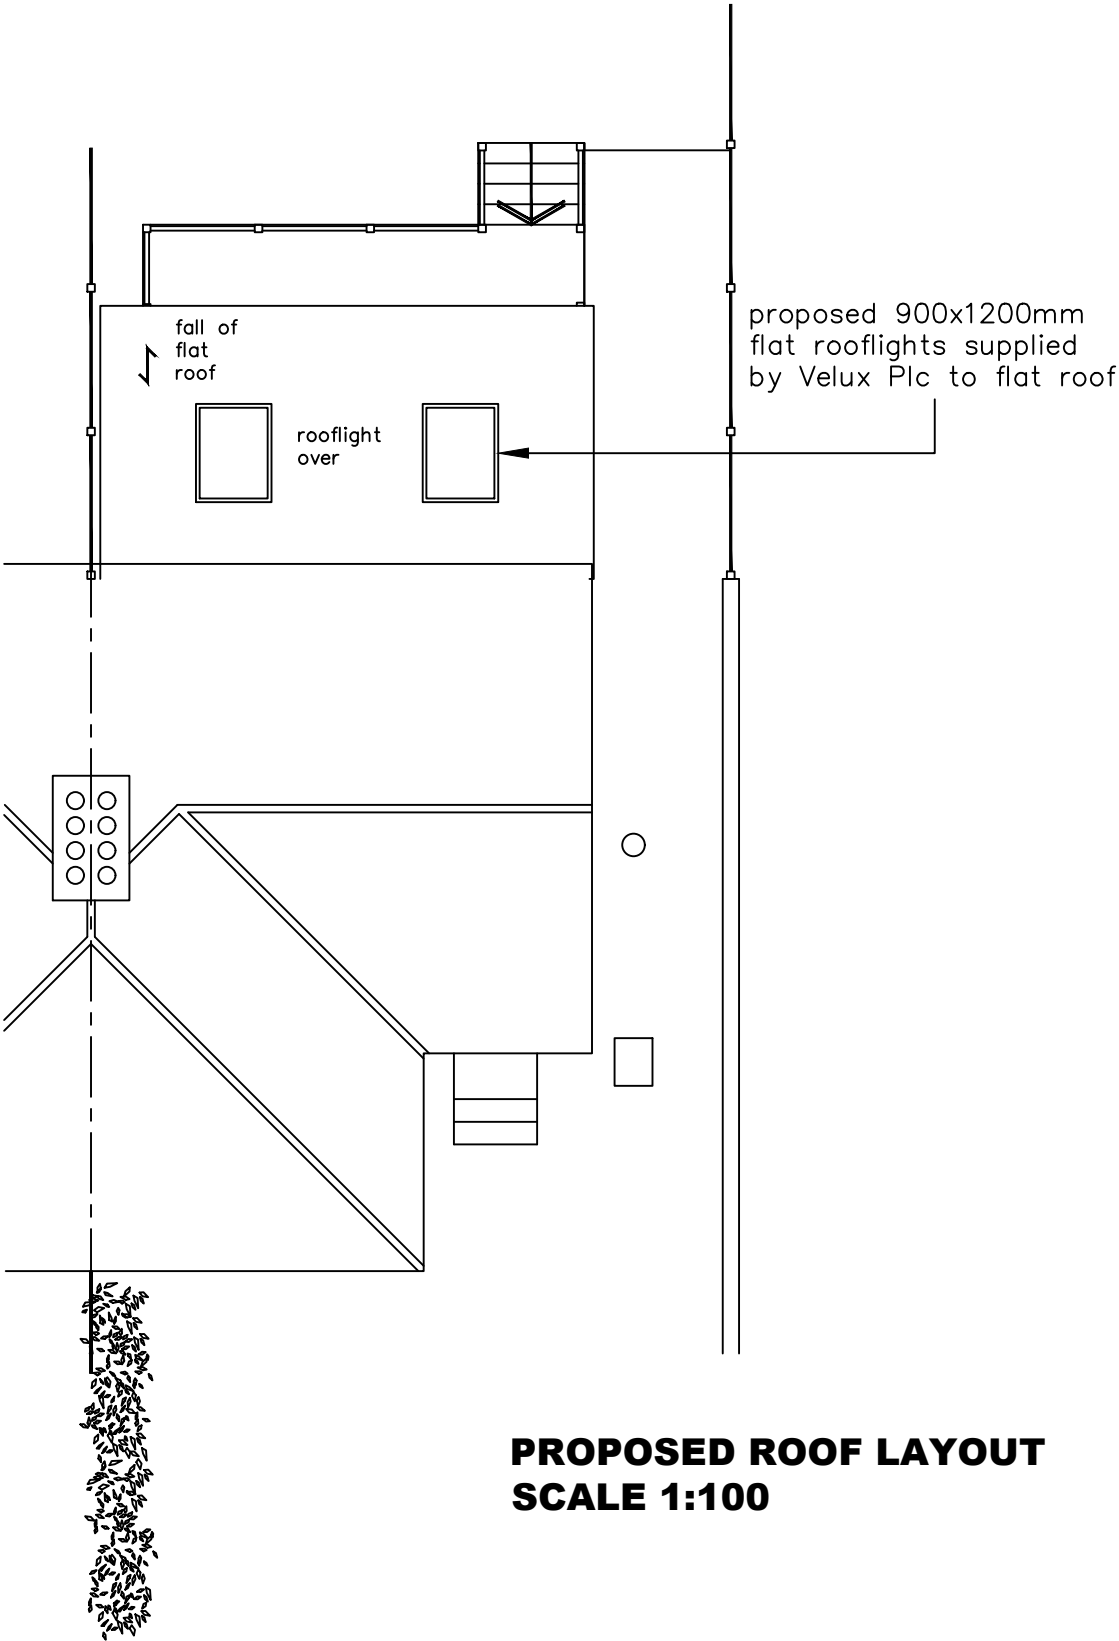

PROPOSED ROOF LAYOUT
SCALE 1:100

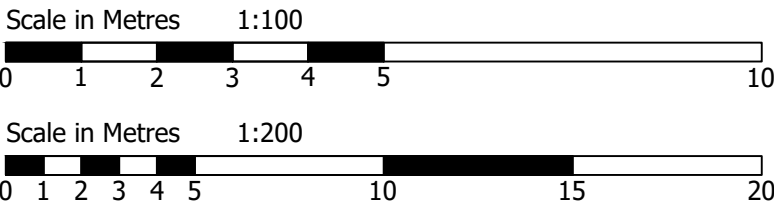

BLOCK PLAN
SCALE 1:200

