

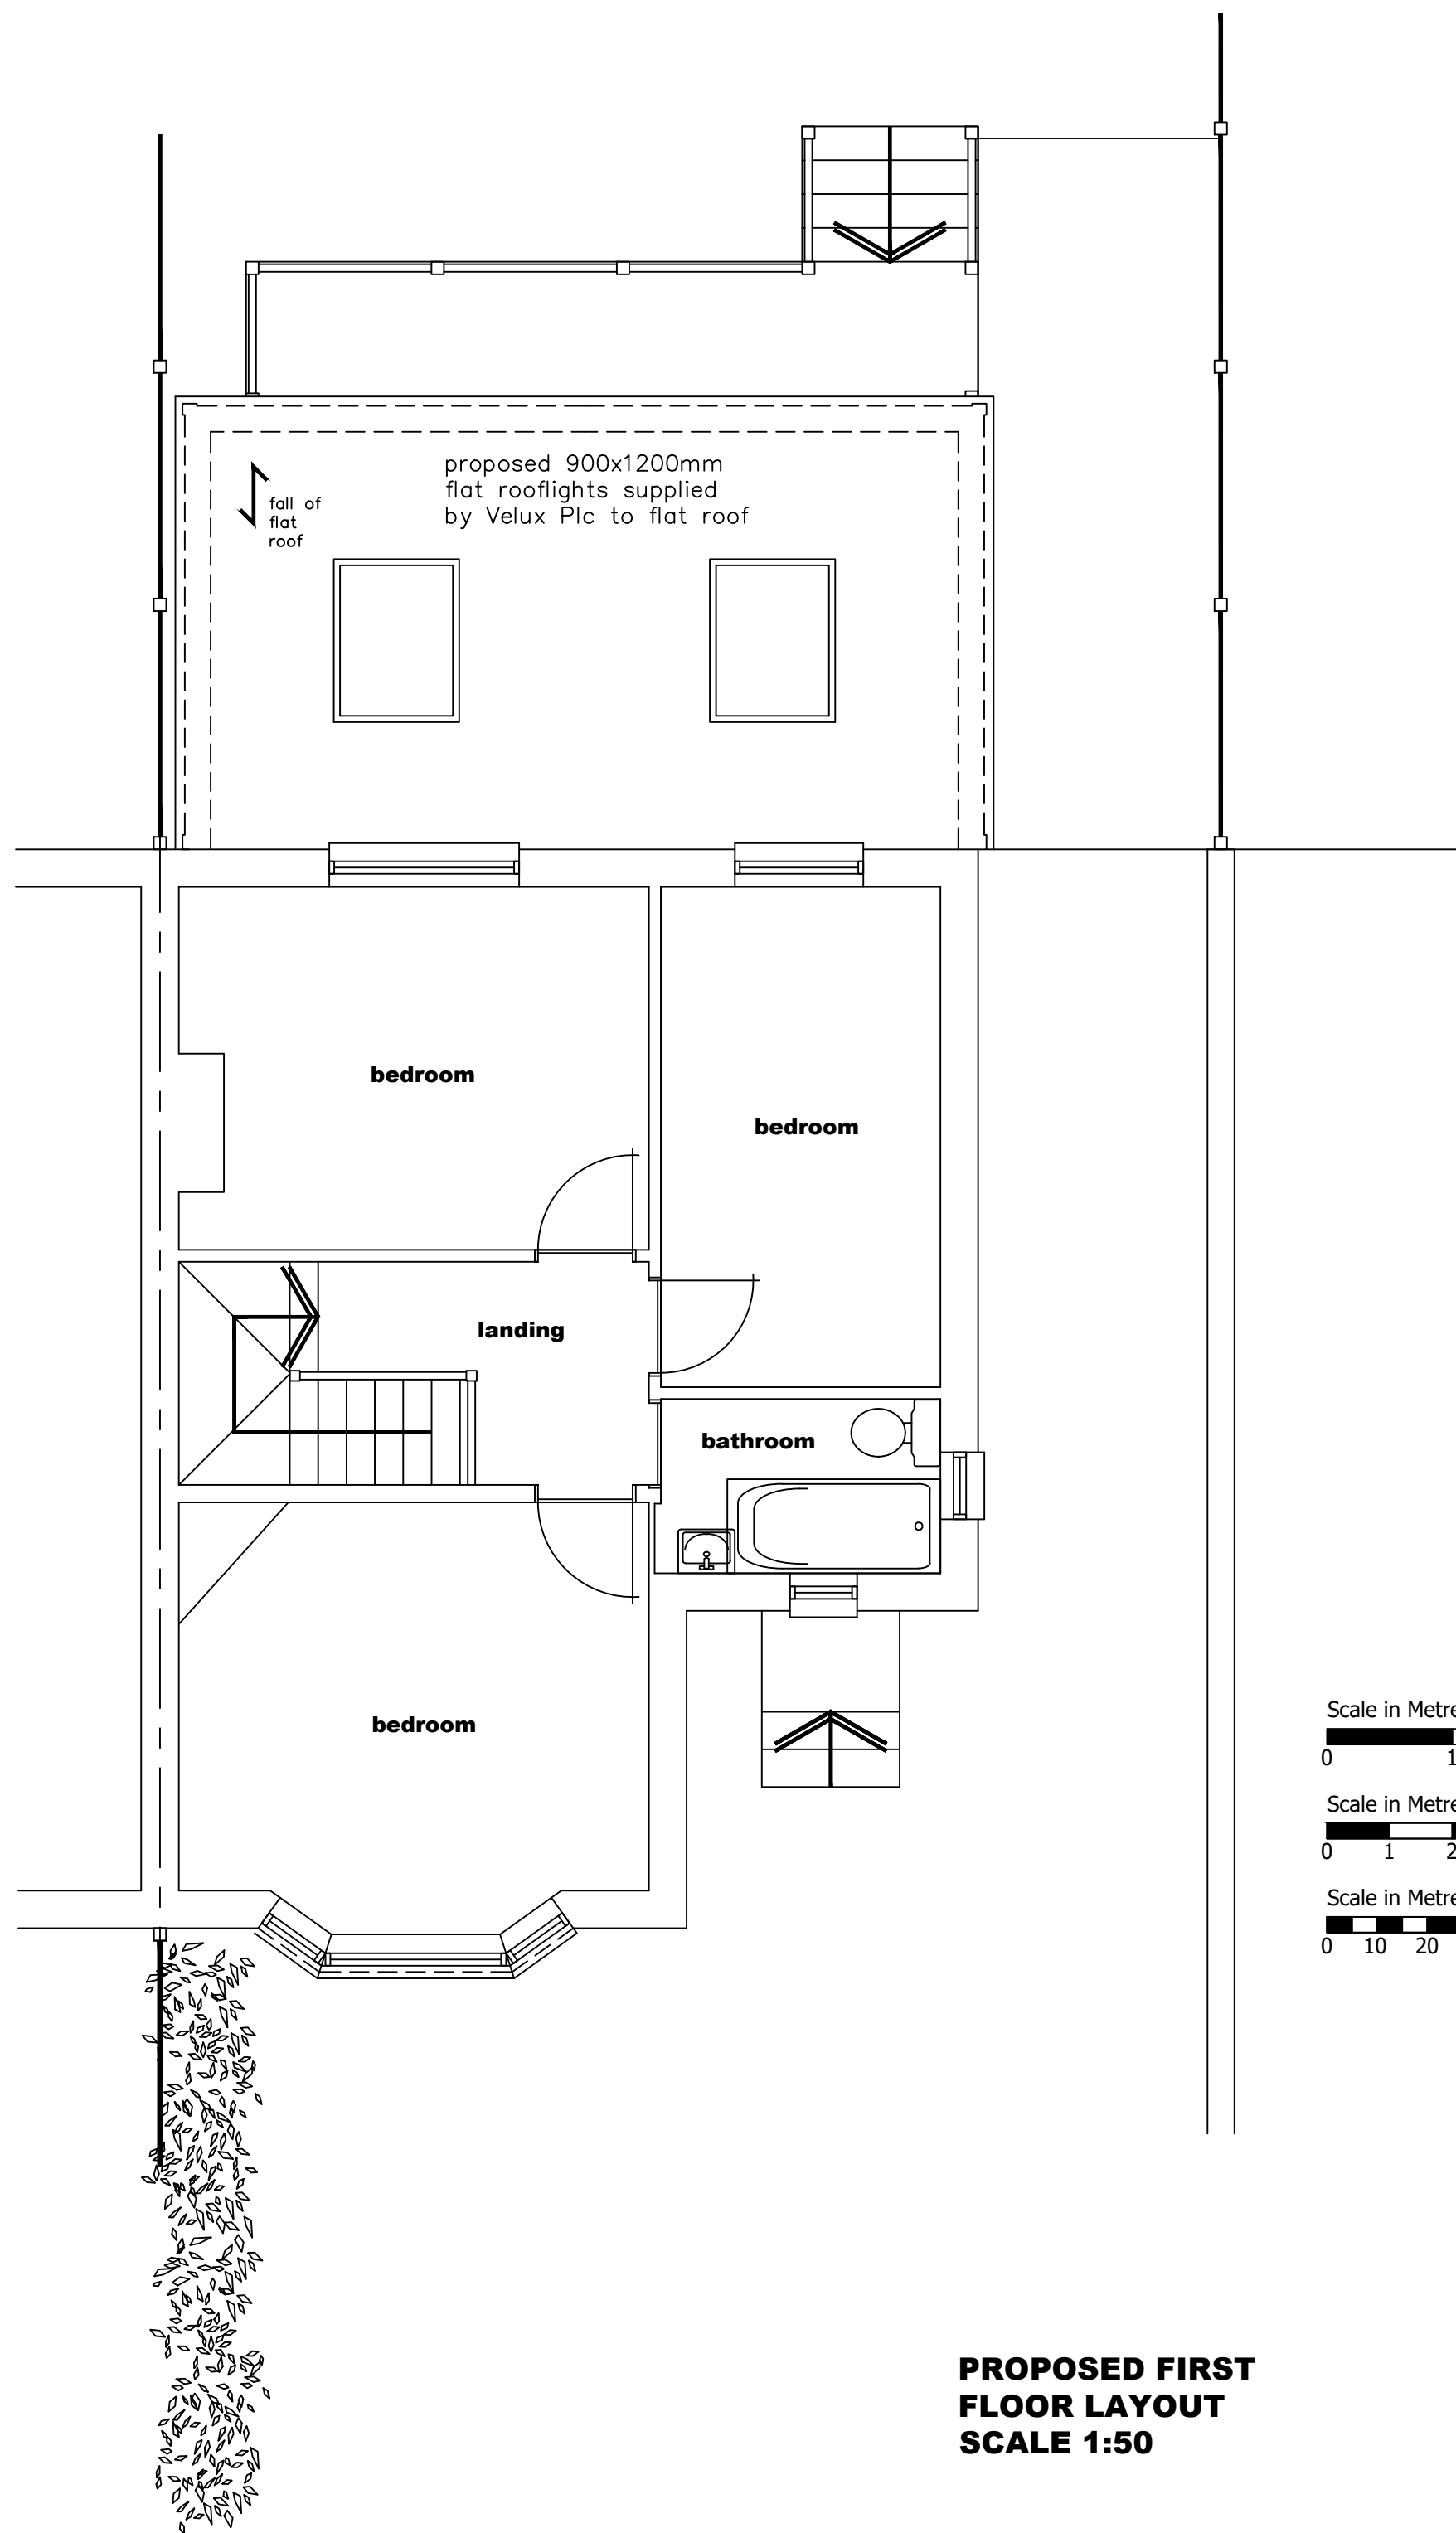
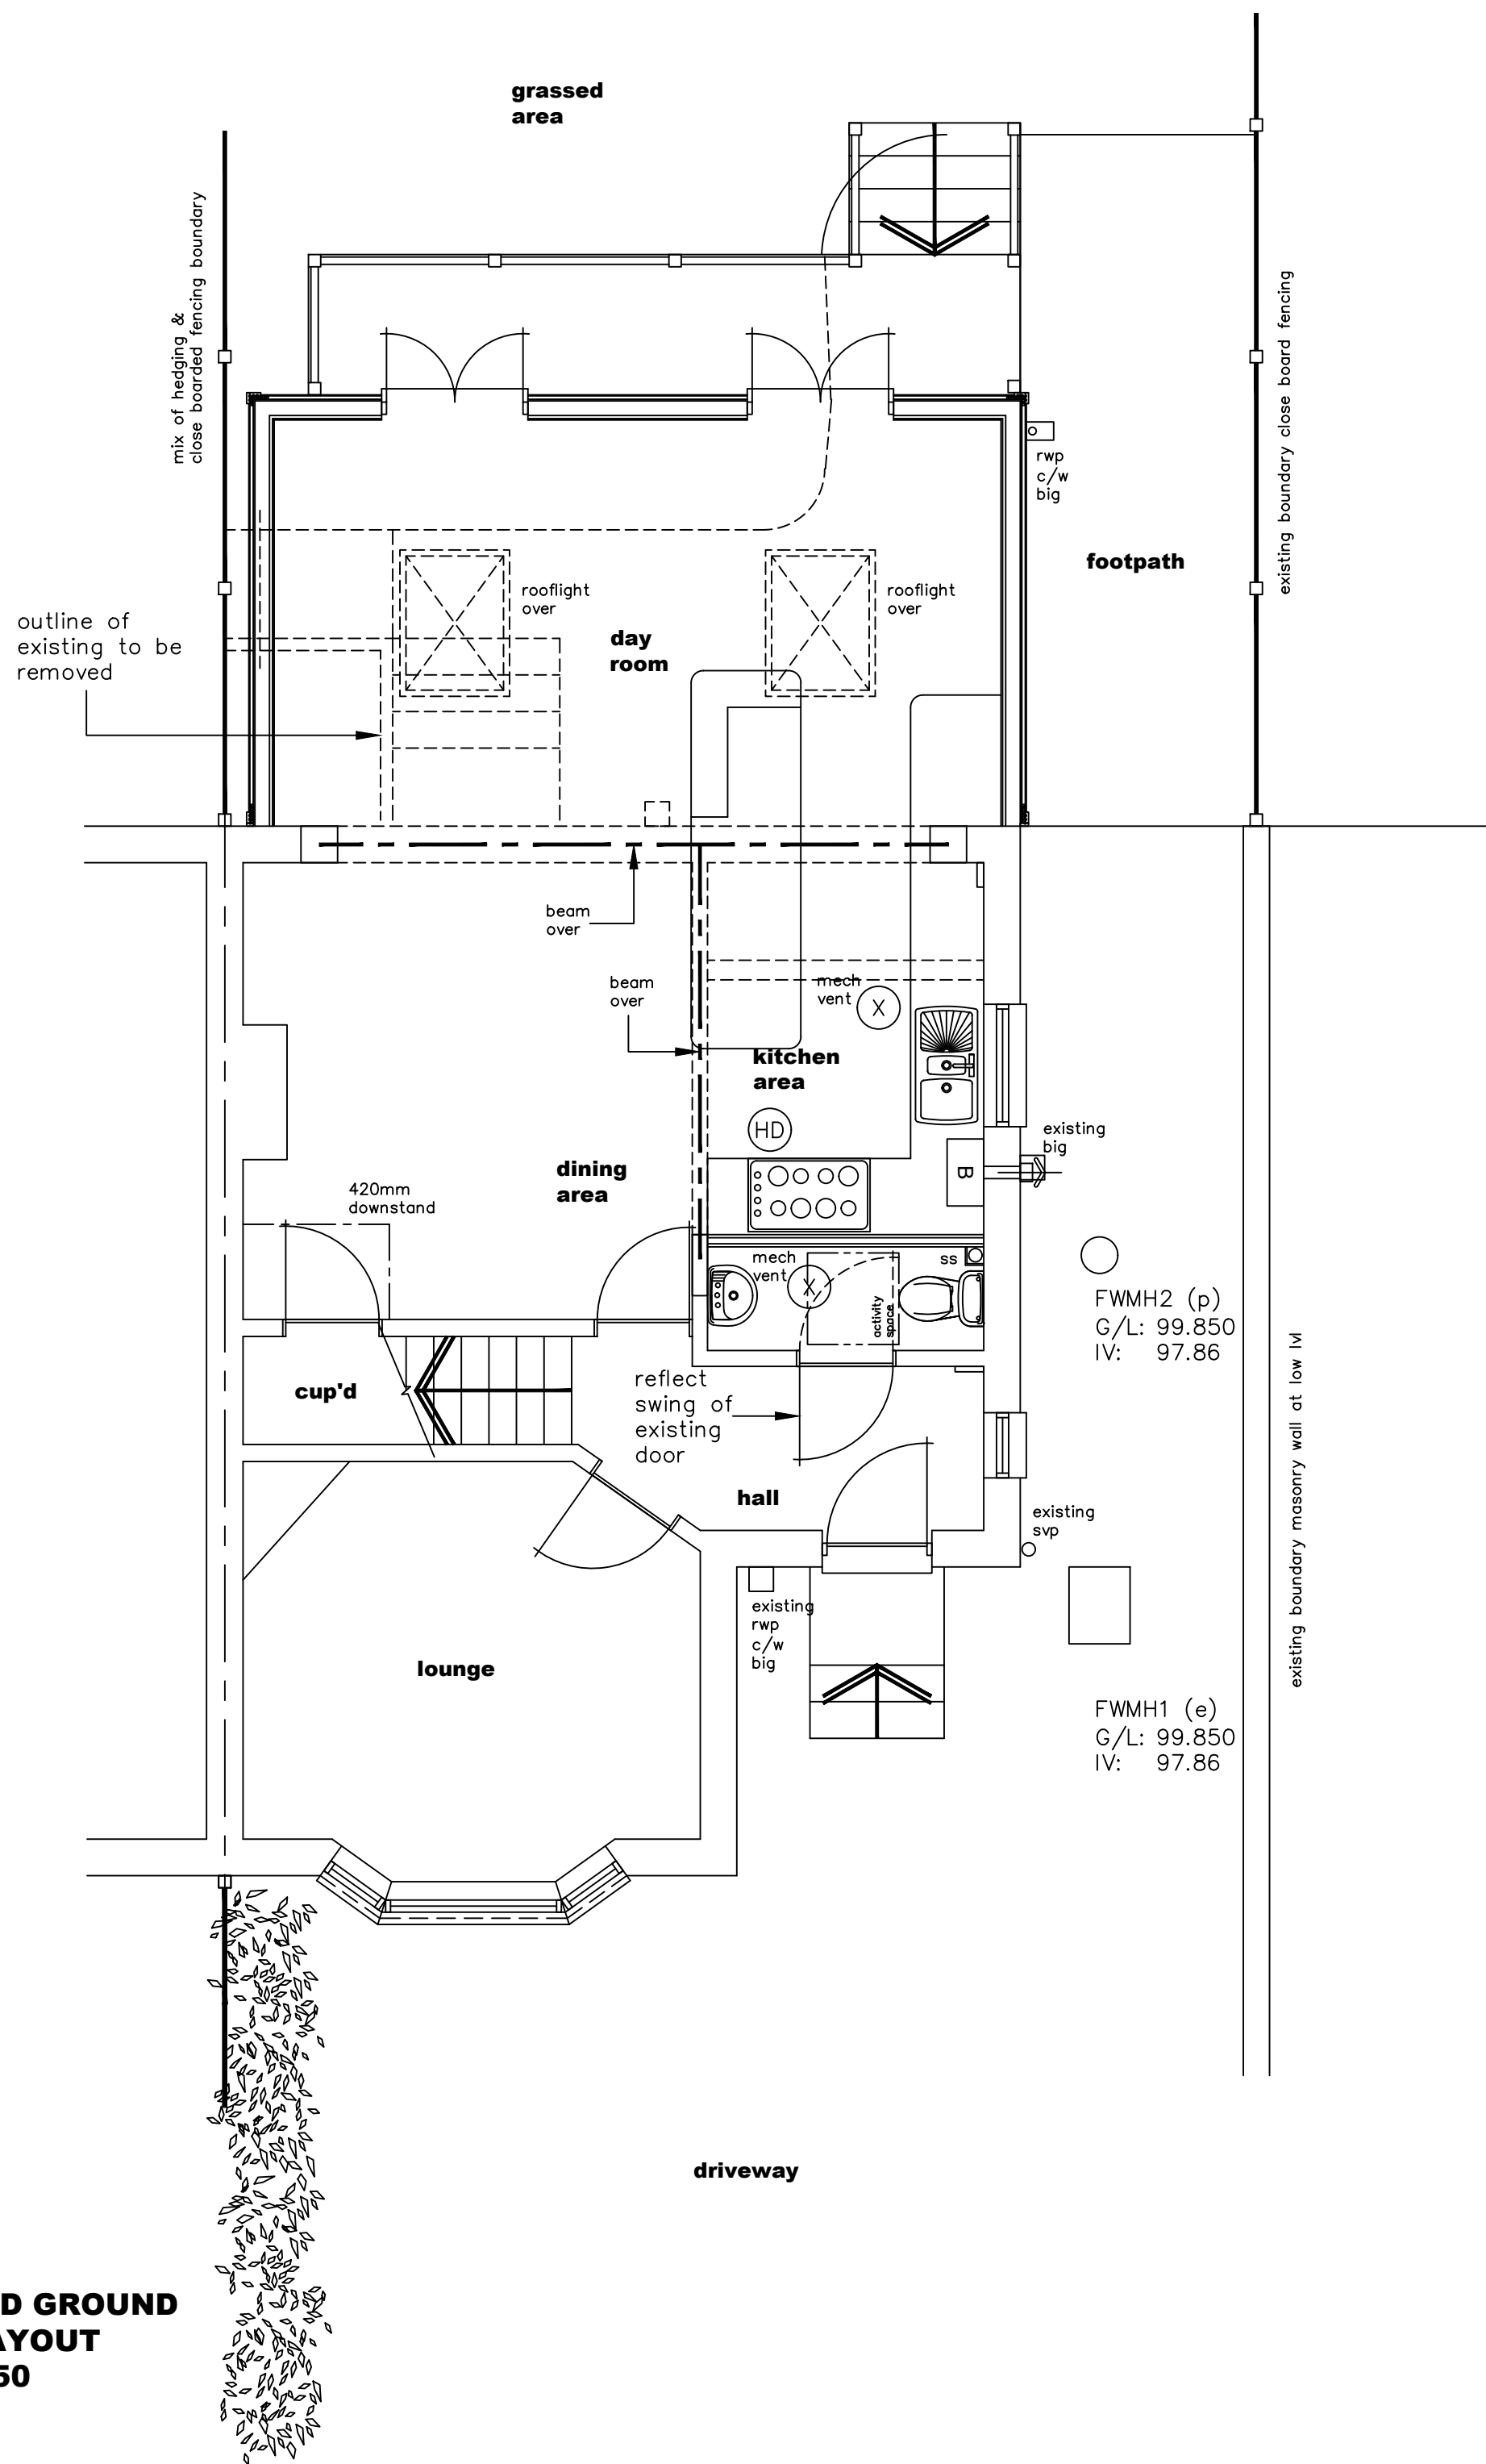


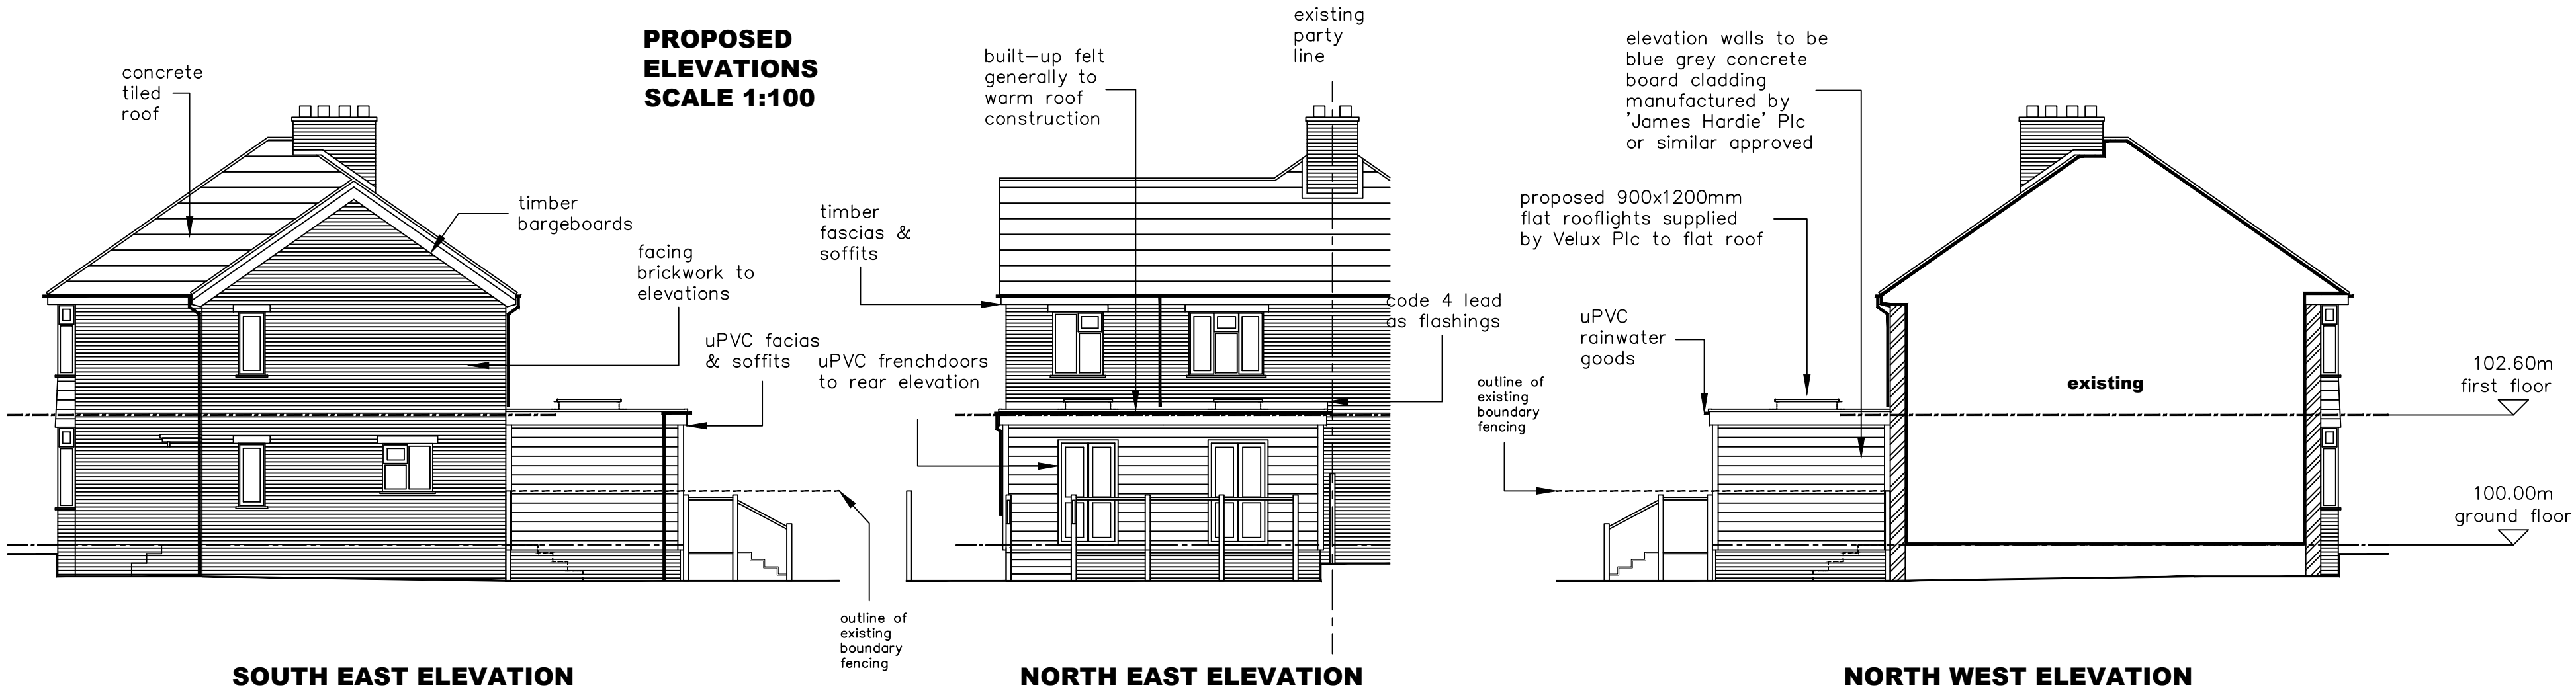

KEY:

Blockwork
External brickwork
Timber/metal framed stud walling
Mains Powered Extract Fan
Mains Powered Interconnecting smoke detectors
SVP Soil & vent pipe
SS Sub stack
RWP Rain water pipe

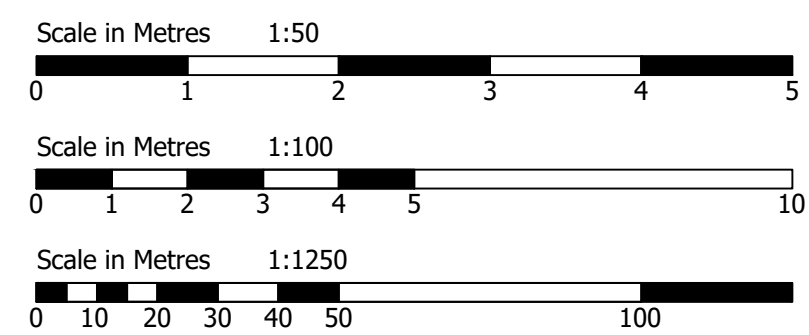

NOTES:
The design and construction of this project shall be in accordance with the current Building Regulations & NHBC Standards. These notes & drawings have been prepared solely for the purpose of Planning & Building Regulation approval.

Do not scale from this drawing unless for Planning purposes. All dimensions to be checked on-site and any alterations to be approved by the Architect and/or client prior to any work commencing.

Ordinance Survey License No: 100047591

This drawing to be copyright and to be read in conjunction with all other drawings

AMENDMENTS:-
Rev A: General amendments to Client requirements - 09/04/20
Rev B: Rooflight window sizes changed, timber raised decking to rear, general amendments to suit - 19/04/20



MEC DRAWING

16 Masten Crescent - Gosport
Hants - PO13 9SX
Tel/Fax: 02393 786676
Mob: 07787 219128
e-mail: mecdrawing@gmail.com

CLIENT NAME & ADDRESS	PROJECT ADDRESS
Mr J Roberts & Ms Becky Hardie 15 Howard Road Arundel BN18 9EL	15 Howard Road Arundel BN18 9EL

DRAWING DETAILS

PLANNING DRAWING

Proposed ground & 1st floor layouts, elevations & site location

PROJECT No MC/054	DWG No 2	REV No B
SCALE 1:50/1:100/1:1250 @ A1	DRAWN MEC	CHKD CLIENT