

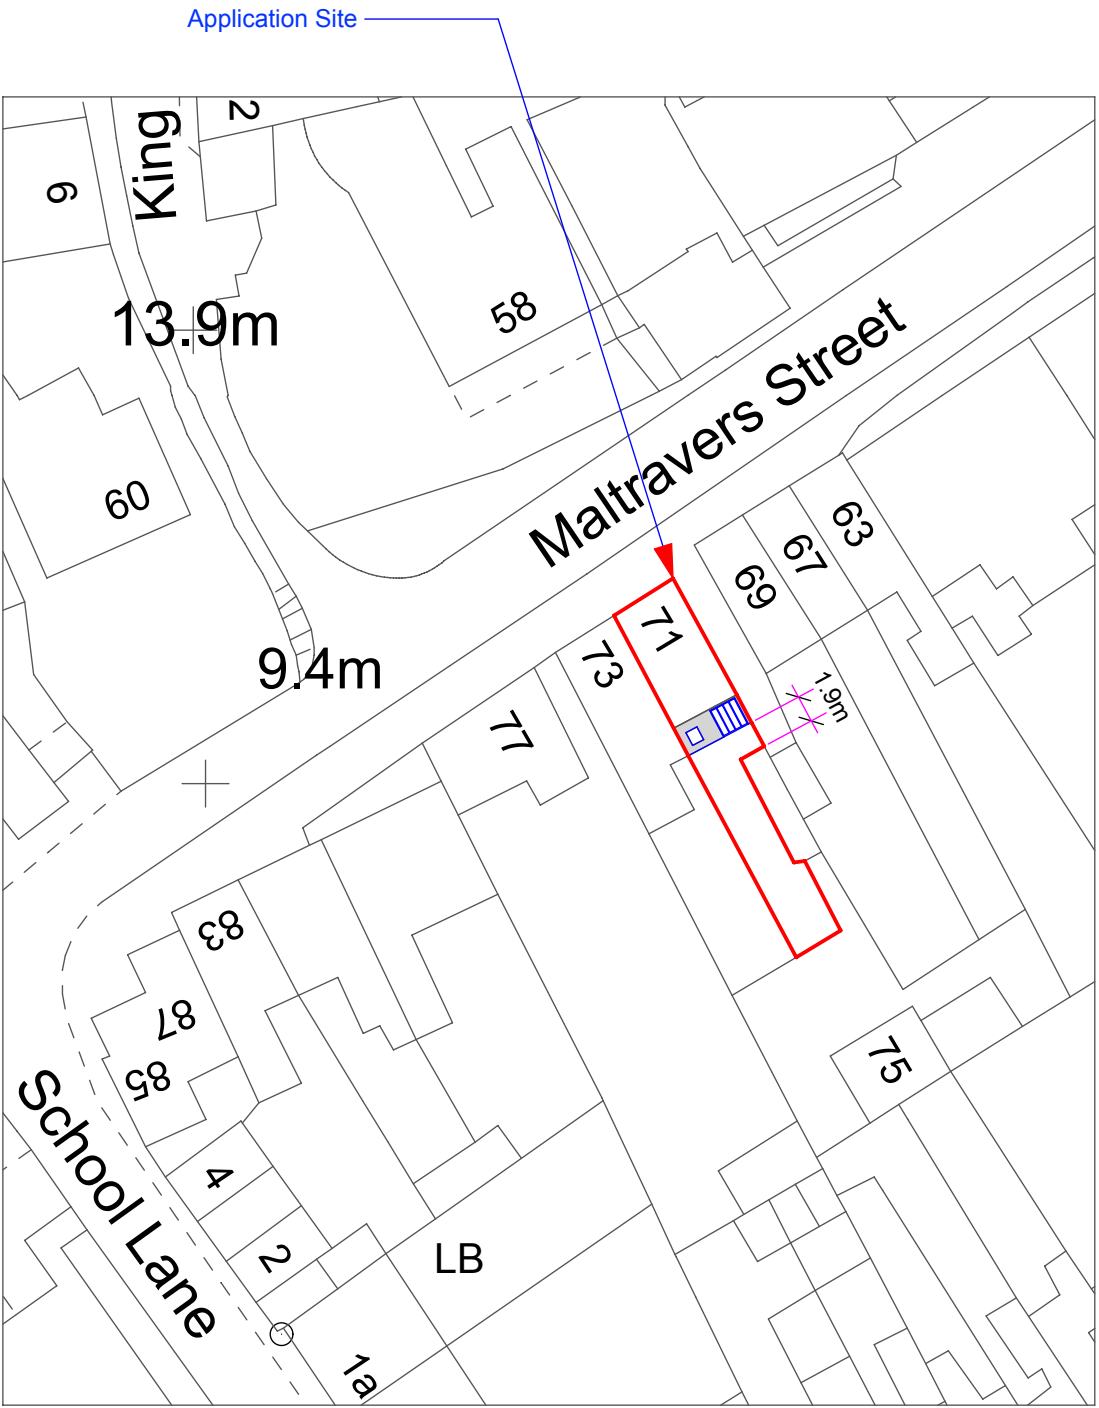


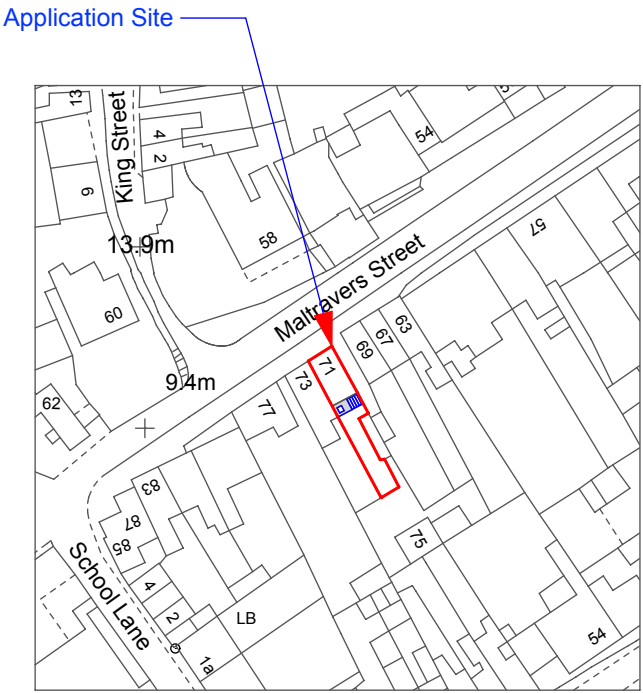

1:500 Block Plan

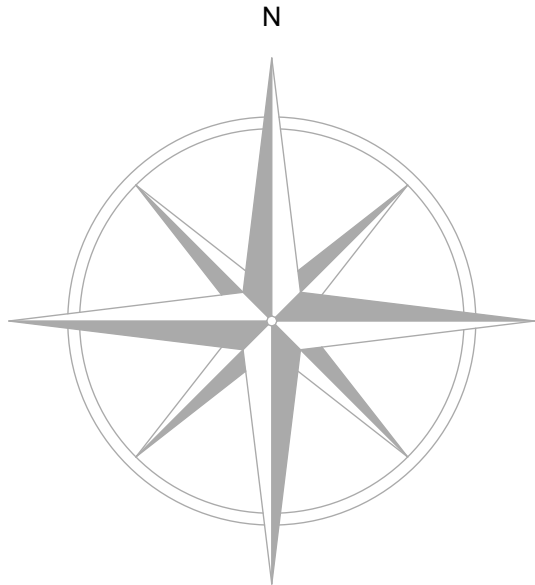

1:1250 Location Plan

This drawing is the property of Andrew Fuller Associates and is not to be copied reproduced, retained or disclosed to any unauthorised person either wholly or in part without prior consent. Do not scale from this drawing other than for planning purposes. Use all figured dimensions only. All figured dimensions to be checked on site prior to construction. All discrepancies, errors and omissions to be reported to Andrew Fuller Associates prior to construction. Layout and dimensions of existing building to be checked on site.



Chartered Surveyors

Norton Studio, School Lane
Arundel, West Sussex
BN18 9DR

tel: 01903 885444
fax: 08721 153339



email: mail@a-fuller.co.uk
www.andrewfuller.co.uk

Job Title	71 Maltravers Street, Arundel	
Client	Mr M Eastgate	
Drawing Name	Location & Block Plans	
Drawing Status	Planning	
Drawn by	DF	Date March 15
Checked by		Date
Drawing Scale	1:500 & 1:1250 at A3	
Drawing No	Status	Revision
14696/03		