


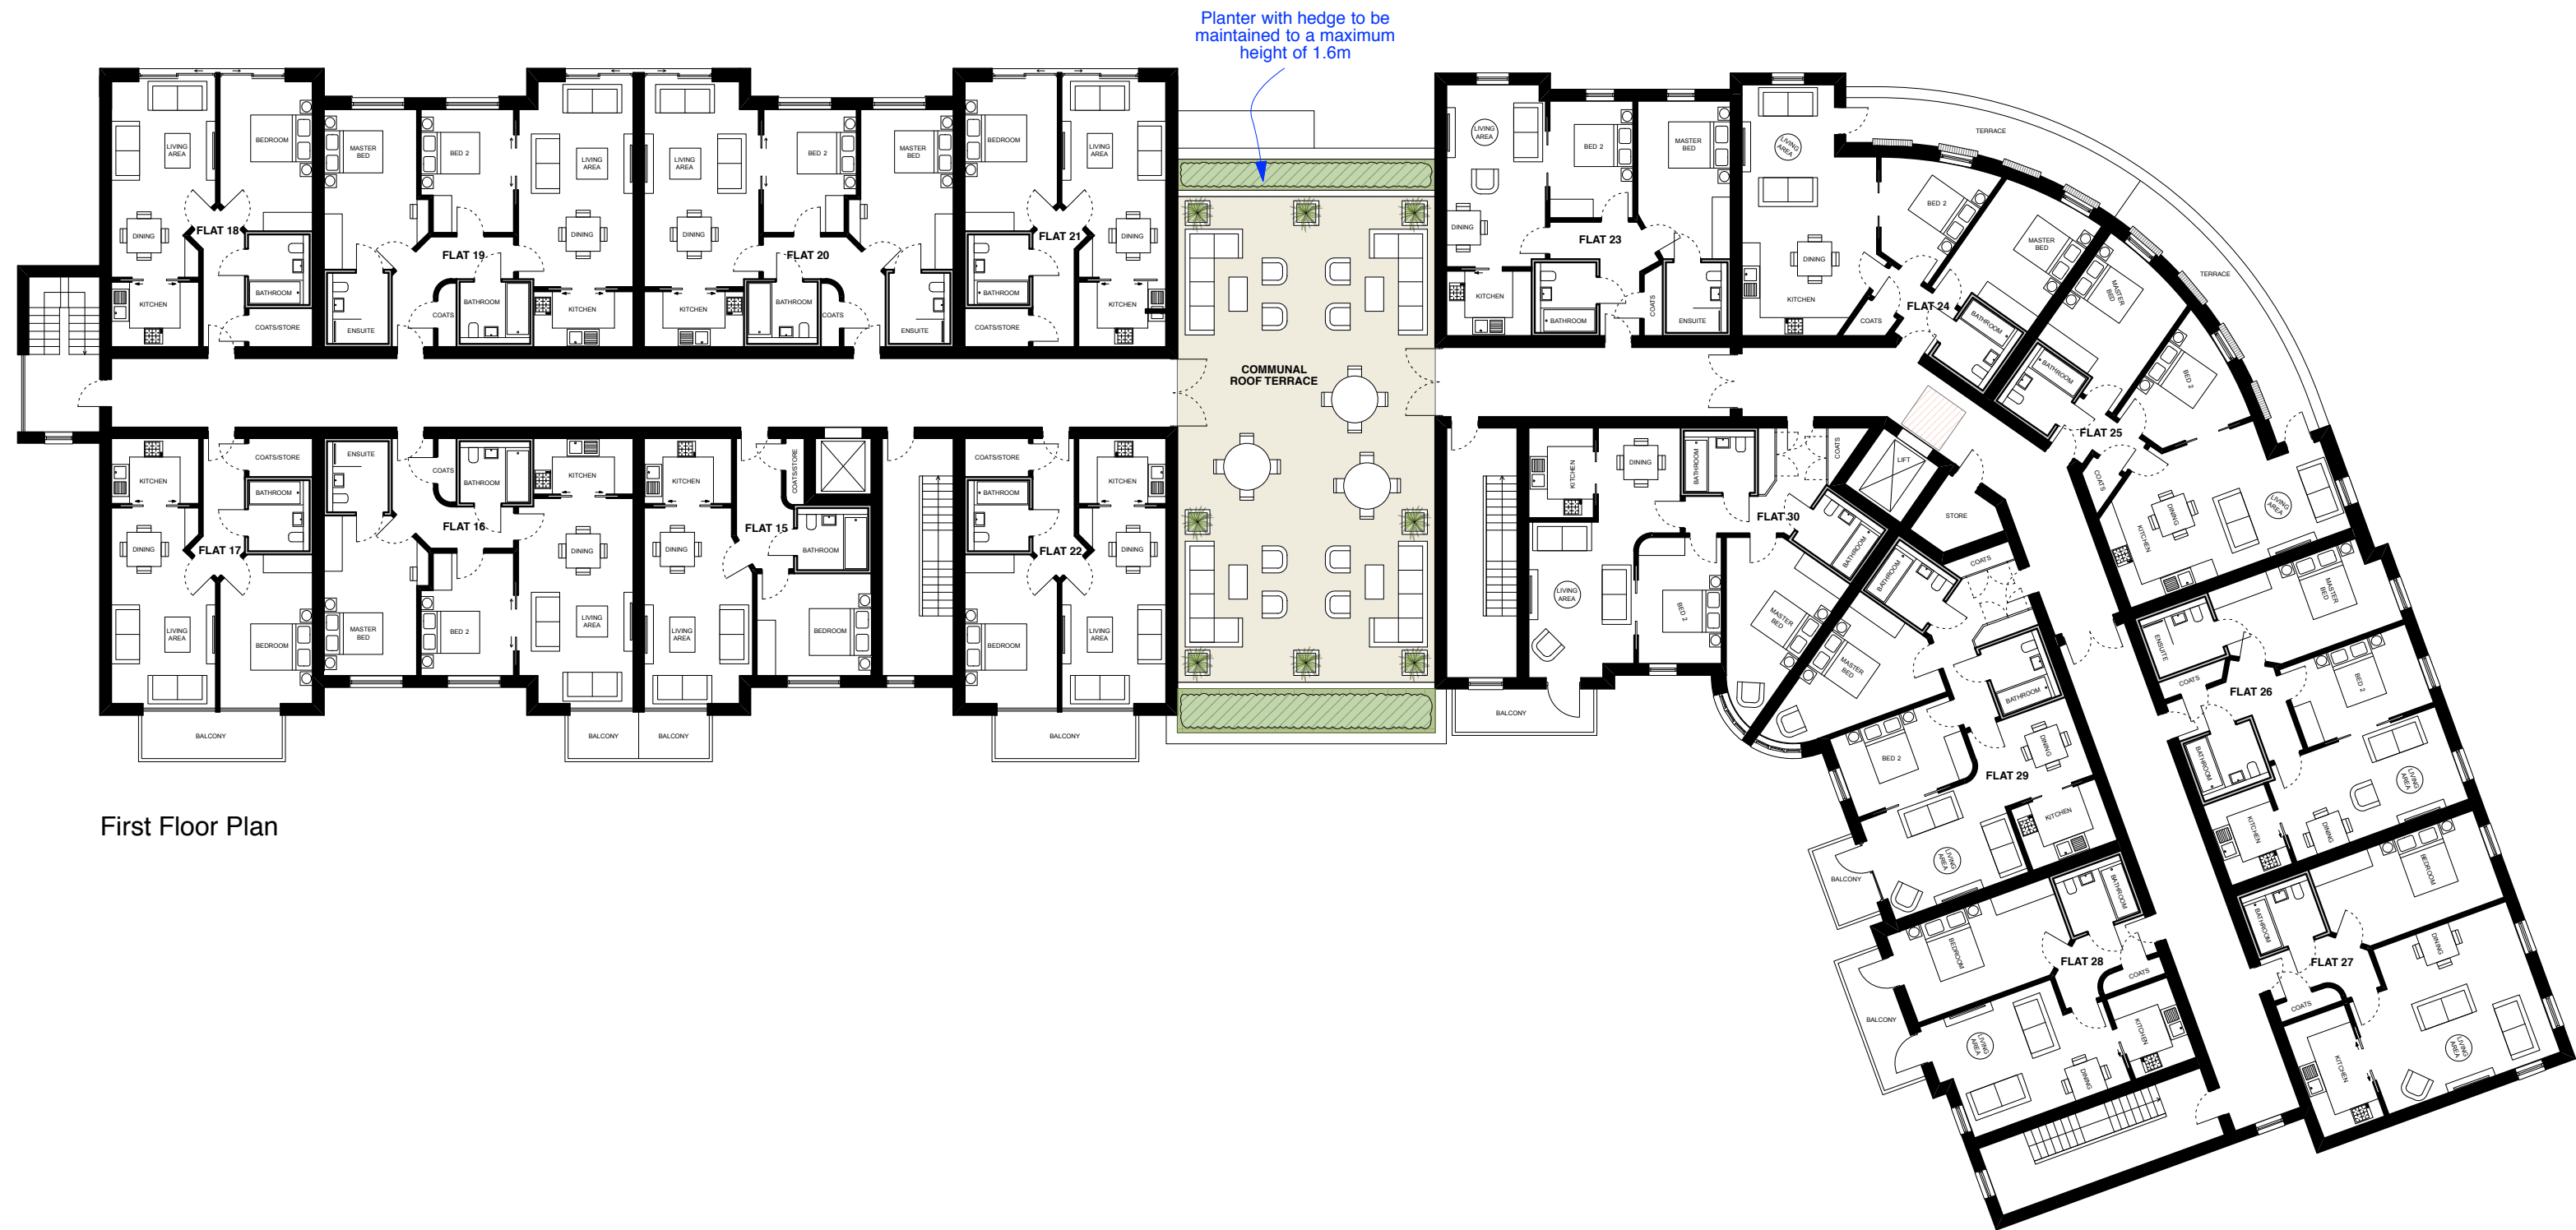

Drawn	NN	Checked	DJ / LM
-------	----	---------	---------

REV_A_19/03/18 Balconies added to flats 28, 29 & 30