





Reveal Elevation (South West)
Fronting Fitzalan Road



For reference only

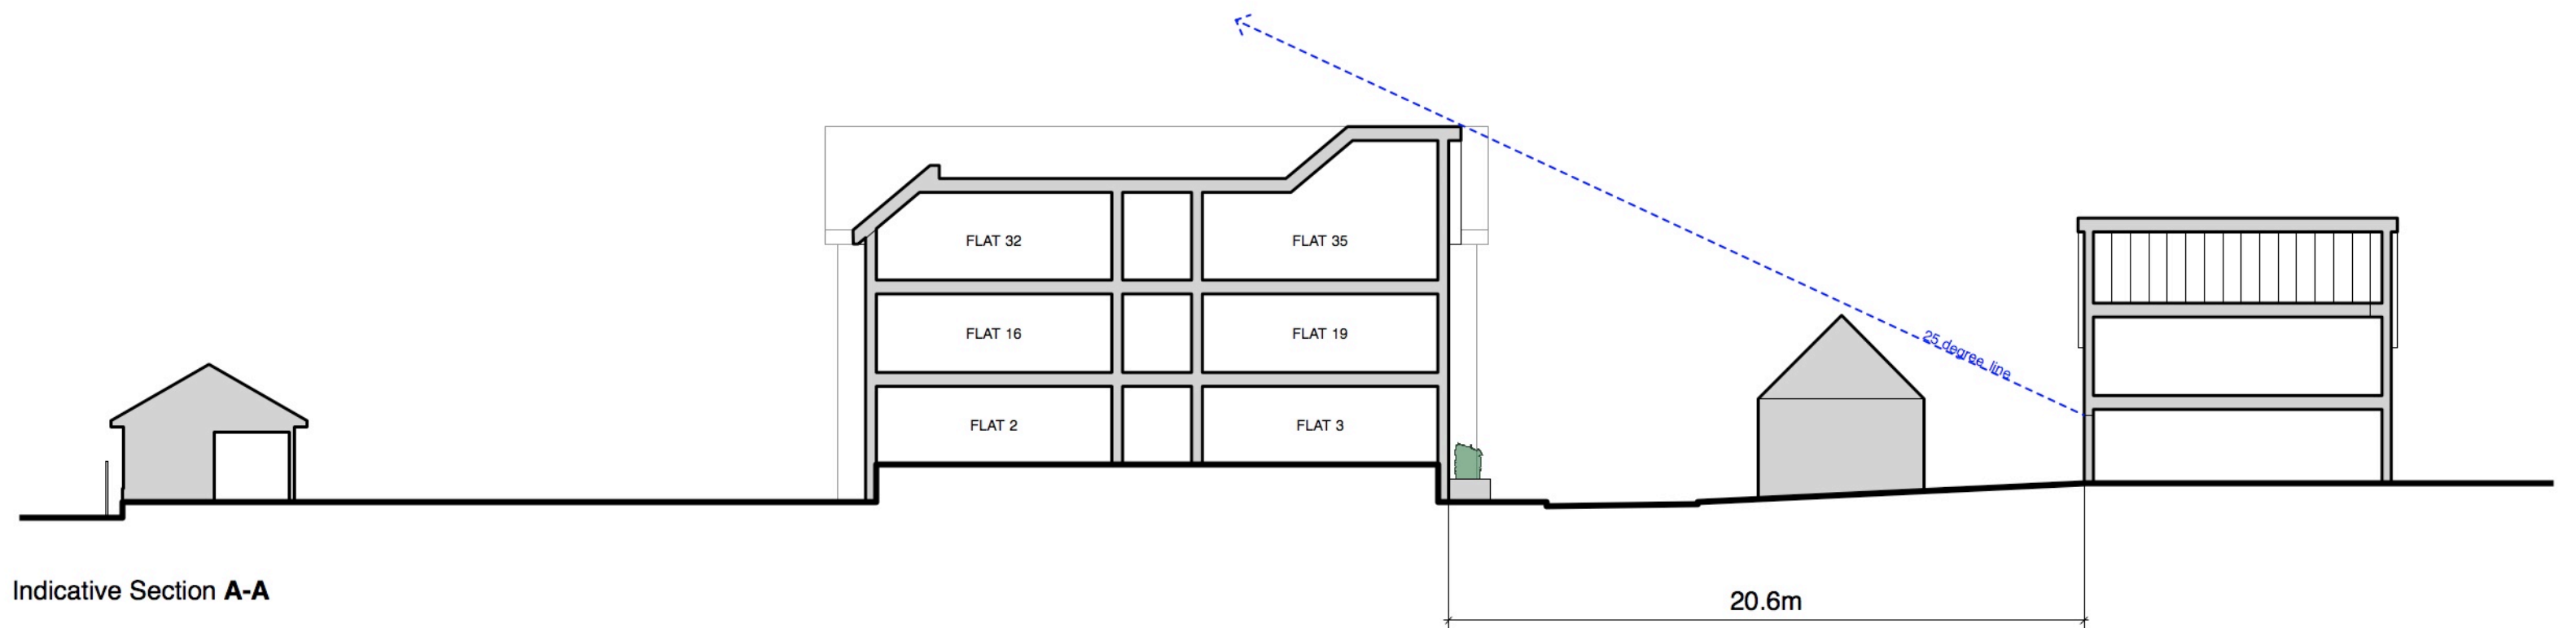


Indicative Section A-A

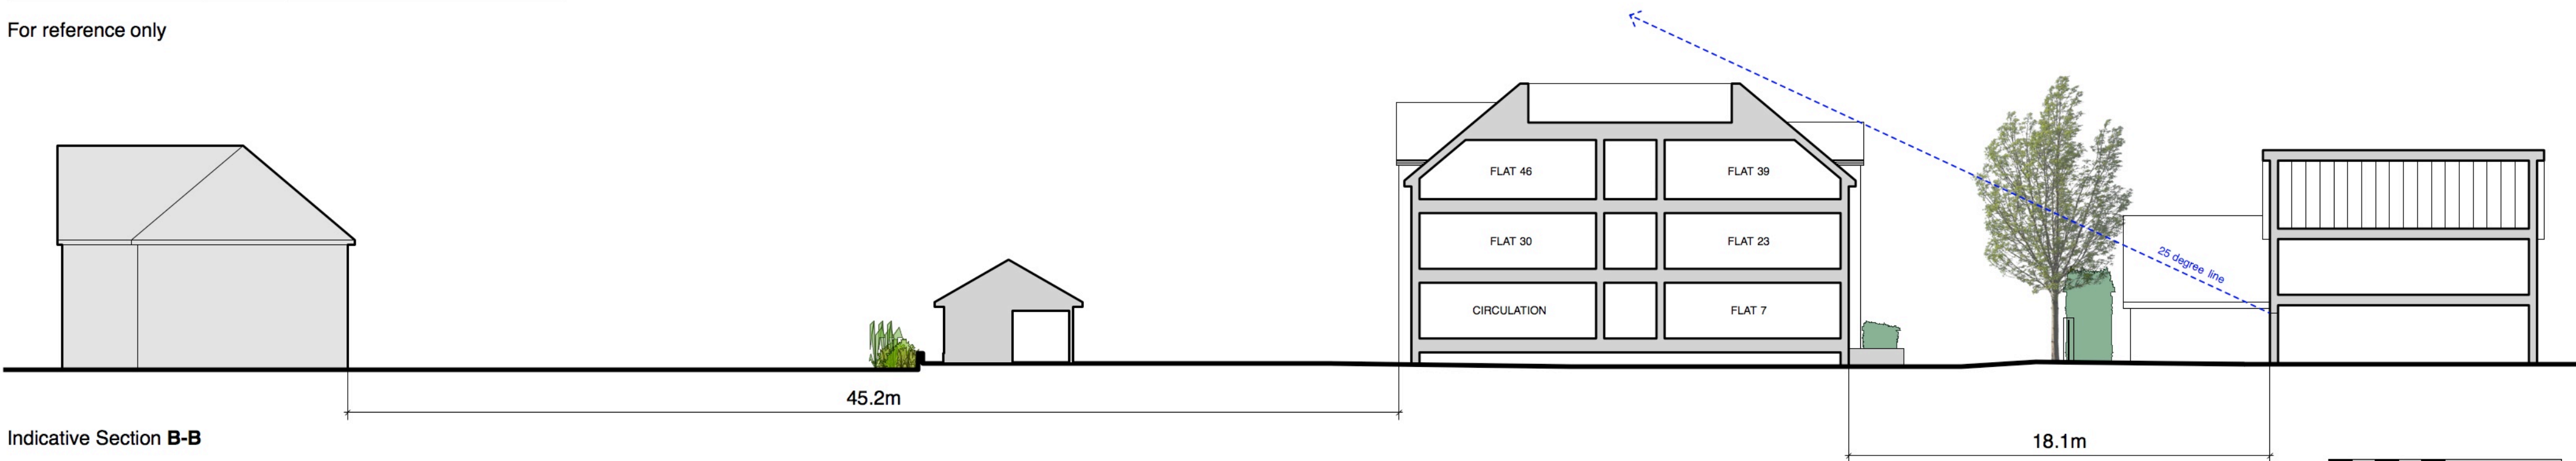

Indicative Section B-B

Drawn NN Checked DJ / LM

REV_A_19/03/18 Balconies added to flats 28, 29 & 30

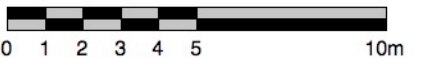

Note: Westbury Lodge heights estimated