





Reveal Elevation (South West)
Fronting Fitzalan Road

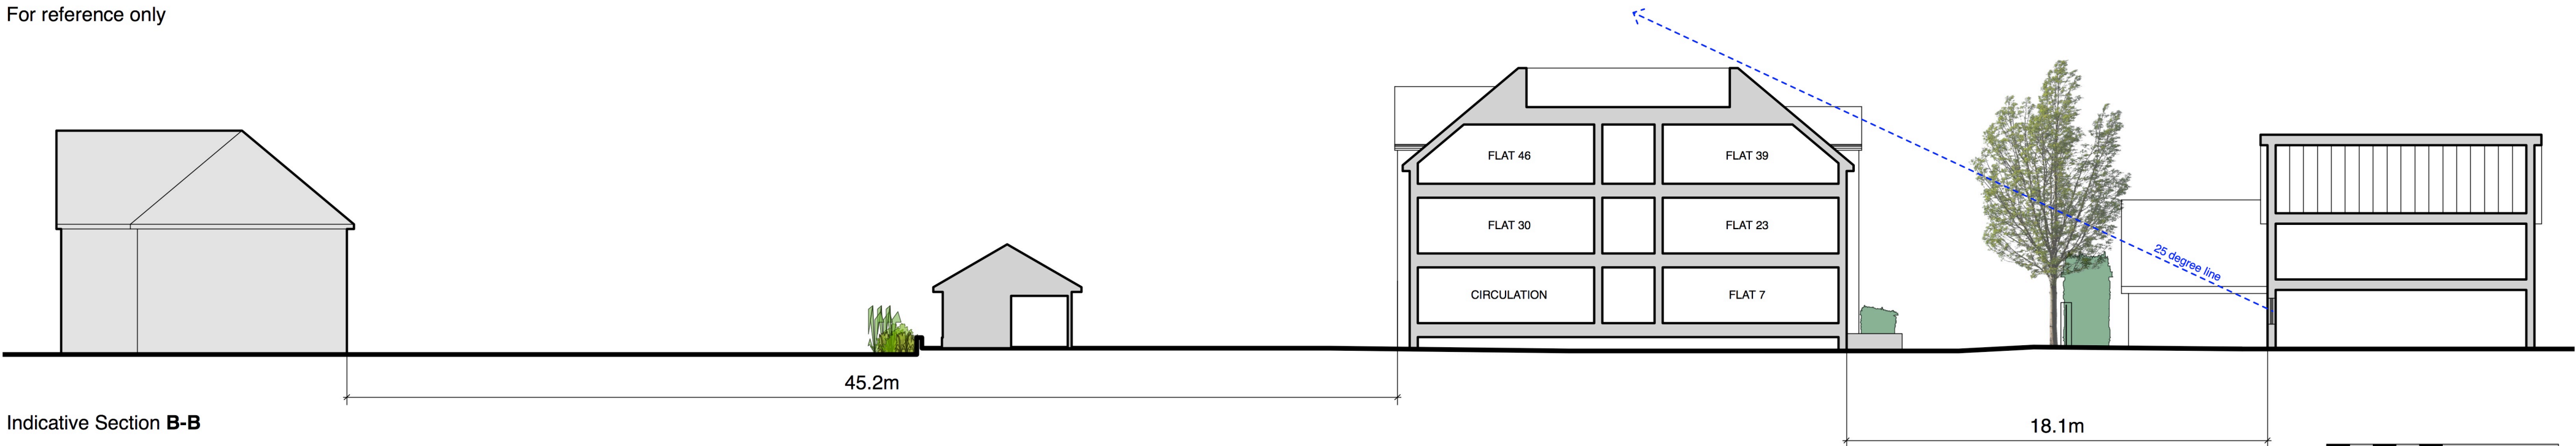


For reference only

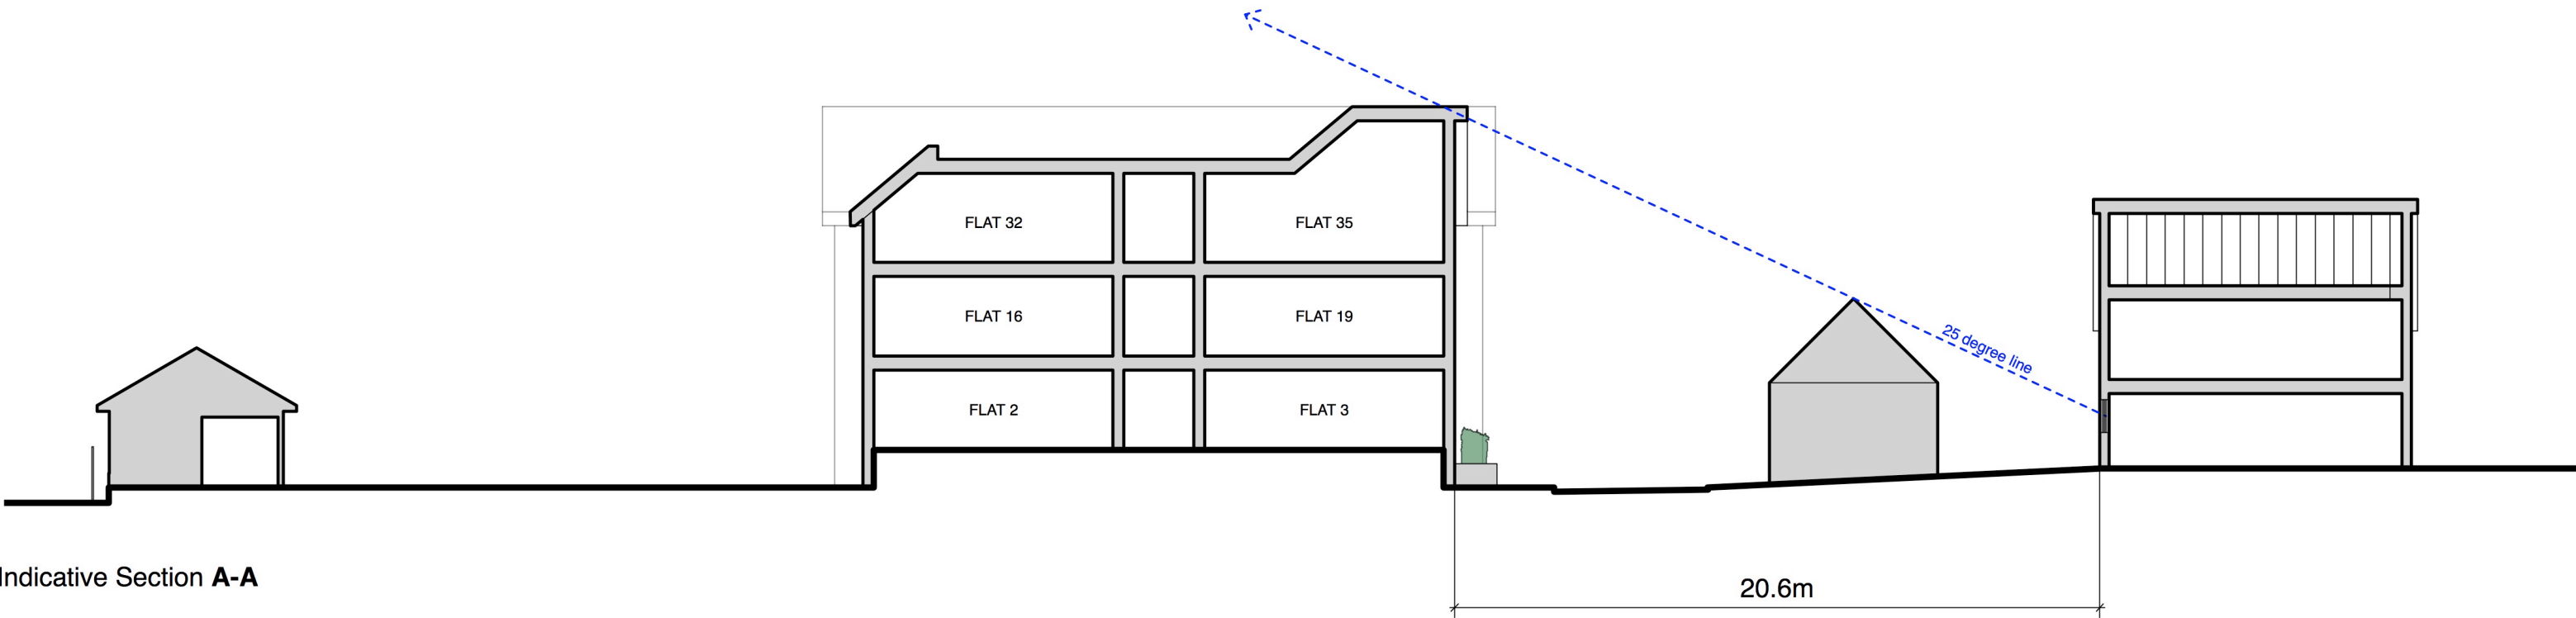

Drawn	NN	Checked	DJ / LM
-------	----	---------	---------

REV_A_19/03/18 Balconies added to flats 28, 29 & 30
REV_B_29/05/18 25 degree lines updated

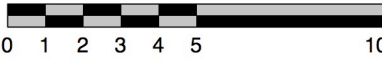

Note: Westbury Lodge heights estimated