


NORTH WESTERN ELEVATION



Datum 1.000m

NORTH EASTERN ELEVATION

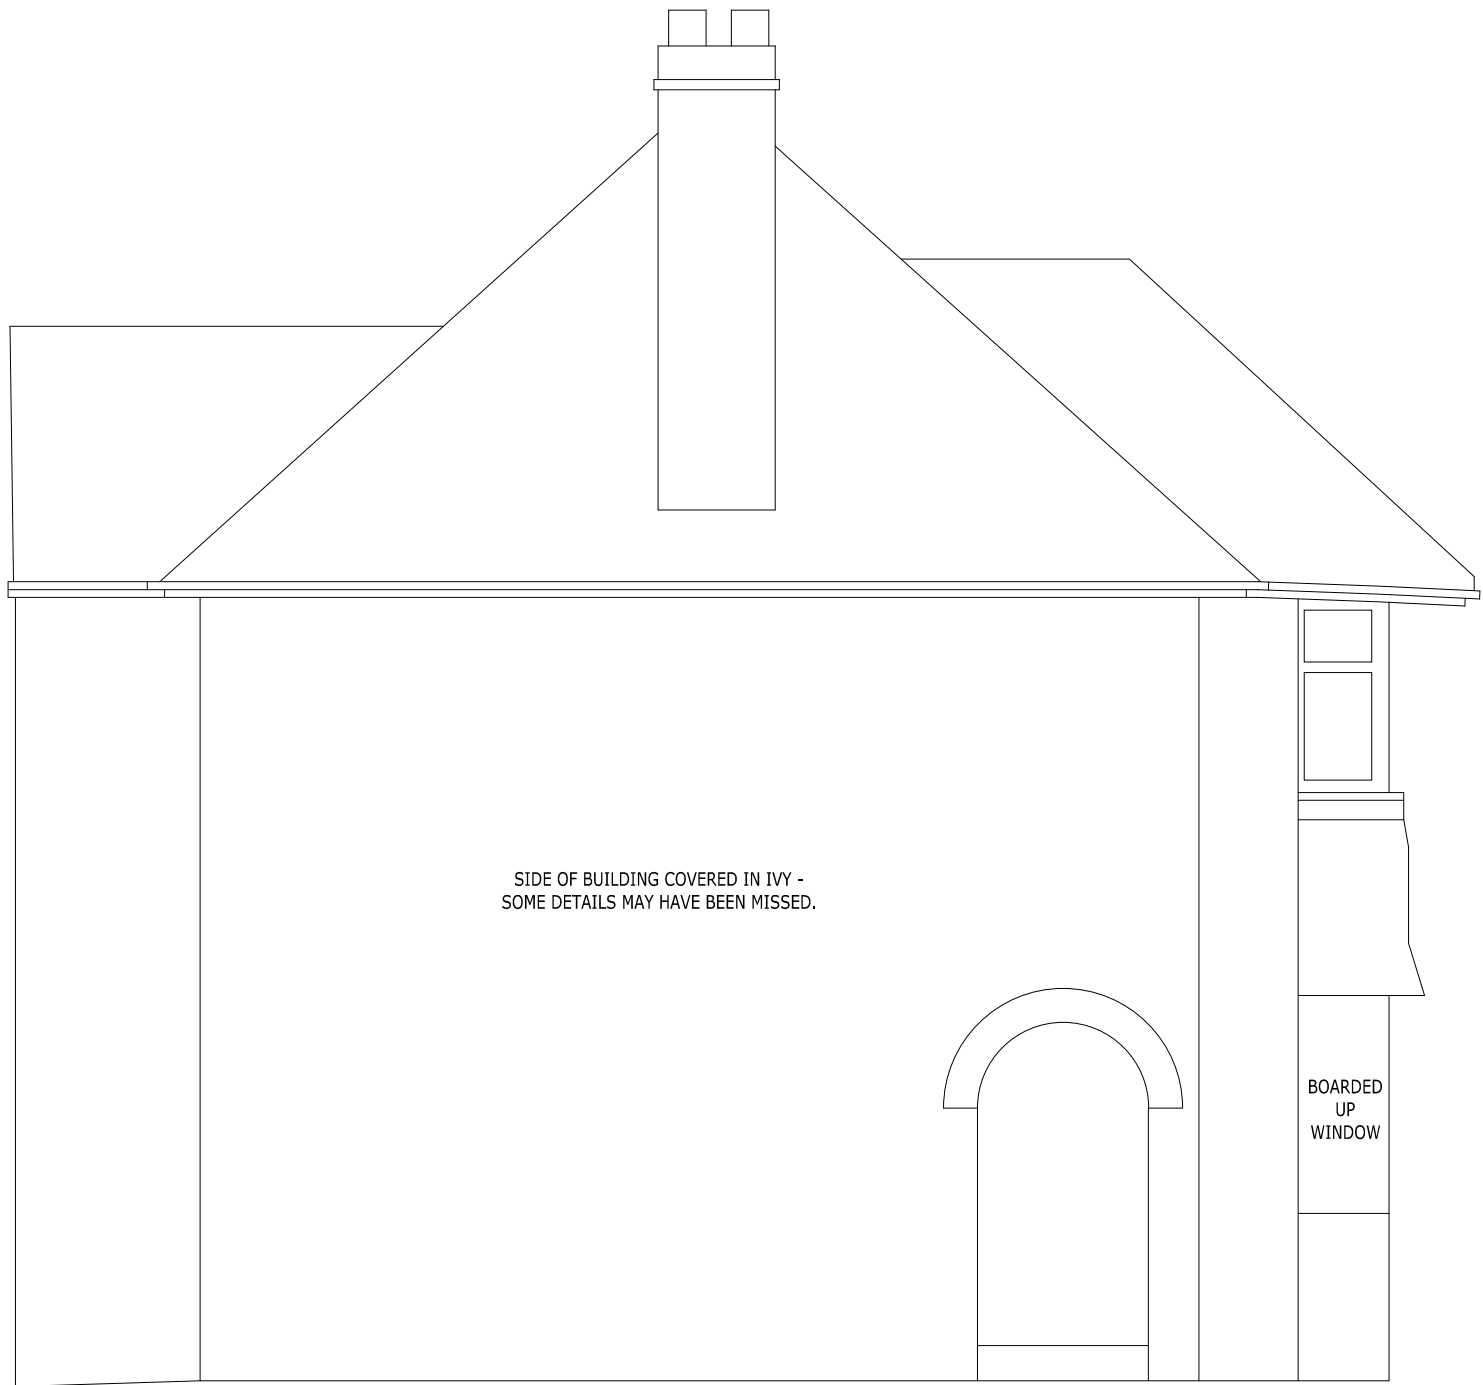

Datum 1.000m

SOUTH EASTERN ELEVATION




Datum 1.000m

SOUTH WESTERN ELEVATION



Datum 1.000m

| LEGEND                        |                           |
|-------------------------------|---------------------------|
| SERVICES/STREET FURNITURE     | FENCES                    |
| ADD ABOVE ORDNANCE DATUM      | BNF BARBED WIRE FENCE     |
| AV AIR VALVE                  | CBF CLOSE BOARDED FENCE   |
| B BOLLARD                     | CLF CHAIN LINK FENCE      |
| B-ILL ILLUMINATED BOLLARD     | CPF CHESTNUT PALING FENCE |
| BB BELLISHA BEACON            | CWF CHICKEN WIRE FENCE    |
| BT BRITISH TELECOM COVER      | IRF IRON RAILING FENCE    |
| BTS BRITISH TELECOM JUNC. BOX | PMF POST & MESH FENCE     |
| BS BUS STOP                   | PRF POST & RAIL FENCE     |
| CATV CABLE TELEVISION COVER   | PWF POST & WIRE FENCE     |
| CONC CONCRETE                 | SF STOCK FENCE            |
| CPS CONCRETE PAVING SLABS     |                           |
| DK DROP KERB                  | GATE                      |
| DP DOWNPIPE                   | STILE                     |
| ECB ELECTRICITY CONTROL BOX   |                           |
| ELCP ELECTRICITY CABLE PFT    |                           |
| EP ELECTRICITY POLE           |                           |
| ERC EARTH ROD COVER           |                           |
| FI FIRE HYDRANT               |                           |
| F/B FLOWER BED                |                           |
| FL FLOOR LEVEL                |                           |
| FP FLAG POLE                  |                           |
| GP GATE POST                  |                           |
| GV GAS VALVE                  |                           |
| GU GULLY                      |                           |
| IC INSPECTION COVER           |                           |
| LB LETTER BOX                 |                           |
| LH LAMP HOLE                  |                           |
| LP LAMP POST                  |                           |
| MH MANHOLE                    |                           |
| MP MARKER POST                |                           |
| NP ROAD NAME PLATE            |                           |
| OSBM O.S. BENCHMARK           |                           |
| PCE PRE-CAST CONCRETE EDGING  |                           |
| PCK PRE-CAST CONCRETE KERBS   |                           |
| PM PARKING METER              |                           |
| RE RODDING EYE                |                           |
| RS ROAD SIGN                  |                           |
| RWP RAINWATER DOWNPIPE        |                           |
| SP SIGN POST                  |                           |
| STN SURVEY STATION            |                           |
| STP STACK PIPE                |                           |
| SV STOP VALVE/COCK            |                           |
| TAP WATER TAP/STANDPIPE       |                           |
| TBM TEMPORARY BENCHMARK       |                           |
| TCS TELEPHONE CALL BOX        |                           |
| TH TRAIL HOLE                 |                           |
| TL TRAFFIC LIGHT              |                           |
| TP TELEGRAPH POLE             |                           |
| VENT VENT PIPE                |                           |
| WL WATER LEVEL                |                           |
| WM WATER METER                |                           |
| WMSV WATER METER/STOP VALVE   |                           |
| WOD WASH OUT                  |                           |
| WT WATER TROUGH               |                           |
| TELEPHONE CABLE               |                           |
| ELECTRICITY CABLE             |                           |

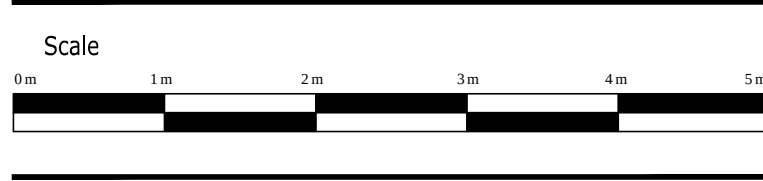

| Notes   |  |  |  |
|---|--|--|--|
| This survey has been computed and drawn about a plane local grid and was surveyed for a scale of 1:50, any subsequent enlargements should be verified on site.      |  |  |  |
| Whilst every care has been taken, no responsibility can be accepted for errors or omissions caused by detail obscured or not accessible at the time of this survey. |  |  |  |
| Visible features in the vicinity of the boundaries, as shown on this survey, may not represent the extent of legally conveyed ownership.                            |  |  |  |
|   |  |  |  |
|   |  |  |  |
|   |  |  |  |
|   |  |  |  |
|   |  |  |  |
|   |  |  |  |

Revisions

|  |  |  |  |
|--|--|--|--|
|  |  |  |  |
|  |  |  |  |
|  |  |  |  |
|  |  |  |  |

Baypoint surveys

Baypoint Surveys Ltd, 82 Castle Lane West, Bournemouth, BH9 3JU  
T 01202 511503 M 07770 386996  
E info@baypoint.co.uk W www.baypoint.co.uk

Land Surveys  
Site Setting Out  
3D Laser Scanning  
Measured Building Surveys

|                |                          |
|----------------|--------------------------|
| project        | Fitzalan Rd<br>Arundel   |
| client         | Renaissance Developments |
| drawing title  | Elevations - Greenhurst  |
| scale          | 1:50                     |
| paper size     | A1                       |
| drawn by       | JJF                      |
| checked by     | BL                       |
| date           | 01.06.18                 |
| grid           |                          |
| datum          | OS Datum                 |
| drawing number | 2366-SV-2.3              |
| revision       |                          |