


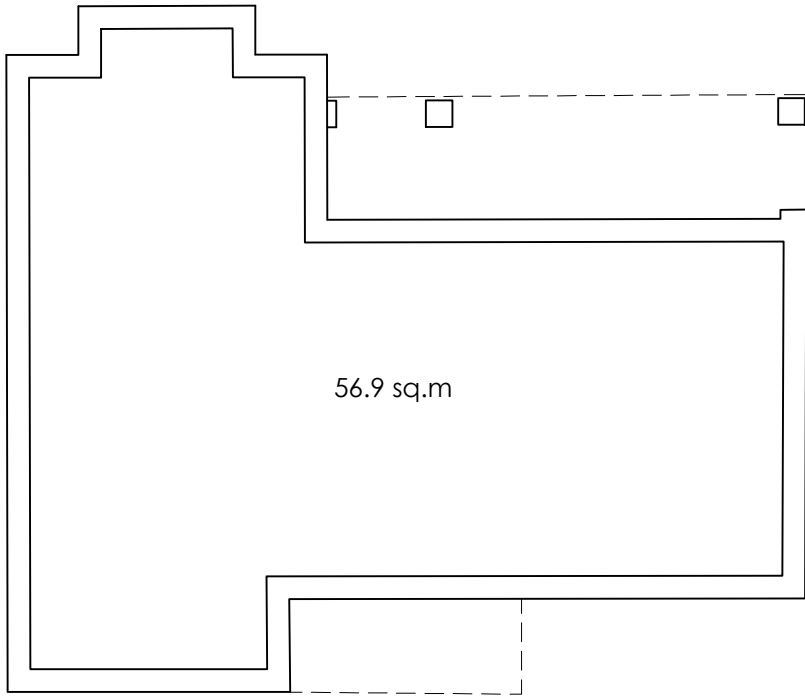


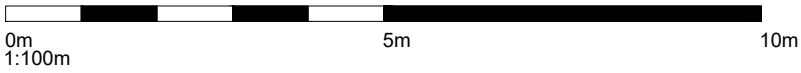

EXISTING GROUND FLOOR
PLAN

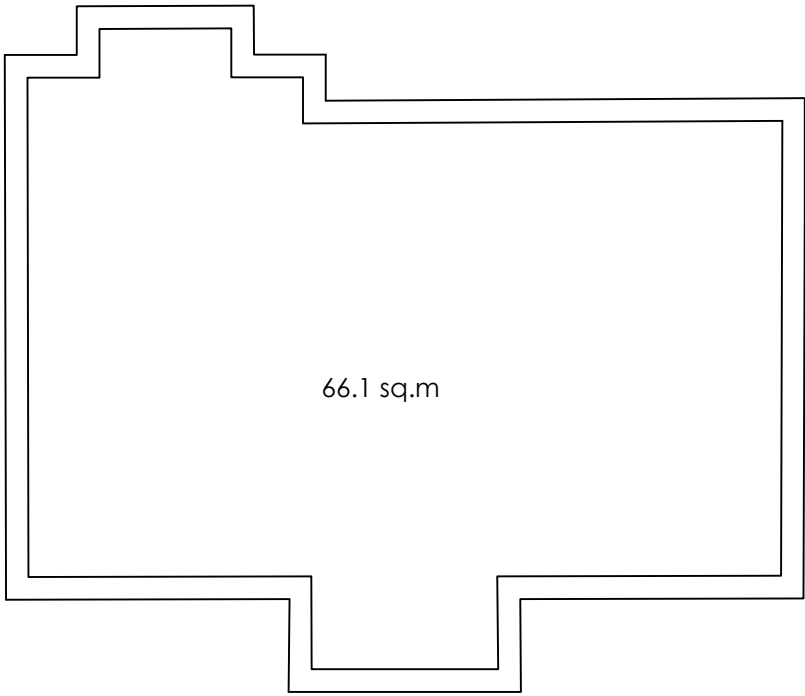

EXISTING FIRST FLOOR
PLAN

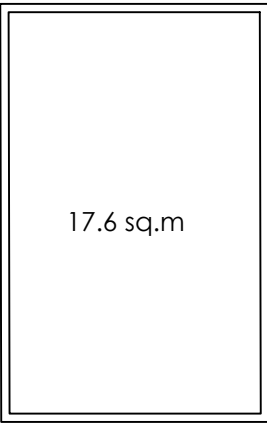

EXISTING
GARAGE

Revisions

• • •



12 Headlands Business Park, Salisbury Road, Ringwood BH24 3PB
Tel: 01425 474674 Web: www.renaissancegroup.co.uk

Project Title

Greenhurst
Fitzalan Road
Arundel

Drawing Title

Floor area drawings

Scale 1:100@A3 Date 06.06.2018

Drawn CT Checked .

Drawing No. Rev.

REN-EXISTING

•