


NORTH WESTERN ELEVATION



Datum 1.000m

NORTH EASTERN ELEVATION

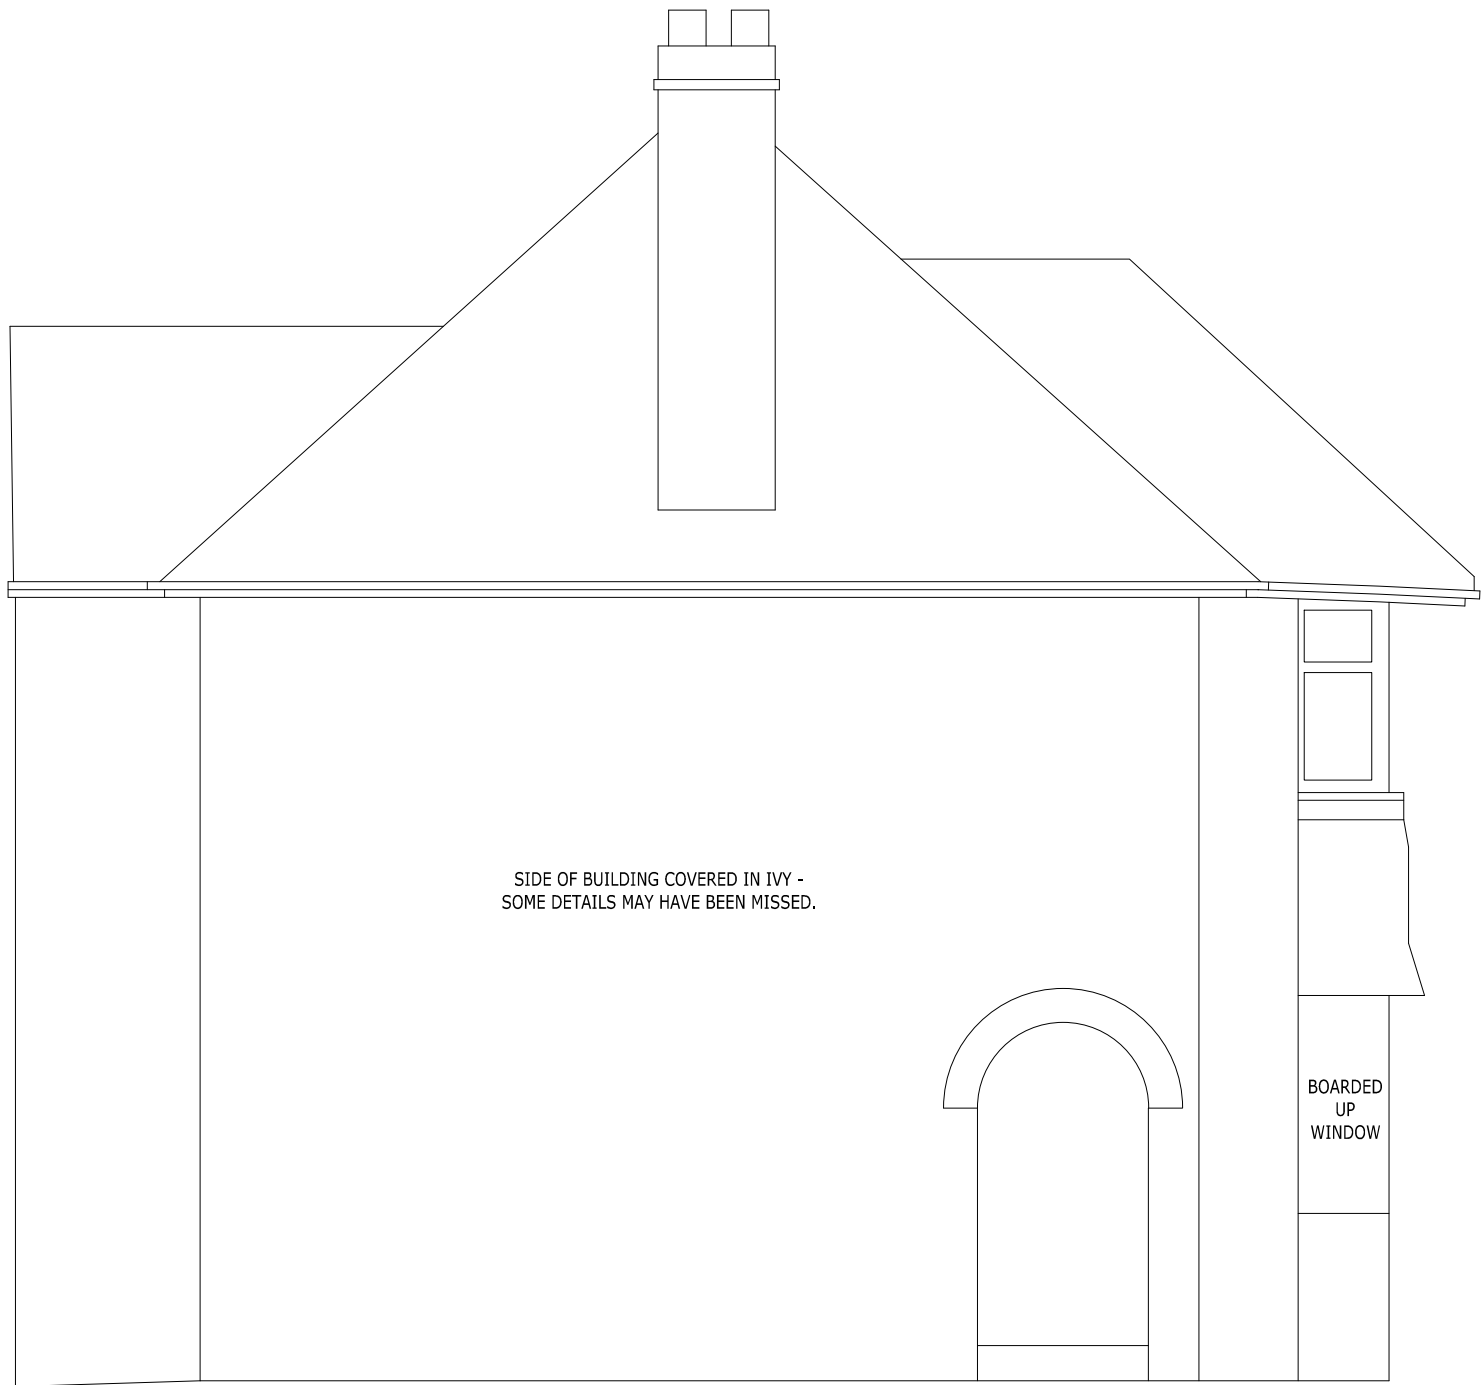

Datum 1.000m

SOUTH EASTERN ELEVATION




Datum 1.000m

SOUTH WESTERN ELEVATION



Datum 1.000m

LEGEND	
SERVICES/STREET FURNITURE	FENCES
ADD ABOVE ORDNANCE DATUM	BWF BARBED WIRE FENCE
AV AIR VALVE	CBF CLOSE BOARDED FENCE
B BOLLARD	CLF CHAIN LINK FENCE
B-ILL ILLUMINATED BOLLARD	CPF CHESTNUT PALING FENCE
BB BELLISH BEACON	CWF CHICKEN WIRE FENCE
BT BRITISH TELECOM COVER	IRF IRON RAILING FENCE
BTS BRITISH TELECOM JUNC. BOX	PMF POST & MESH FENCE
BS BUS STOP	PRF POST & RAIL FENCE
CATV CABLE TELEVISION COVER	PWF POST & WIRE FENCE
CONC CONCRETE	SF STOCK FENCE
CPS CONCRETE PAVING SLABS	
DK DROP KERB	GATE
DP DOWNPIPE	STILE
ECB ELECTRICITY CONTROL BOX	
ELCP ELECTRICITY CABLE PT	
EP ELECTRICITY POLE	
ERC EARTH ROD COVER	
FI FIRE HYDRANT	
F/B FLOWER BED	
FL FLOOR LEVEL	
FP FLAG POLE	
GP GATE POST	
GV GAS VALVE	
GU GULLY	
IC INSPECTION COVER	
LB LETTER BOX	
LH LAMP HOLE	
LP LAMP POST	
MH MANHOLE	
MP MARKER POST	
NP ROAD NAME PLATE	
OSBM O.S. BENCHMARK	
PCE PRE-CAST CONCRETE EDGING	
PCK PRE-CAST CONCRETE KERBS	
PM PARKING METER	
RE RODDING EYE	
RS ROAD SIGN	
RWP RAINWATER DOWNPIPE	
SP SIGN POST	
STN SURVEY STATION	
STP STACK PIPE	
SV STOP VALVE/COCK	
TAP WATER TAP/STANDPIPE	
TBM TEMPORARY BENCHMARK	
TCS TELEPHONE CALL BOX	
TH TRIAL HOLE	
TL TRAFFIC LIGHT	
TP TELEGRAPH POLE	
VENT VENT PIPE	
WL WATER LEVEL	
WM WATER METER	
WMSV WATER METER/STOP VALVE	
WOD WASH OUT	
WT WATER TROUGH	
TELEPHONE CABLE	
ELECTRICITY CABLE	

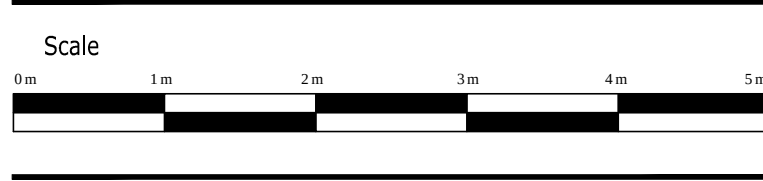

Notes			
This survey has been computed and drawn about a plane local grid and was surveyed for a scale of 1:50, any subsequent enlargements should be verified on site.			
Whilst every care has been taken, no responsibility can be accepted for errors or omissions caused by detail obscured or not accessible at the time of this survey.			
Visible features in the vicinity of the boundaries, as shown on this survey, may not represent the extent of legally conveyed ownership.			

Revisions

Rev	Description	By	Date

Land Surveys
Site Setting Out
3D Laser Scanning
Measured Building Surveys

Baypoint Surveys Ltd, 82 Castle Lane West, Bournemouth, BH9 3JU
T 01202 511503 M 07770 386996
E info@baypoint.co.uk W www.baypoint.co.uk

project	Fitzalan Rd Arundel
client	Renaissance Developments
drawing title	Elevations - Greenhurst
scale	1:50
paper size	A1
drawn by	JJF
checked by	BL
date	01.06.18
datum	OS Datum
drawing number	2366-SV-2.3