




NORTH WESTERN ELEVATION

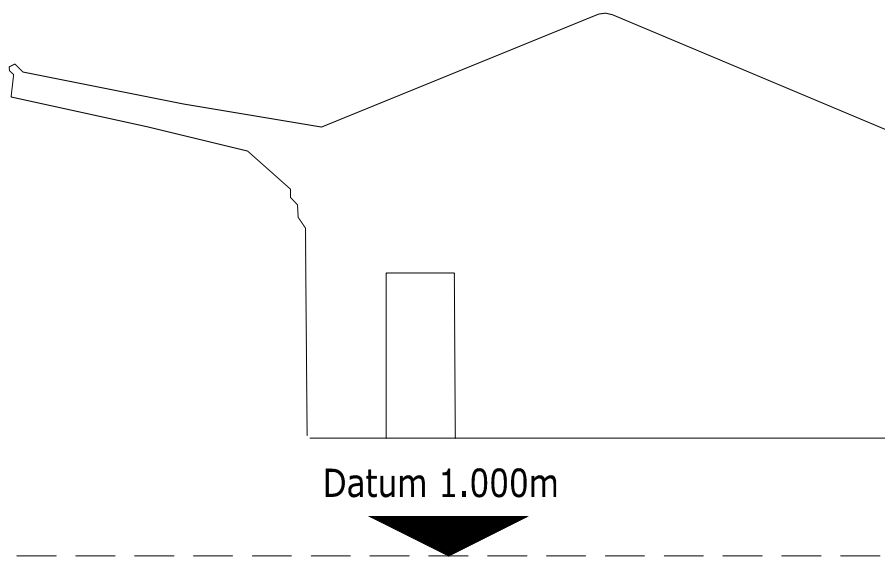


NORTH EASTERN ELEVATION

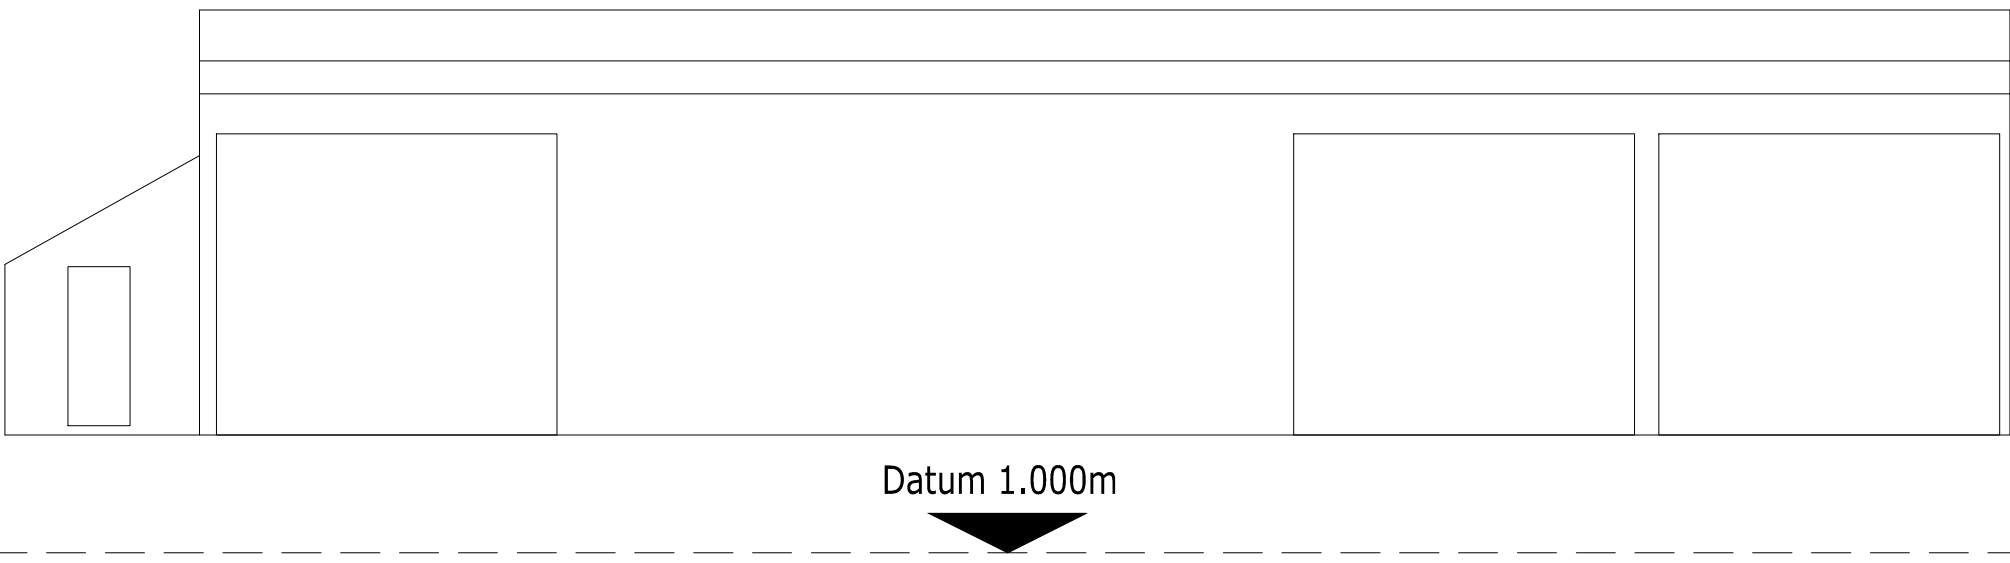

SOUTH EASTERN ELEVATION

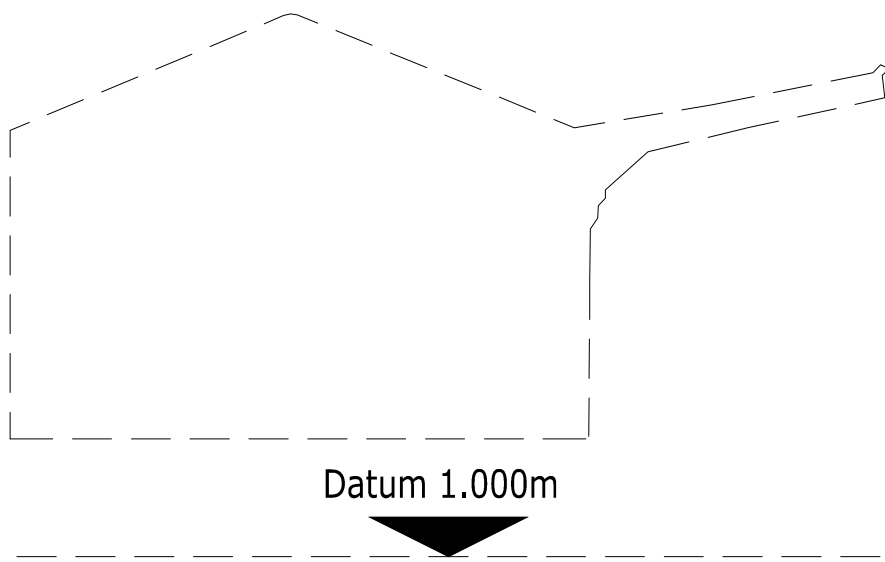


SOUTH WESTERN ELEVATION

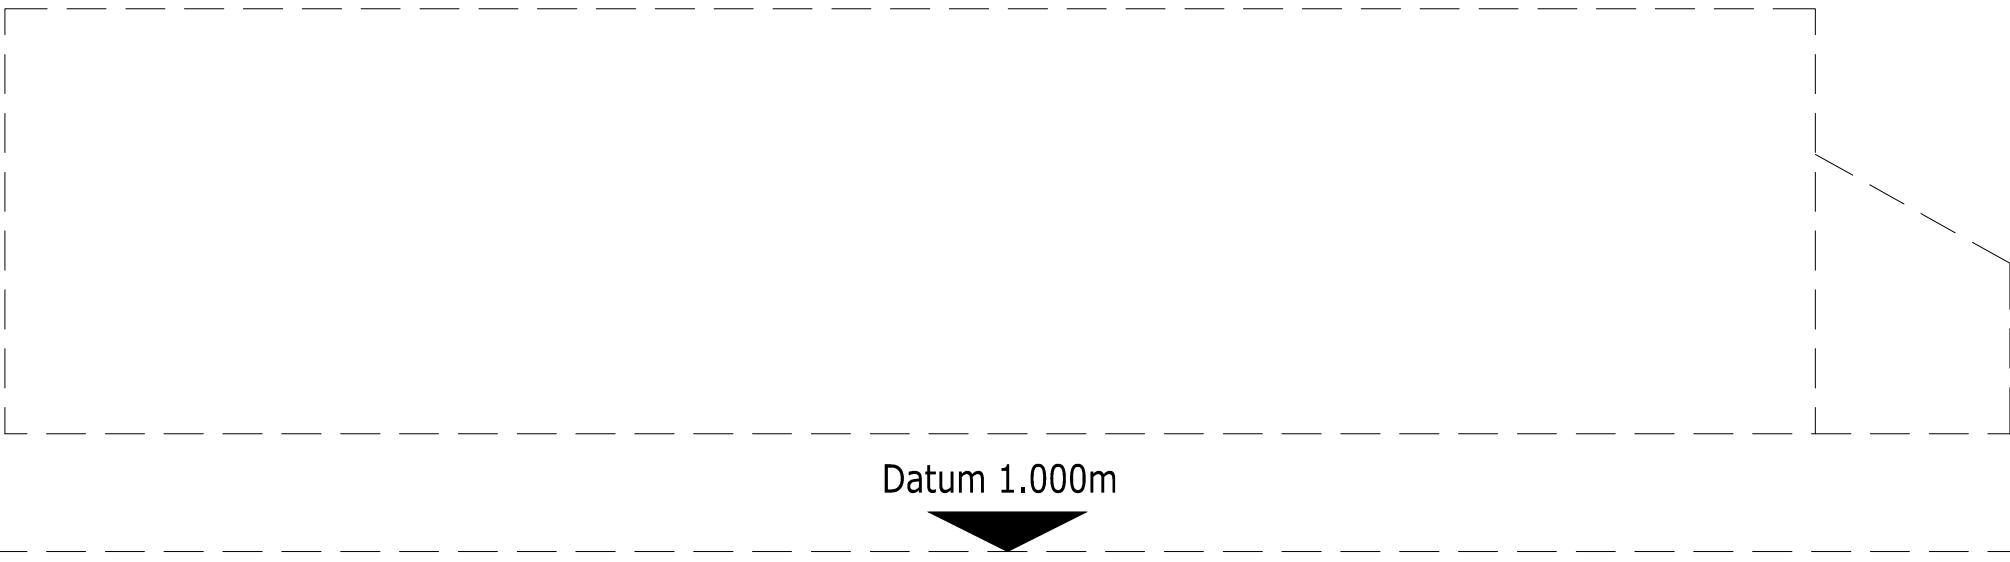

LEGEND

SERVICES/STREET FURNITURE	FENCES
AGD ABOVE ORDNANCE DATUM	BWF BARBED WIRE FENCE
AV AIR VALVE	CBF CLOSE BOARDED FENCE
B BOLLARD	CLF CHAIN LINK FENCE
BS BUSH/BENCON	COF CHESTNUT PALING FENCE
BS ILLUMINATED BOLLARD	CWF CHICKEN WIRE FENCE
BT BRITISH TELECOM COVER	IRF IRON RAILING FENCE
BTD BRITISH TELECOM JUNG. BOX	PMF POST & MESH FENCE
BS BUS STOP	PRF POST & RAIL FENCE
CATV CABLE TELEVISION COVER	PMF POST & WIRE FENCE
CONC CONCRETE	SF STOCK FENCE
CPS CONCRETE PAVING SLABS	
DK DROP KERB	GATE 
DP DOWNPIPE	STILE 
ECD ELECTRICITY CONTROL BOX	
ELCP ELECTRICITY CABLE PIT	
EP ELECTRICITY POLE	
ERC EARTH ROD COVER	
FR FIRE HYDRANT	
F/R FLOWER BED	
FL FLOOR LEVEL	
FP FLAG POLE	
GP GATE POST	
GV GAS VALVE	
GU GULLY	
IC INSPECTION COVER	
LB LETTER BOX	
LH LAMP HOLE	
LP LAMP POST	
MH MANHOLE	
MP ROADSIDE POST	
NP ROAD NAME PLATE	
OSBM O.S. BENCHMARK	
PCE PRE-CAST CONCRETE EDGING	
PCK PRE-CAST CONCRETE KERBS	
PM PARKING METER	
RE RODDING EYE	
RS ROAD SIGN	
RWP RAINWATER DOWNPIPE	
SP SIGN POST	
STN SURVIVY STATION	
STP STACK PIPE	
SV STOP VALVE/COCK	
TAP WATER TAP/STANDPIPE	
TBM TEMPORARY BENCHMARK	
TCS TELEPHONE CALL BOX	
TH TRAIL HOLE	
TL TRAFFIC LIGHT	
TP TELEGRAPH POLE	
VENT VENT PIPE	
WL WATER LEVEL	
WM WATER METER	
WMSV WATER METER/STOP VALVE	
WO WASH OUT	
WT WATER TROUGH	
TELEPHONE CABLE	
ELECTRICITY CABLE	


FOLIAGE
TREE CANOPY 
SMALL TREES/BUSHES 
HEDGES  D.M. 1.0 x 1.0 No. of trunks

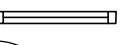BUILDINGS
HEIGHTS ABOVE FL
CL CEILING HEIGHT
DH DOOR HEAD HEIGHT
C CILL HEIGHT
H HEAD HEIGHT
LEVELS RELATIVE TO DATUM
FL FLOOR LEVEL
EL EAVES LEVEL
RL RIDGE LEVEL
FRL FLAT ROOF LEVEL
PL PARAPET LEVEL
WINDOW 
DOOR 
ARCHWAY 

Note:

Dashed Lines indicate elevation information acquired from other elevations and the Topographical Survey due to obstructions.

Scale

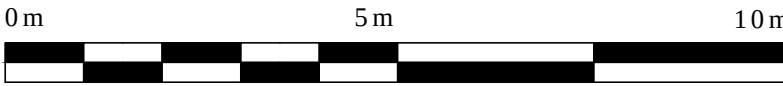

Notes

This survey has been computed and drawn about a plane local grid and was surveyed for a scale of 1:100, any subsequent enlargements should be verified on site.

Whilst every care has been taken, no responsibility can be accepted for errors or omissions caused by detail obscured or not accessible at the time of this survey.

Visible features in the vicinity of the boundaries, as shown on this survey, may not represent the extent of legally conveyed ownership.

Revisions



Land Surveys
Site Setting Out
3D Laser Scanning
Measured Building Surveys

Baypoint Surveys Ltd, 82 Castle Lane West, Bournemouth, BH9 3JU
T 01202 511503 M 07770 386996
E info@baypoint.co.uk W www.baypoint.co.uk



project
Fitzalan Road
Arundel

client
Renaissance Developments

drawing title
Elevations - Workshop

Copyright 2016 ©			
scale	1:100	paper size	A1
drawn by	JJF	checked by	SPB
date	14.09.16		
grid	OS National Grid		
datum	OS Datum		
drawing number	2366-2-2		revision