



NORTH WESTERN ELEVATION

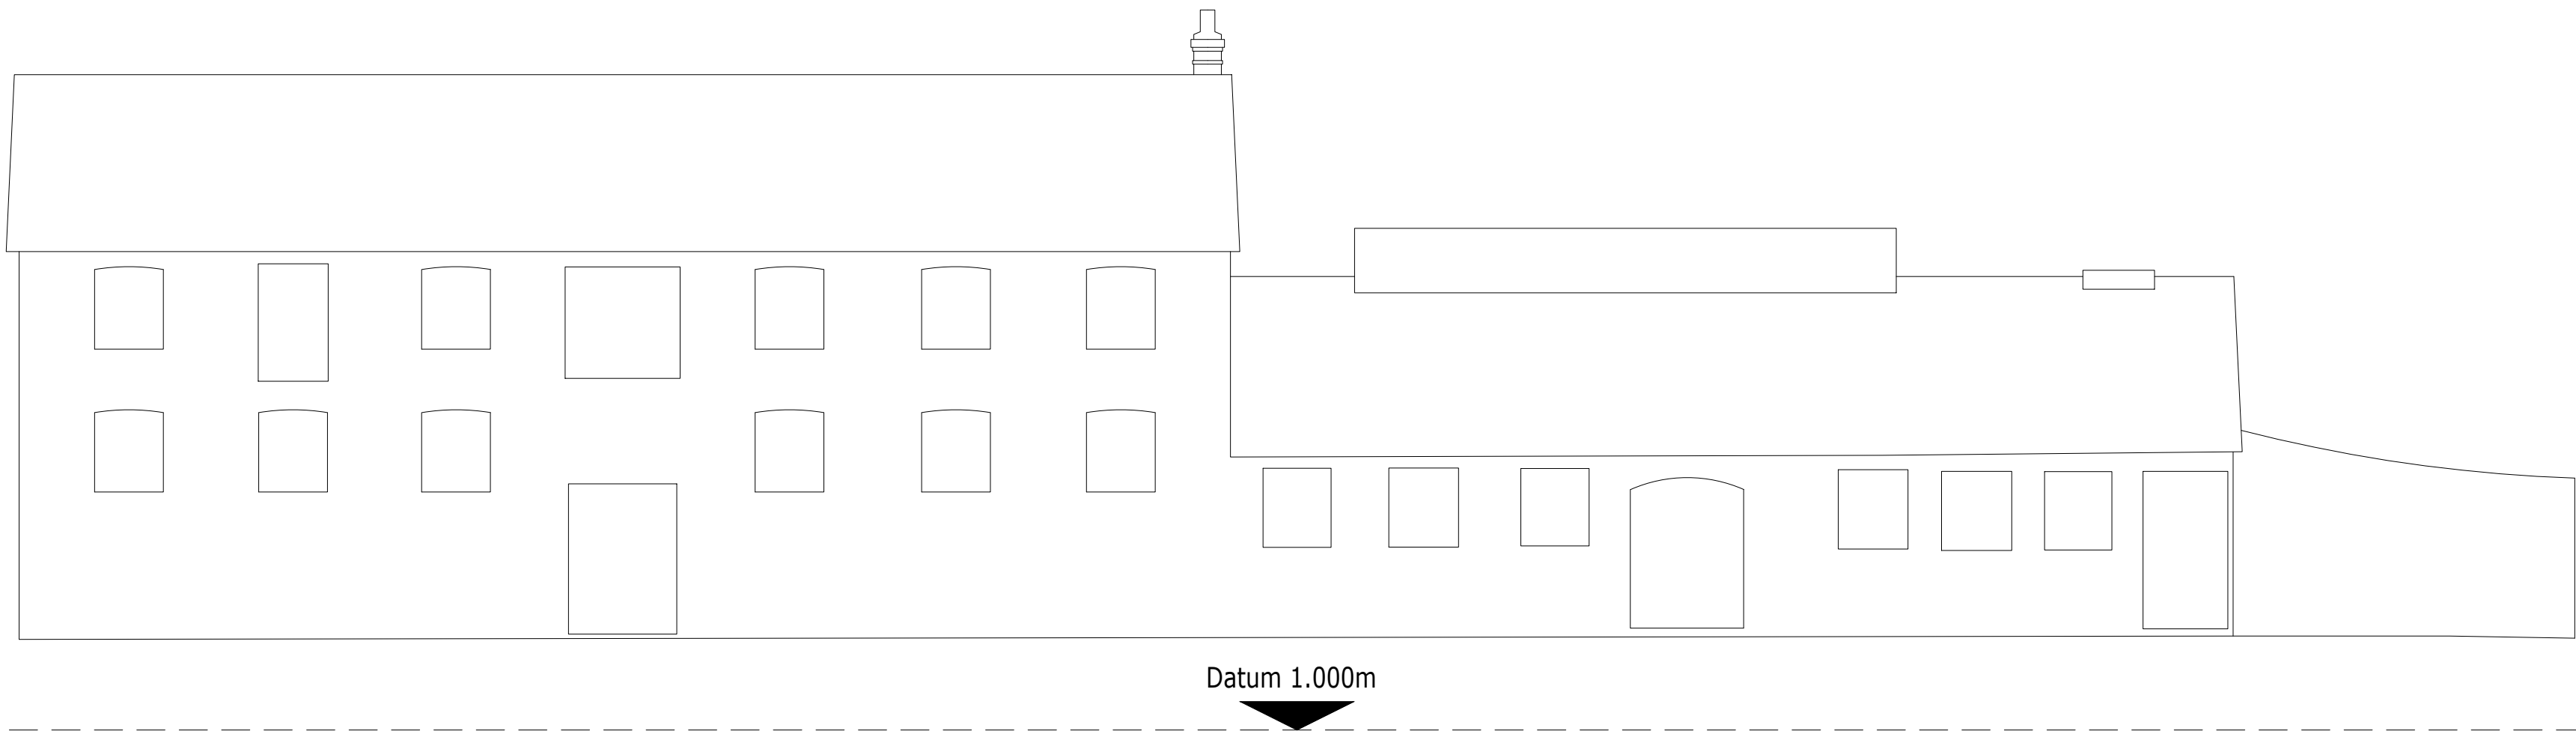


NORTH EASTERN ELEVATION



SOUTH EASTERN ELEVATION

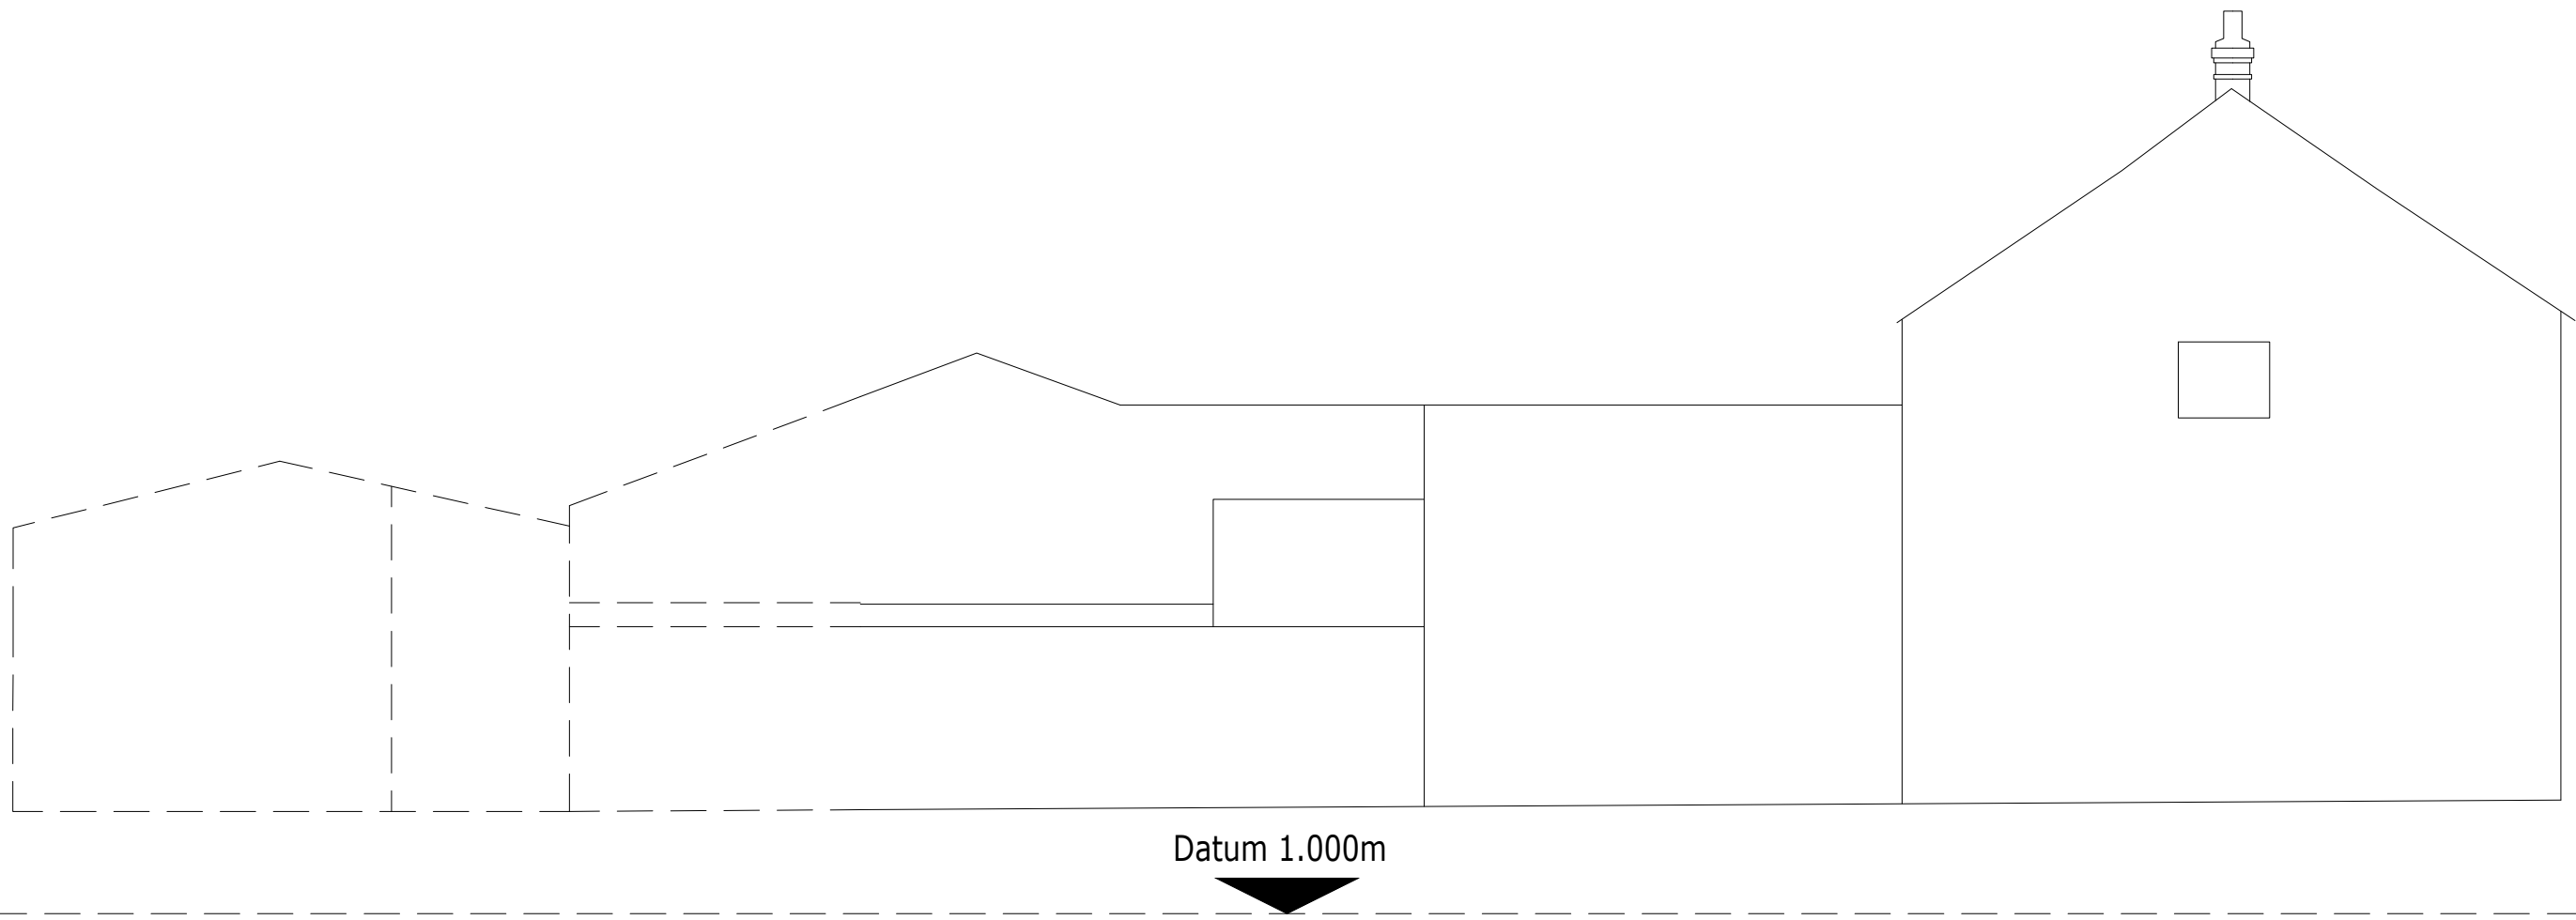

SOUTH WESTERN ELEVATION

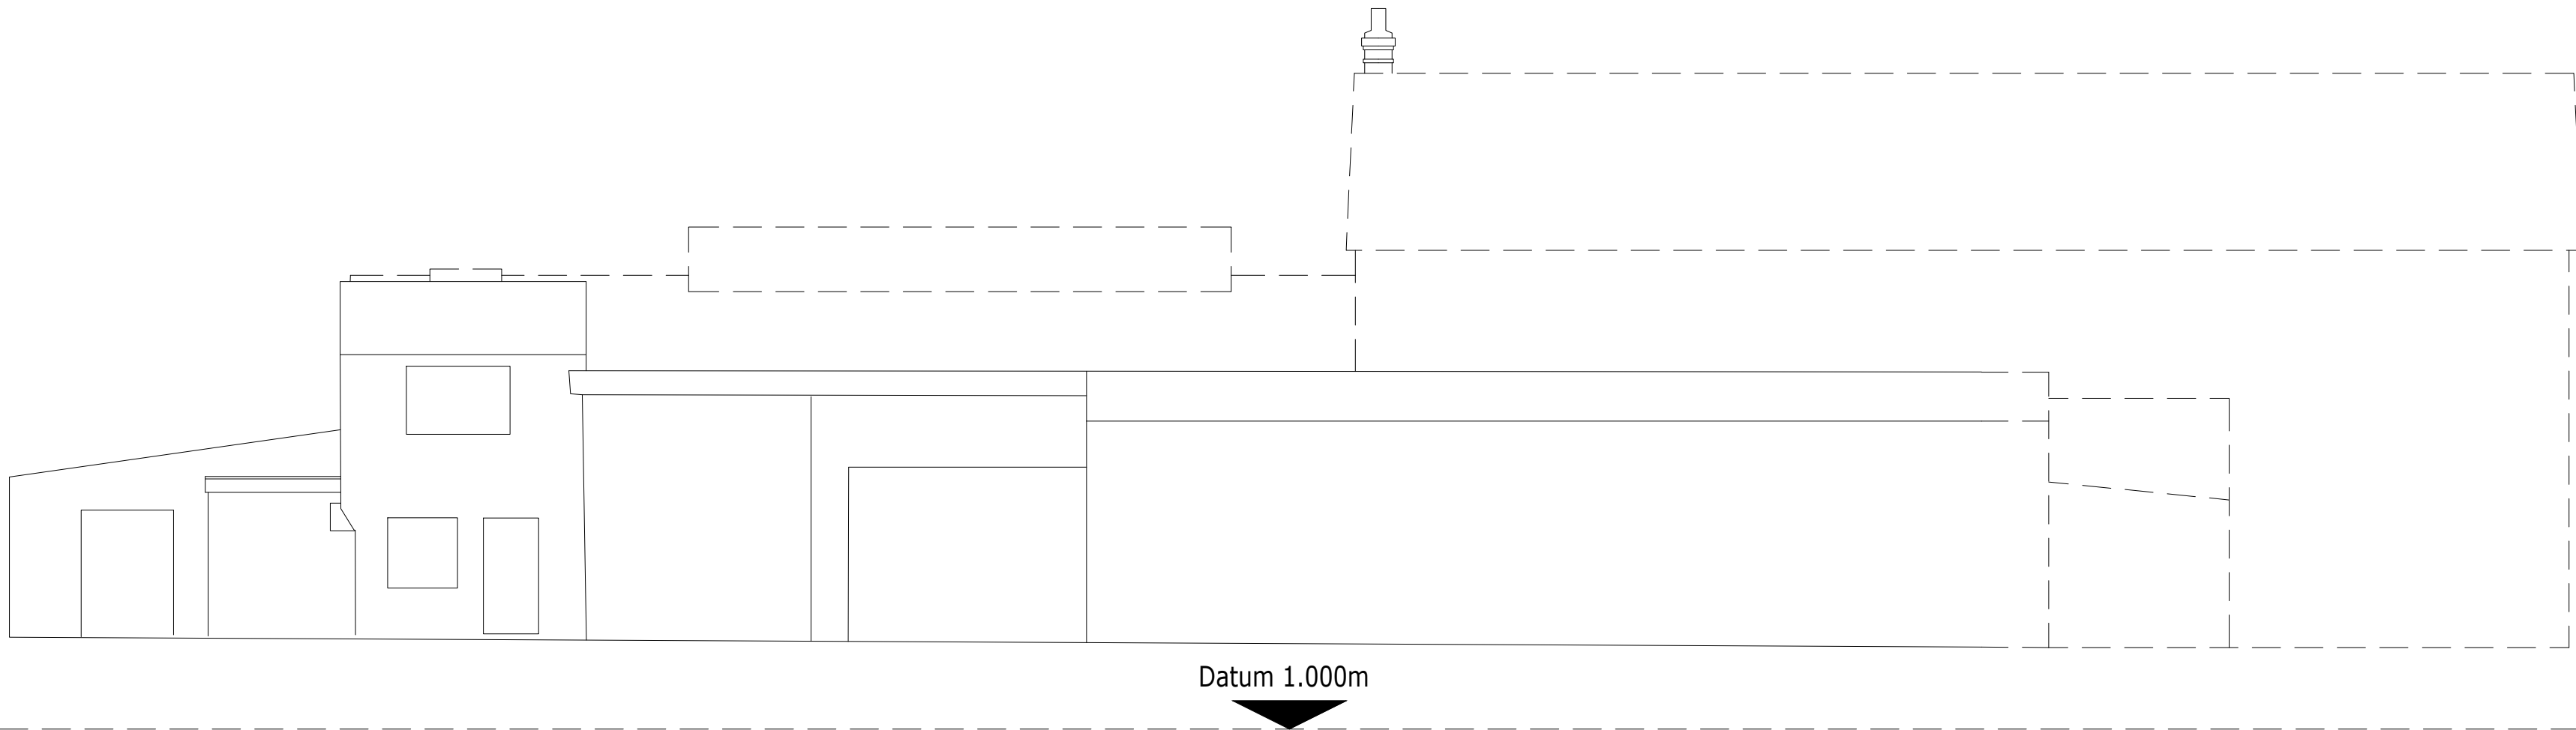

LEGEND

SERVICES/STREET FURNITURE	FENCES
AOD ABOVE ORDNANCE DATUM	BWF BARBED WIRE FENCE
AV AIR VALVE	CBF CLOSE BOARDED FENCE
B BOLLARD	CLF CHAIN LINK FENCE
B-ILL ILLUMINATED BOLLARD	COF CHESTNUT PALING FENCE
BS BELUSHIA BEACON	CMF CHICKEN WIRE FENCE
BT BRITISH TELECOM BOLLARD	IRF IRON RAILING FENCE
BTB BRITISH TELECOM BOX	PMF POST & MESH FENCE
BS BUS STOP	PRF POST & RAIL FENCE
CTV CABLE TELEVISION COVER	PWF POST & WIRE FENCE
CONC CONCRETE	SF STOCK FENCE
CPS CONCRETE PAVING SLABS	
DK DROP KERB	GATE
DP DOWNPIPE	STILE
ECB ELECTRICITY CONTROL BOX	
ELCP ELECTRICITY CABLE PIT	
EP ELECTRICITY POLE	
ERC EARTH ROD COVER	
FI FIRE HYDRANT	
F/B FLOWER BED	
FL FLOOR LEVEL	
FP FLAG POLE	
GP GATE POST	
GV GAS VALVE	
GU GULLY	
IC INSPECTION COVER	
LB LETTER BOX	
LI LAMP POLE	
LP LAMP POST	
HH HANDLE	
MP MARKER POST	
NP ROAD NAME PLATE	
OSBM O.S. BENCHMARK	
RCE PRE-CAST CONCRETE EDGING	
RCK PRE-CAST CONCRETE KERBS	
PM PARKING METER	
RE REDDING EYE	
RS ROAD SIGN	
RWP RAINWATER DOWNPIPE	
SP SIGN POST	
STN SURVEY STATION	
STP STACK PIPE	
SV STOP VALVE/COCK	
T&P WATER TAP/STANDPIPE	
TBM TEMPORARY BENCHMARK	
TCB TELEPHONE CALL BOX	
TH TRIAL HOLE	
TL TRAFFIC LIGHT	
TP TELEGRAPH POLE	
VP VENT PIPE	
WL WATER LEVEL	
WM WATER METER	
WMSV WATER METER/STOP VALVE	
WO WASH OUT	
WT WATER TROUGH	
TELEPHONE CABLE	
ELECTRICITY CABLE	

Note:

Dashed Lines indicate elevation information acquired from other elevations and the Topographical Survey due to obstructions.



Notes

This survey has been computed and drawn about a plane local grid and was surveyed for a scale of 1:100, any subsequent enlargements should be verified on site.

Whilst every care has been taken, no responsibility can be accepted for errors or omissions caused by detail obscured or not accessible at the time of this survey.

Visible features in the vicinity of the boundaries, as shown on this survey, may not represent the extent of legally conveyed ownership.

Revisions

Land Surveys
Site Setting Out
3D Laser Scanning
Measured Building Surveys

Baypoint Surveys Ltd, 82 Castle Lane West, Bournemouth, BH9 3JU
T 01202 511503 M 07770 386996
E info@baypoint.co.uk W www.baypoint.co.uk

project	Fitzalan Road Arundel
client	Renaissance Developments
drawing title	Elevations - Main Building
scale	1:100
paper size	A1
drawn by	JJF
checked by	SPB
date	14.09.16
grid	OS National Grid
datum	OS Datum
drawing number	2366-2-1
revision	

NORTH WESTERN ELEVATION

NORTH EASTERN ELEVATION

SOUTH EASTERN ELEVATION

SOUTH WESTERN ELEVATION

LEGEND

SERVICES/STREET FURNITURE	FENCES
ADD ABOVE ORDNANCE DATUM	BWF BARBED WIRE FENCE
AV AIR VALVE	CBF CLOSE BOARDED FENCE
B BOLLARD	CLF CHAIN LINK FENCE
B-ILL ILLUMINATED BOLLARD	COF CHESTNUT PALING FENCE
BB BELLSHA BEACON	CMF CHECKEN WIRE FENCE
BT BRITISH TELECOM COVER	IRF IRON RAILING FENCE
BTB BRITISH TELECOM JUNC. BOX	PMF POST & MESH FENCE
BS BUS STOP	PRF POST & RAIL FENCE
CAV CABLE TELEVISION COVER	PWF POST & WIRE FENCE
CONC CONCRETE	SF STOCK FENCE
CPS CONCRETE PAVING SLABS	
DK DROP KERB	GATE
DP DOWNPIPE	STILE
ECB ELECTRICITY CONTROL BOX	
ELCP ELECTRICITY CABLE PIT	
EP ELECTRICITY POLE	
ERC EARTH ROD COVER	
FV FIRE WARDEN	
F/B FLOWER BED	
FL FLOOR LEVEL	
FP FLAG POLE	
GP GATE POST	
GV GAS VALVE	
GU GULLY	
IC INSPECTION COVER	
LB LETTER BOX	
LH LAMP HOLE	
LP LAMP POST	
HH HANDLE	
MP MARKER POST	
NP ROAD NAME PLATE	
OSBM O.S. BENCHMARK	
PCE PRE-CAST CONCRETE EDGING	
PCK PRE-CAST CONCRETE KERBS	
PM PARKING METER	
RE REDDING EYE	
RS ROAD SIGN	
RWP RAINWATER DOWNPIPE	
SP SIGN POST	
STN SURVEY STATION	
STP STACK PIPE	
SV STOP VALVE/COCK	
TAP WATER TAP/STANDPIPE	
TBM TEMPORARY BENCHMARK	
TCB TELEPHONE CALL BOX	
TH TRIAL HOLE	
TL TRAFFIC LIGHT	
TP TELEGRAPH POLE	
VENT VENT PIPE	
WL WATER LEVEL	
WM WATER METER	
WMSV WATER METER/STOP VALVE	
WO WASH OUT	
WT WATER TROUGH	
TELEPHONE CABLE	
ELECTRICITY CABLE	

FOLIAGE

TREE CANOPY

SMALL TREES/BUSHES

HEDGES

Species

Dim 0.2m

No. of trunks

G.M.

Dim 0.2

1.3

BUILDINGS

HEIGHTS ABOVE FL

CL CEILING HEIGHT

DH DOOR HEAD HEIGHT	
C CALL HEIGHT	
H HEAD HEIGHT	
LEVELS RELATIVE TO DATUM	
FL FLOOR LEVEL	
EL EAVES LEVEL	
RL RIDGE LEVEL	
FRL FLAT ROOF LEVEL	
PL PARAPET LEVEL	

WINDOW

DOOR

ARCHWAY

Note:

Dashed Lines indicate elevation information acquired from other elevations and the Topographical Survey due to obstructions.



Notes

This survey has been computed and drawn about a plane local grid and was surveyed for a scale of 1:100, any subsequent enlargements should be verified on site.

Whilst every care has been taken, no responsibility can be accepted for errors or omissions caused by detail obscured or not accessible at the time of this survey.

Visible features in the vicinity of the boundaries, as shown on this survey, may not represent the extent of legally conveyed ownership.

Revisions

Baypoint

surveys

Land Surveys

Site Setting Out

3D Laser Scanning

Measured Building Surveys

Baypoint Surveys Ltd, 82 Castle Lane West, Bournemouth, BH9 3JU

T 01202 511503 M 07770 386996

E info@baypoint.co.uk W www.baypoint.co.uk

THE SURVEY ASSOCIATION


project	Fitzalan Road Arundel
client	Renaissance Developments
drawing title	Elevations - Workshop
scale	1:100
paper size	A1
drawn by	JJF
checked by	SPB
date	14.09.16
grid	OS National Grid
datum	OS Datum
drawing number	2366-2-2
revision	

NORTH WESTERN ELEVATION



Datum 1.000m

NORTH EASTERN ELEVATION

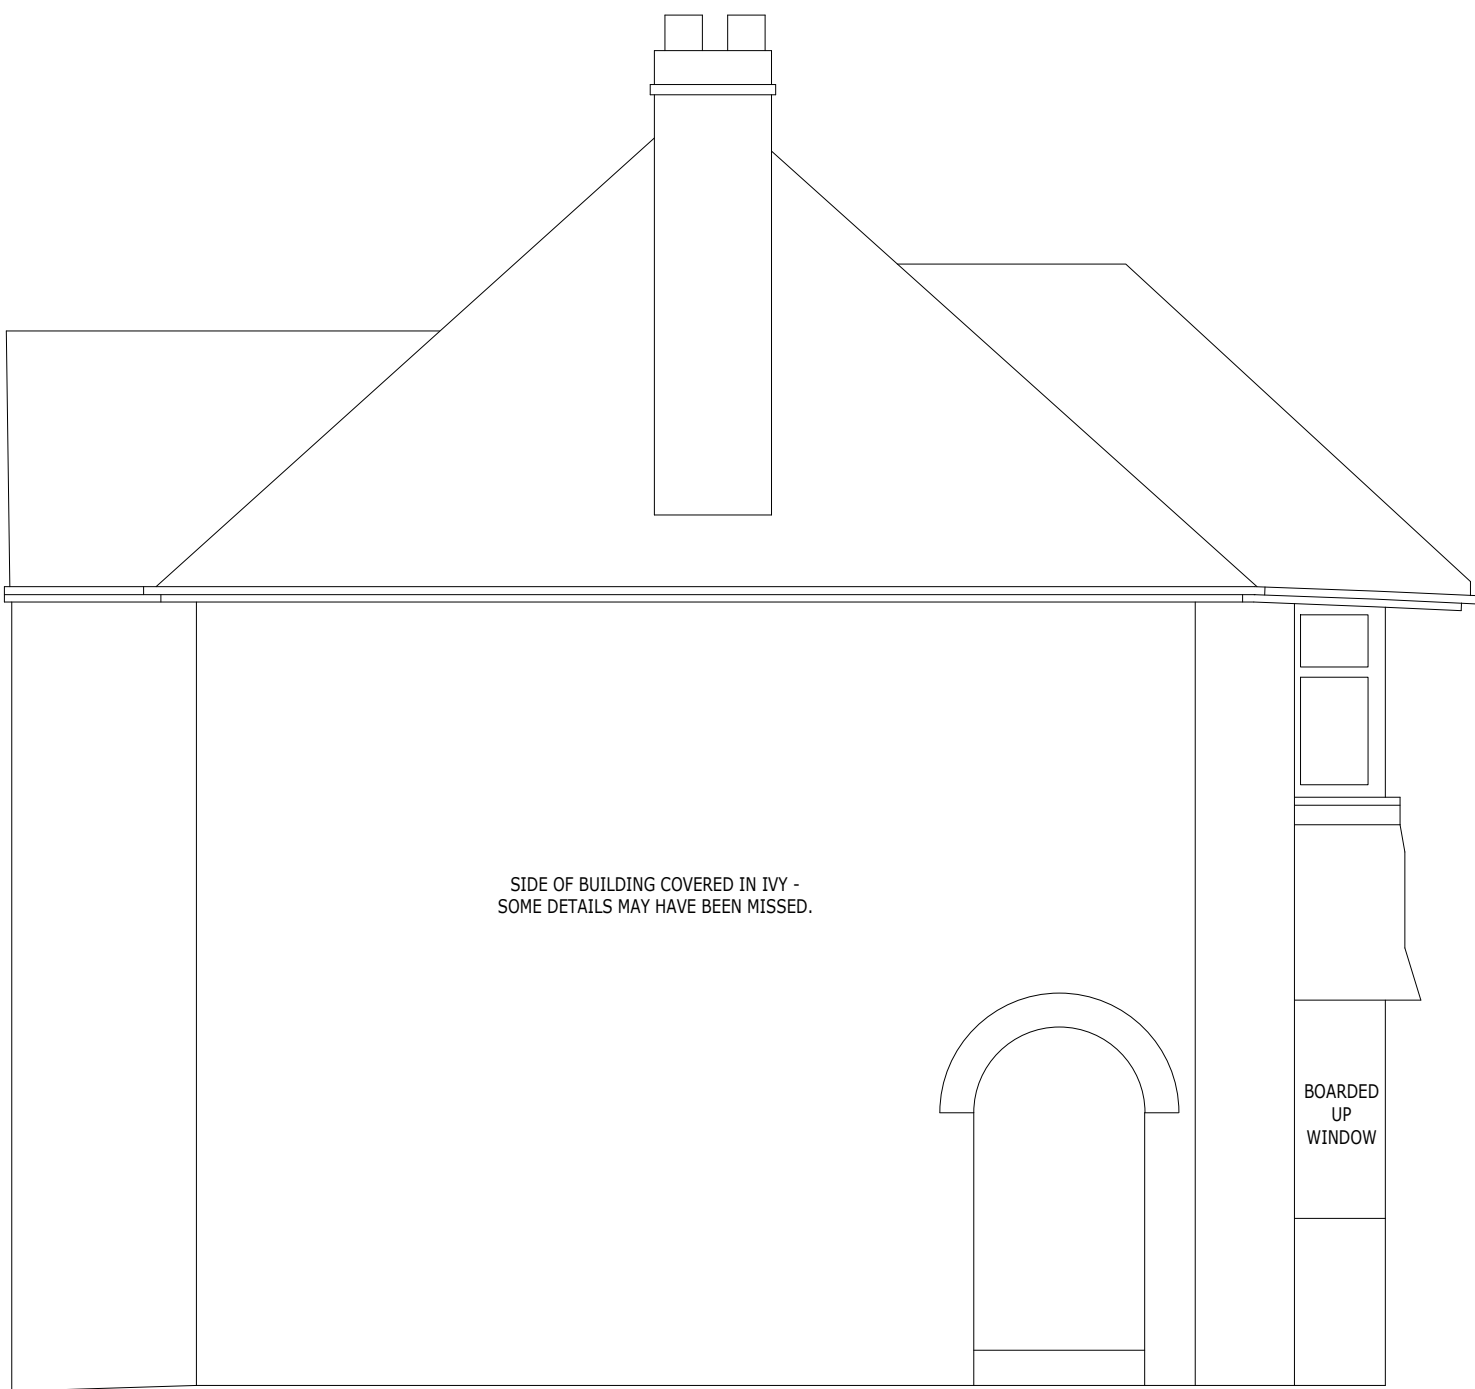

Datum 1.000m

SOUTH EASTERN ELEVATION



Datum 1.000m

SOUTH WESTERN ELEVATION



Datum 1.000m

LEGEND

SERVICES/STREET FURNITURE	FENCES
ADD ABOVE ORDNANCE DATUM AV AIR VALVE B BOLLARD B-ILL ILLUMINATED BOLLARD BS BELUSHA-BERGOM BT BRITISH TELECOM COVER BTB BRITISH TELECOM JUNC. BOX BS BUS STOP CATV CABLE TELEVISION COVER CONC CONCRETE CPS CONCRETE PAVING SLABS DK DROP KERB DP DOWNPIPE ECB ELECTRICITY CONTROL BOX ELCP ELECTRICITY CABLE FIT EP ELECTRICITY POLE ERC EARTH ROD COVER FH FIRE HYDRANT F/B FLOWER BED FL FLOOR LEVEL FP FLAG POLE GP GATE POST GV GAS VALVE GU GULLY IC INSPECTION COVER LB LETTER BOX LH LAMP HOLE LP LAMP POST MH MANHOLE MP MARKER POST OSBM O.S. BENCHMARK PCE PRE-CAST CONCRETE EDGING PCC PRE-CAST CONCRETE KERBS PM PARKING METER RE ROADING RATE RS ROAD SIGN RWP RAINWATER DOWNPIPE SP SIGN POST STN SURVEY STATION STP STACK PIPE SV STOP VALVE/COCK TAP WATER TAP/STANDPIPE TBM TEMPORARY BENCHMARK TCD TELEPHONE CALL BOX TH TRIAL HOLE TL TRAFFIC LIGHT TP TELEGRAPH POLE VENT VENT PIPE WL WATER LEVEL WM WATER METER WMSH WATER METER/STOP VALVE WO WASH OUT WT WATER TROUGH TELEPHONE CABLE ELECTRICITY CABLE	BWF BARBED WIRE FENCE CBF CLOSE BOARDED FENCE CLF CHAIN LINK FENCE CHF CHESTNUT PALING FENCE CMF CHICKEN WIRE FENCE IRF IRON RAILING FENCE PWF POST & WIRE FENCE PRF POST & RAIL FENCE PWF POST & WIRE FENCE SP STOCK FENCE GATE STILE FOLIAGE TREE CANOPY SMALL TREES/BUSHES HEDGES Sawdust Dia 0.2m No of trunks GAK D0.2 G.3 BUILDINGS HEIGHTS ABOVE FL CL CEILING HEIGHT DH DOOR HEAD HEIGHT C CELL HEIGHT H HEAD HEIGHT LEVELS RELATIVE TO DATUM FL FLOOR LEVEL EL EAVES LEVEL RL RIDGE LEVEL FRL FLAT ROOF LEVEL PL PARAPET LEVEL WINDOW DOOR ARCHWAY



Notes

This survey has been computed and drawn about a plane local grid and was surveyed for a scale of 1:50, any subsequent enlargements should be verified on site.

Whilst every care has been taken, no responsibility can be accepted for errors or omissions caused by detail obscured or not accessible at the time of this survey.

Visible features in the vicinity of the boundaries, as shown on this survey, may not represent the extent of legally conveyed ownership.

Revisions

Baypoint surveys


Land Surveys
Site Setting Out
3D Laser Scanning
Measured Building Surveys

Baypoint Surveys Ltd, 82 Castle Lane West, Bournemouth, BH9 3JU
T 01202 511503 M 07770 386996
E info@baypoint.co.uk W www.baypoint.co.uk

THE SURVEY ASSOCIATION

project	Fitzalan Rd Arundel
client	Renaissance Developments
drawing title	Elevations - Greenhurst
scale	1:50
paper size	A1
drawn by	JJF
checked by	BL
date	01.06.18
grid	
datum	OS Datum
drawing number	2366-SV-2.3
revision	

RIVERSIDE ELEVATION

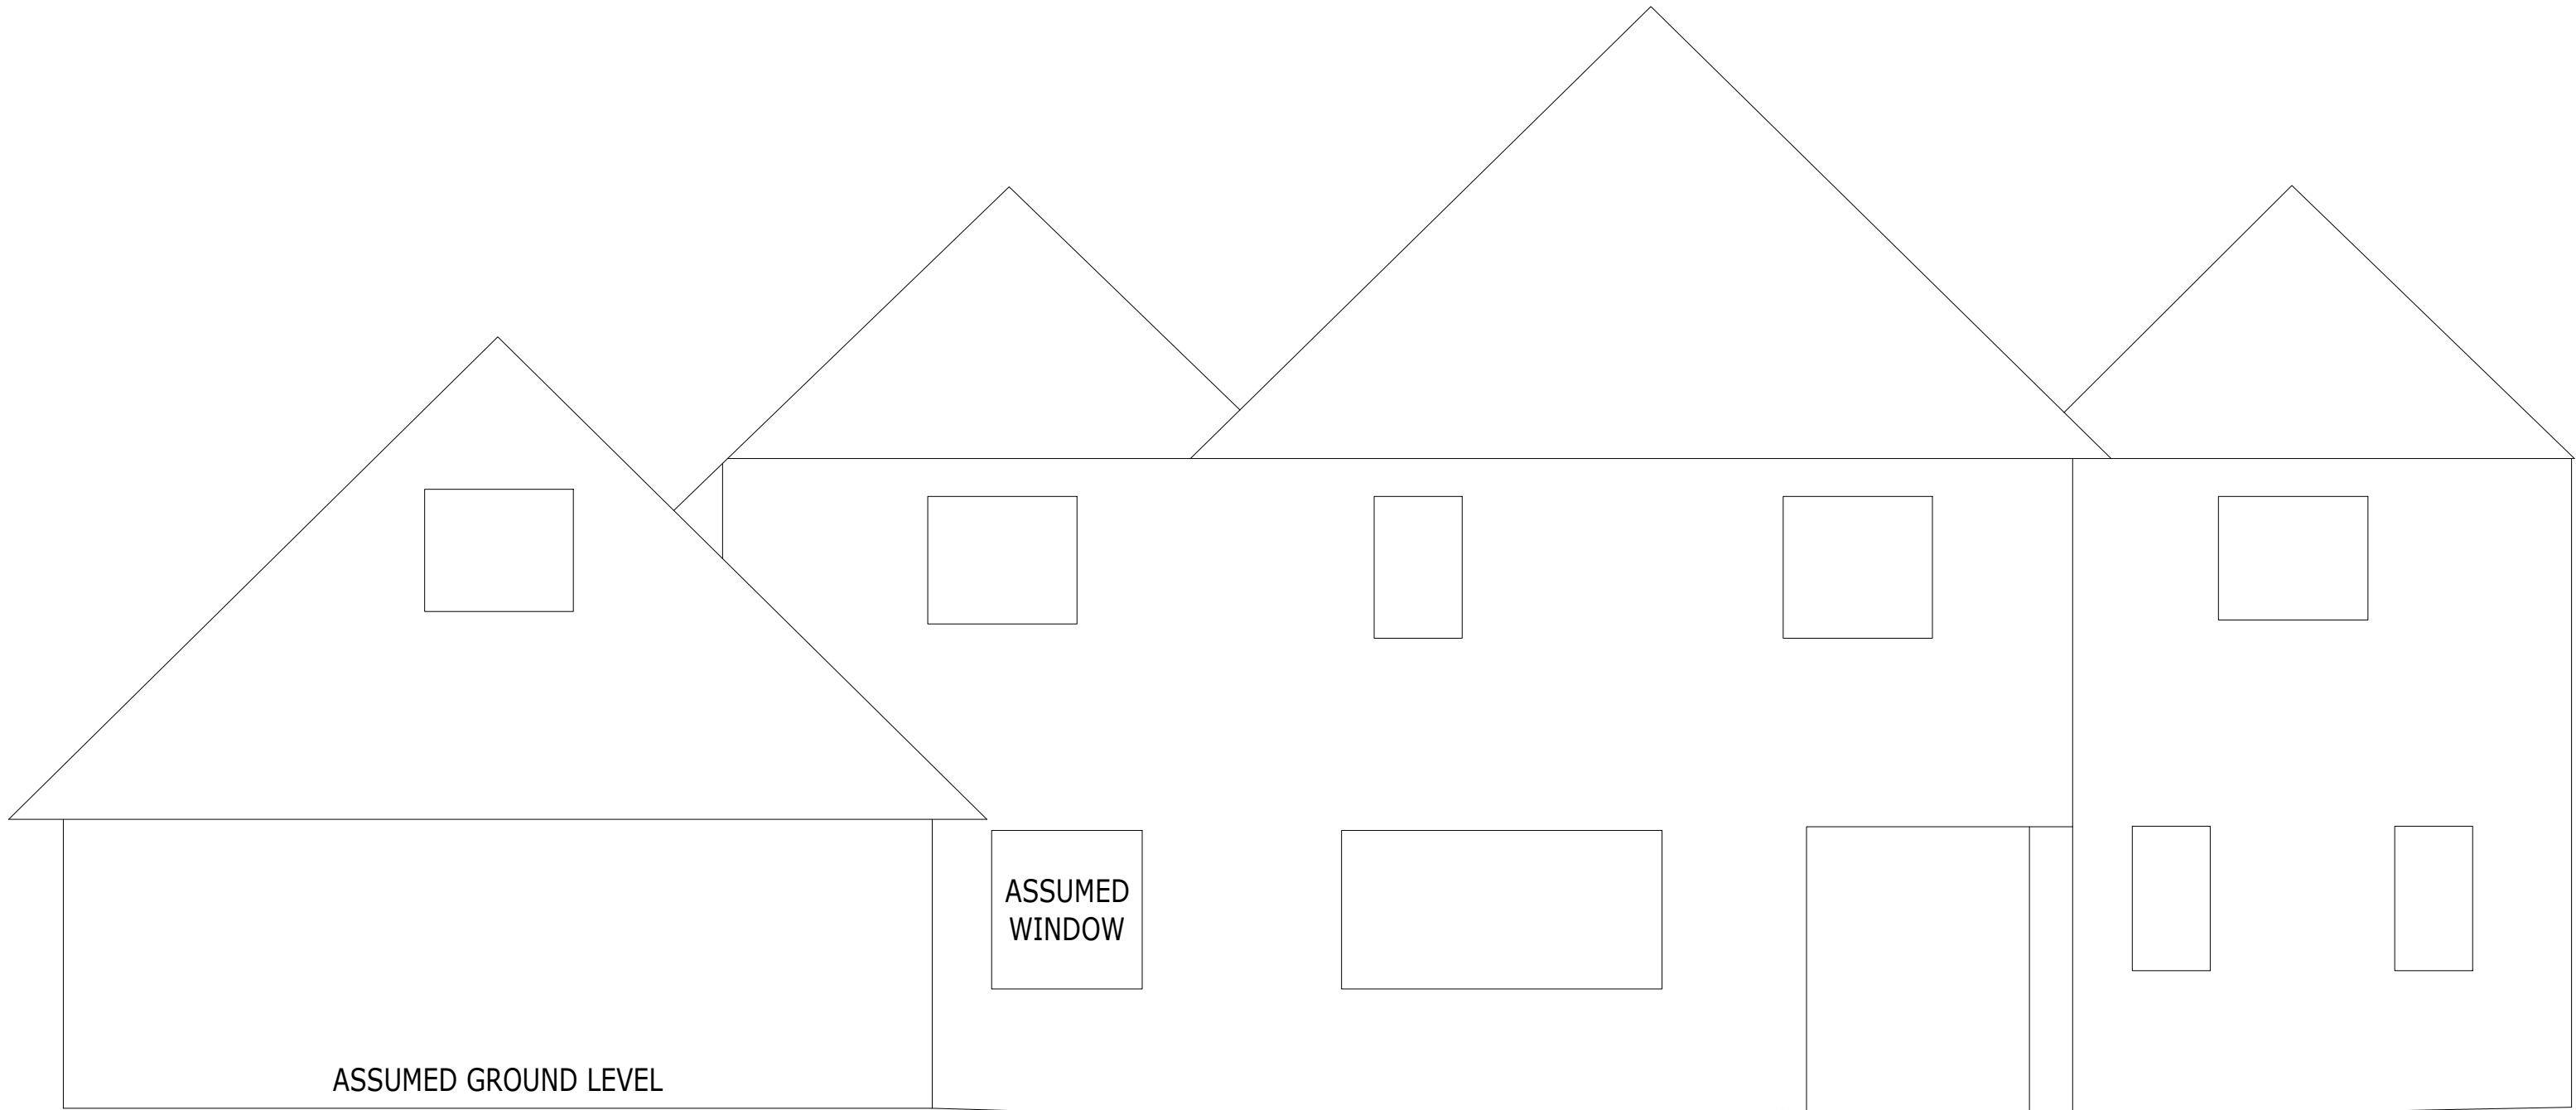


Datum 1.000m


LEGEND

SERVICES/STREET FURNITURE	FENCES
ADD ABOVE ORDNANCE DATUM	BWF BARBED WIRE FENCE
AV AIR VALVE	CBF CLOSE BOARDED FENCE
B BOLLARD	CLF CHAIN LINK FENCE
B-ILL ILLUMINATED BOLLARD	CHF CHESTNUT PALING FENCE
BS BELUSHA-BERGOM	CMF CHICKEN WIRE FENCE
BT BRITISH TELECOM COVER	IRF IRON RAILING FENCE
BTB BRITISH TELECOM JUNC. BOX	PMF POST & RAIL FENCE
BS BUS STOP	PRF POST & RAIL FENCE
CATV CABLE TELEVISION COVER	PMF/ POST & WIRE FENCE
CONC CONCRETE	SP STOCK FENCE
CPS CONCRETE PAVING SLABS	
DK DROP KERB	GATE
DP DOWNPIPE	STILE
ECB ELECTRICITY CONTROL BOX	
ELCP ELECTRICITY CABLE FIT	
EP ELECTRICITY POLE	
ERC EARTH ROD COVER	
FI FIRE HYDRANT	
F/B FLOWER BED	
FL FLOOR LEVEL	
FP FLAG POLE	
GP GATE POST	
GV GAS VALVE	
GU GULLY	
IC INSPECTION COVER	
LB LETTER BOX	
LH LAMP HOLE	
LP LAMP POST	
MH MANHOLE	
MP MARKER POST	
NP ROAD NAME PLATE	
OSBM O.S. BENCHMARK	
PCE PRE-CAST CONCRETE EDGING	
PCK PRE-CAST CONCRETE KERBS	
PM PARKING METER	
RE ROADING RATE	
RS ROAD SIGN	
RWP RAINWATER DOWNPIPE	
SP SIGN POST	
STN SURVEY STATION	
STP STOCK PIPE	
SV STOP VALVE/COCK	
T&P WATER TAP/STANDPIPE	
TBM TEMPORARY BENCHMARK	
TCB TELEPHONE CALL BOX	
TH TRIAL HOLE	
TL TRAFFIC LIGHT	
TP TELEGRAPH POLE	
VENT VENT PIPE	
WL WATER LEVEL	
WM WATER METER	
WMSH WATER METER STOP VALVE	
WO WASH OUT	
WT WATER TROUGH	
TELEPHONE CABLE	
ELECTRICITY CABLE	

FOLIAGE

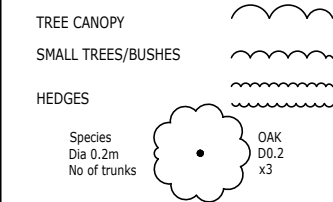

BUILDINGS

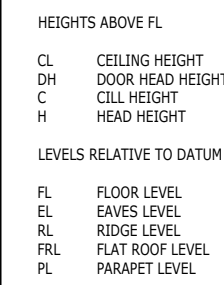

Notes

This survey has been computed and drawn about a plane local grid and was surveyed for a scale of 1:50, any subsequent enlargements should be verified on site.

Whilst every care has been taken, no responsibility can be accepted for errors or omissions caused by detail obscured or not accessible at the time of this survey.

Visible features in the vicinity of the boundaries, as shown on this survey, may not represent the extent of legally conveyed ownership.

Revisions



Land Surveys
Site Setting Out
3D Laser Scanning
Measured Building Surveys

Baypoint Surveys Ltd, 82 Castle Lane West, Bournemouth, BH9 3JU
T 01202 511503 M 07770 386996
E info@baypoint.co.uk W www.baypoint.co.uk



project	Fitzalan Rd Arundel
client	Renaissance Developments
drawing title	Window Positions - Rigerside House
Copyright 2016 ©	
scale 1:50	paper size A1
drawn by JJF checked by BL	date 23.10.18
grid	
datum	OS Datum
drawing number	2366-SV-2-4
revision	