

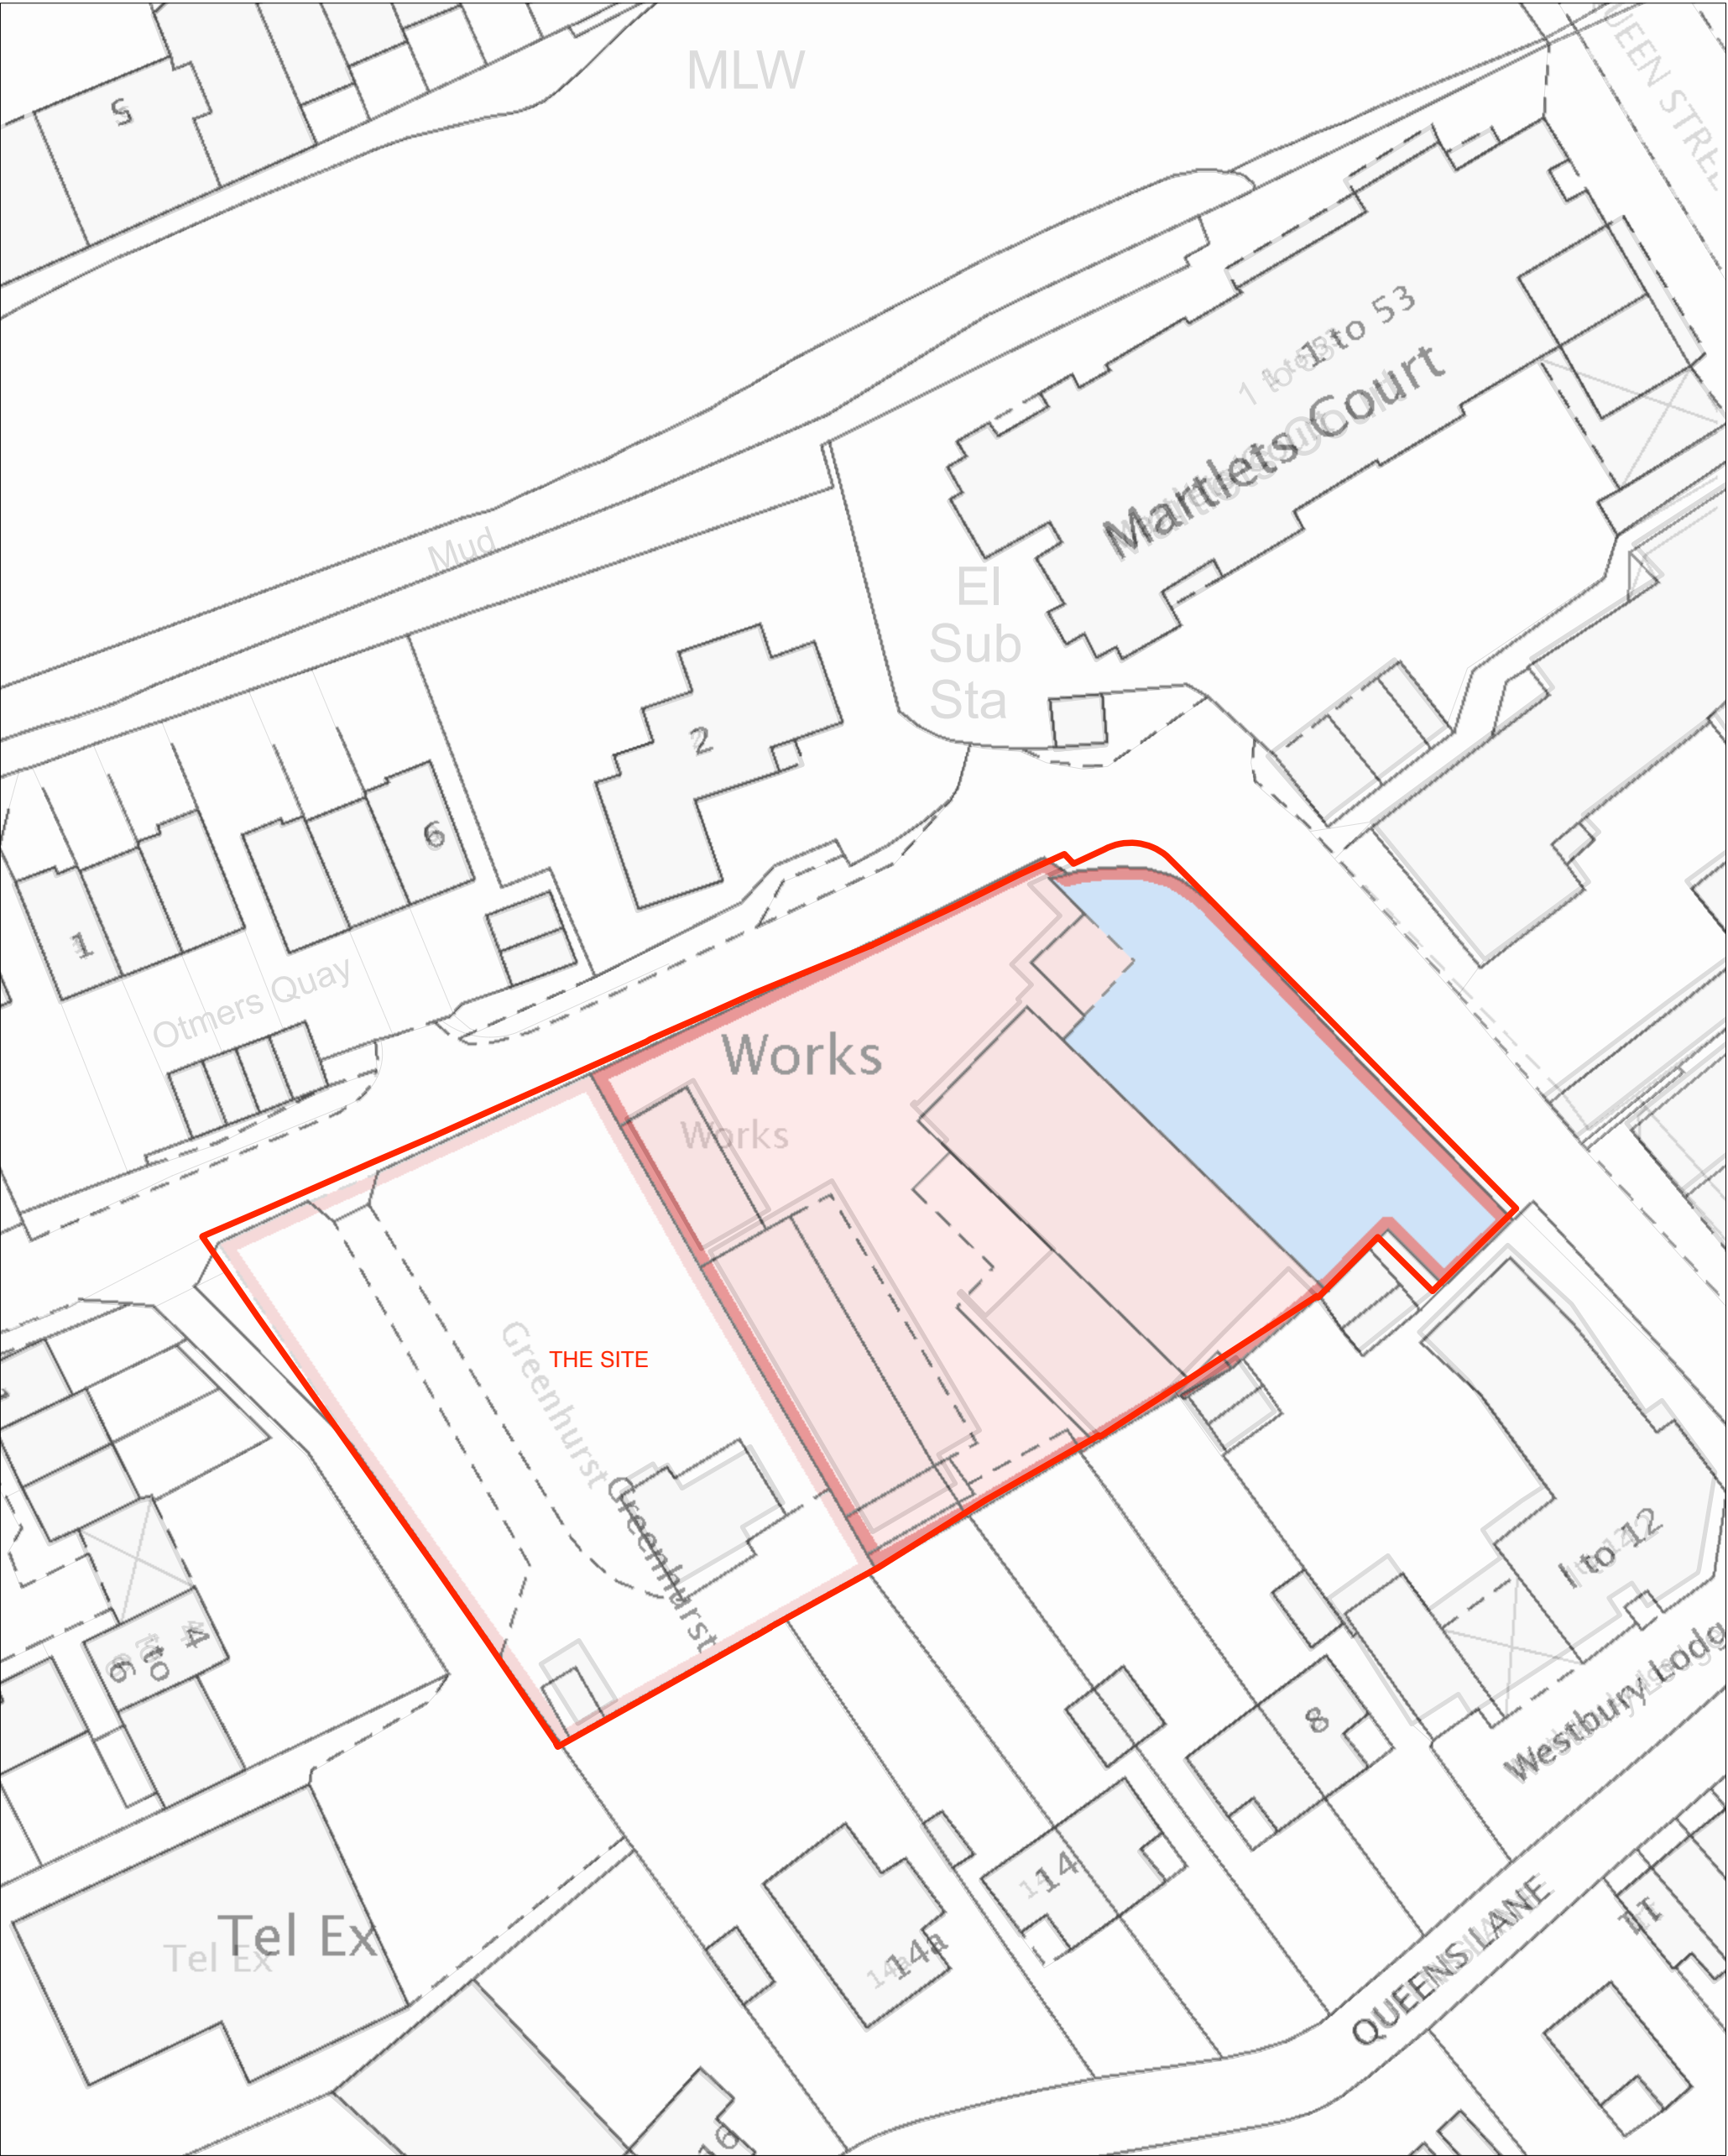


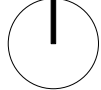


Title Plan Overlay
Scale 1:500

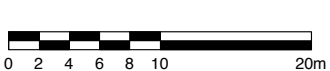

Drawn NN Checked DJ / LM

REV_A_15/05/18 Block plan amended to show dimensions & trees

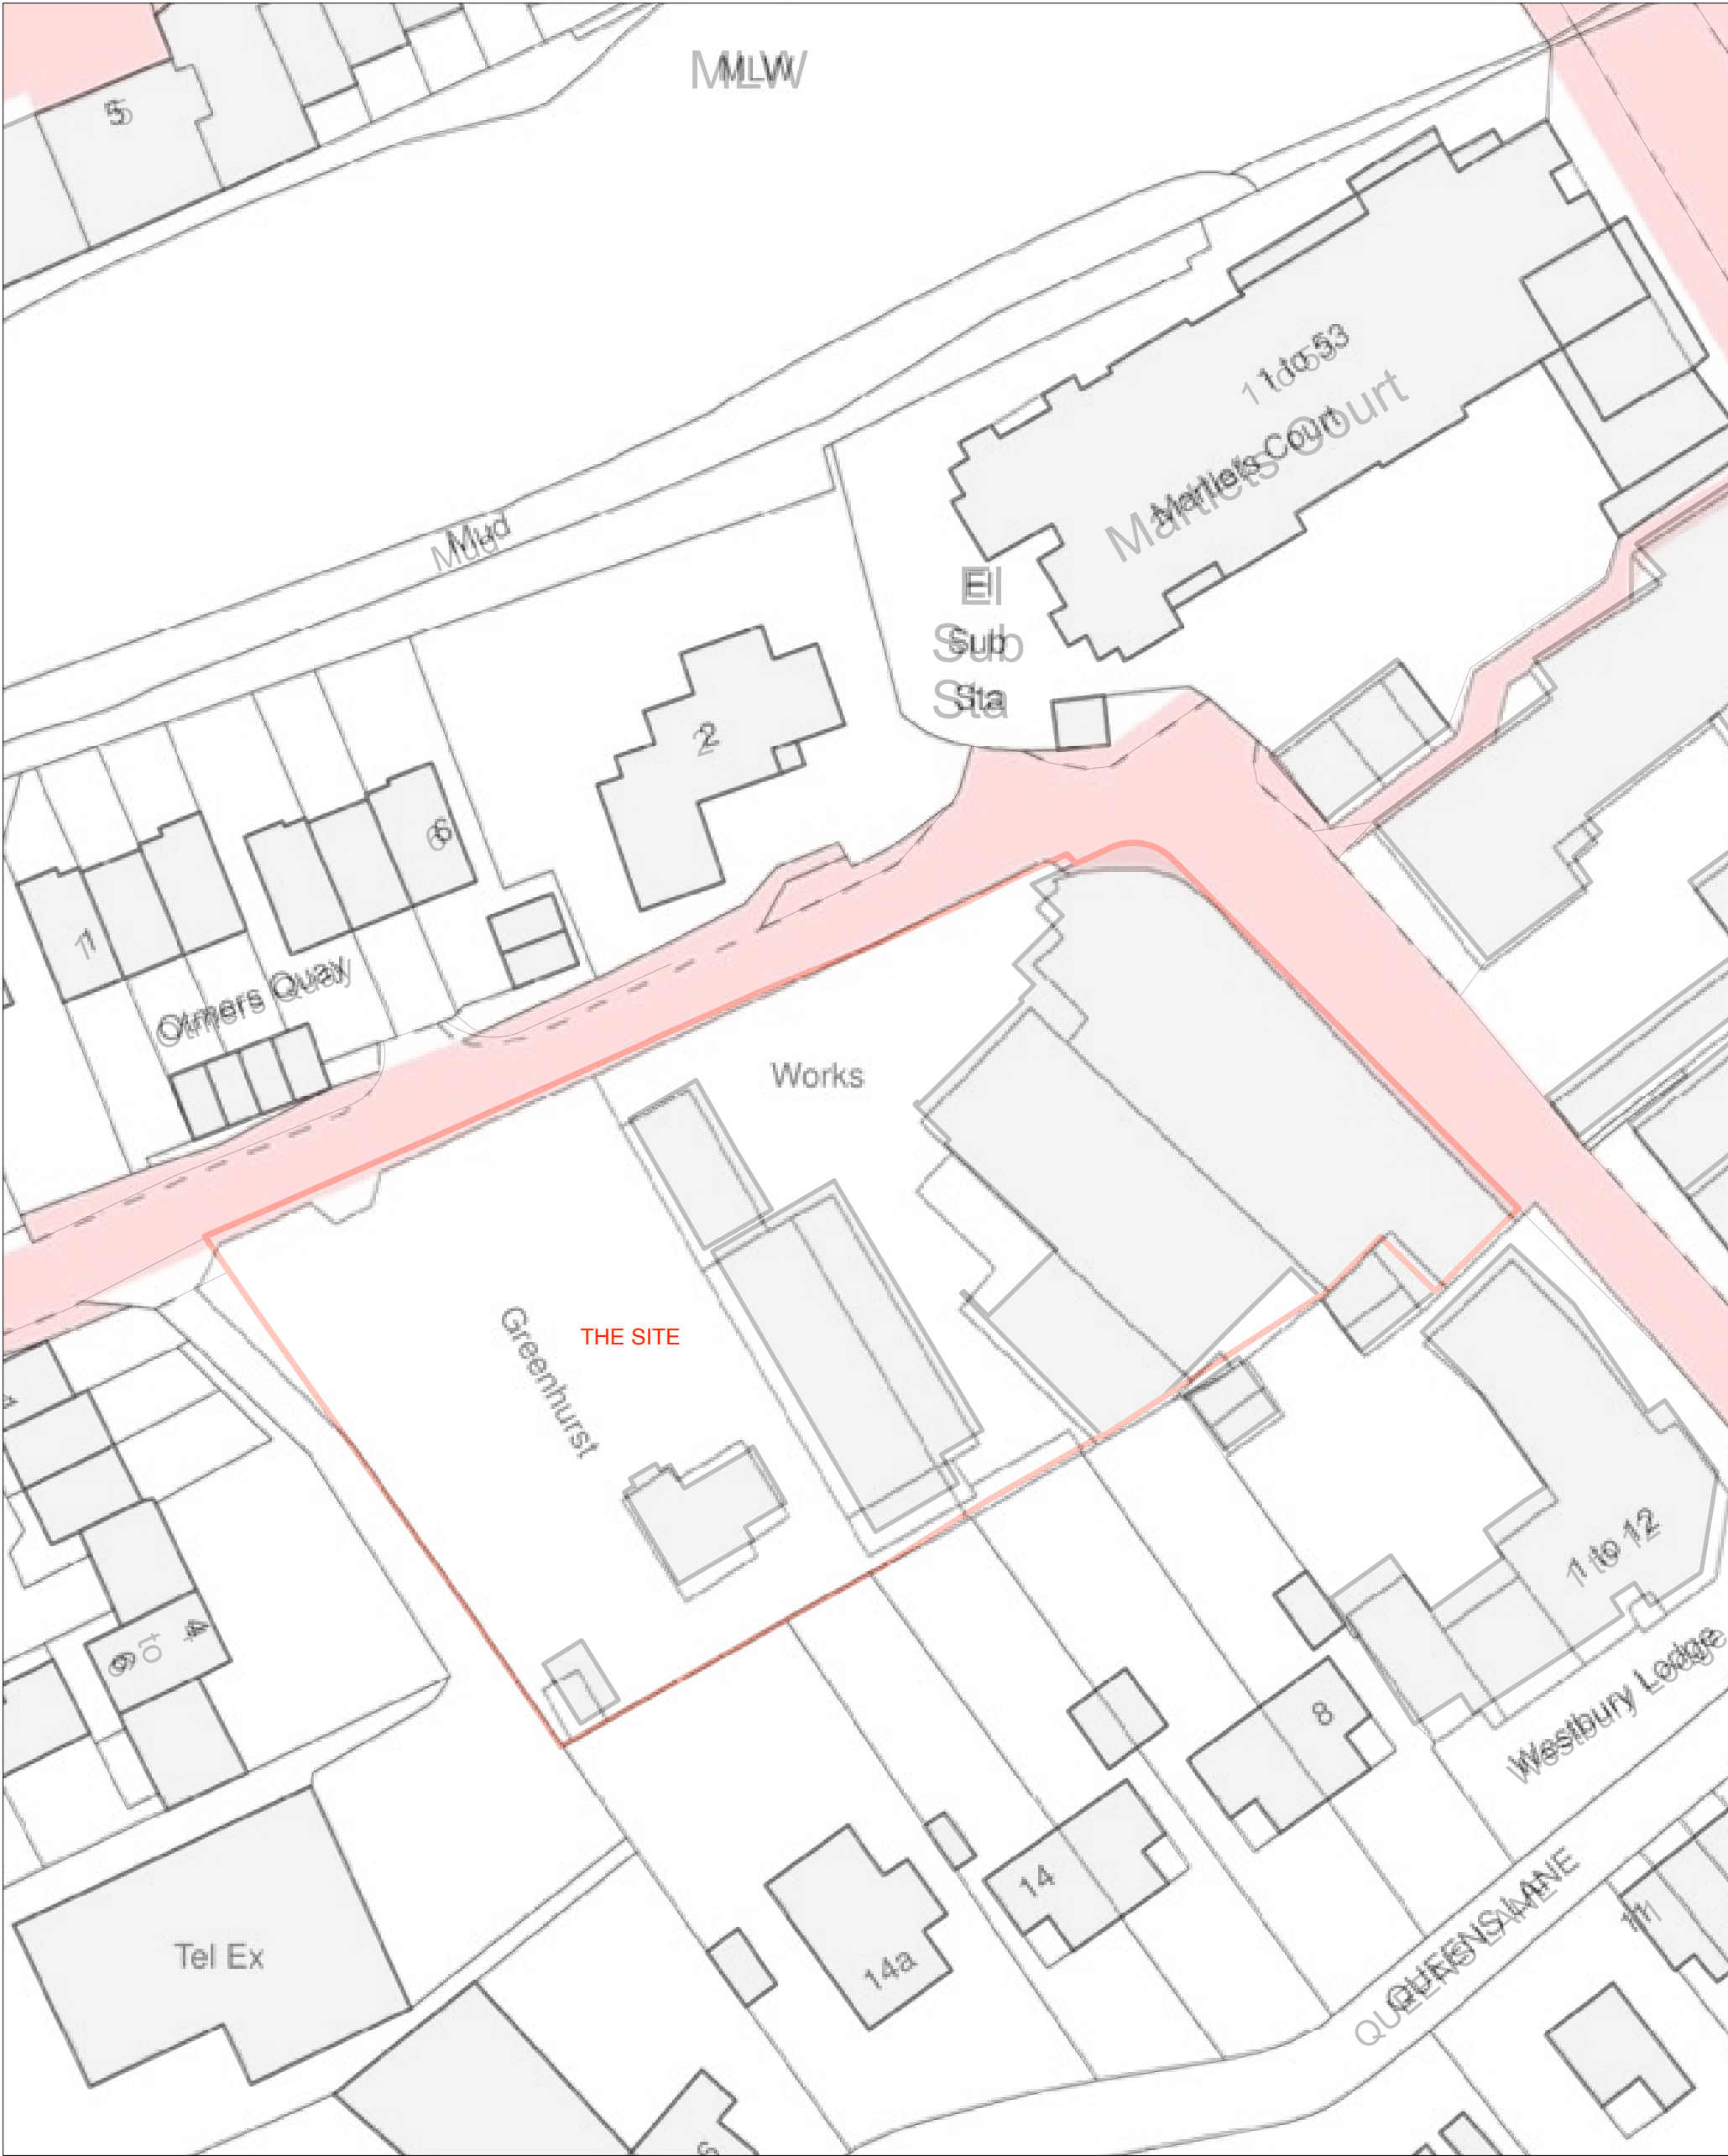

Highways Overlay
Scale 1:500

