






Reveal Elevation (South West)
Fronting Fitzalan Road

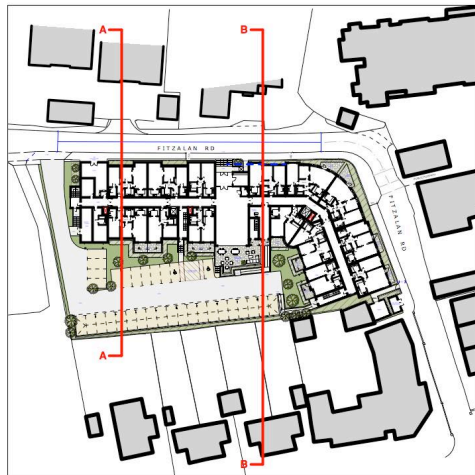

For reference only

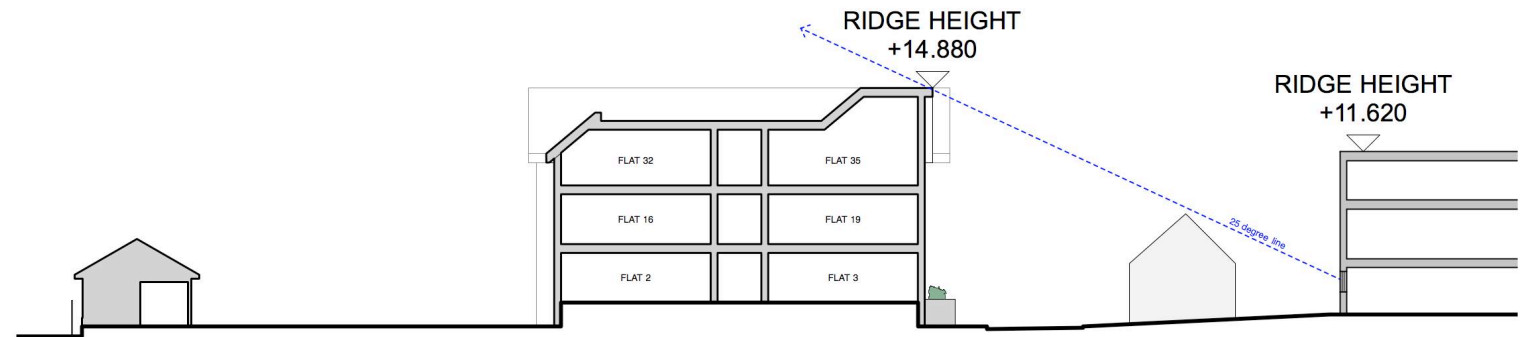

Indicative Section A-A

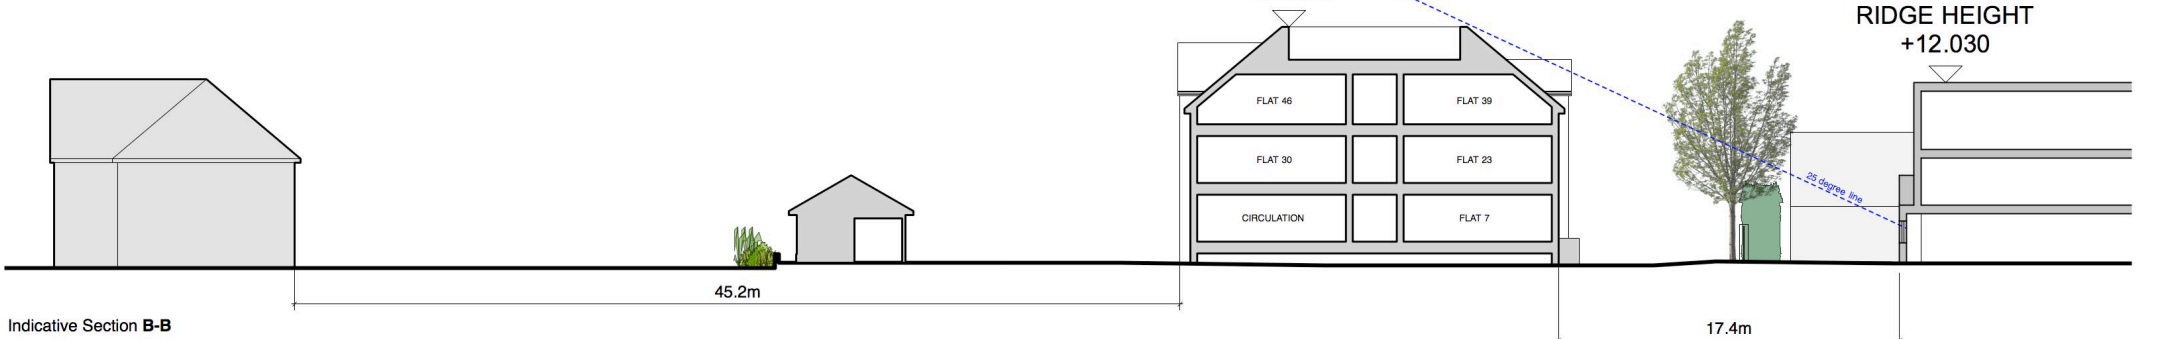

Indicative Section B-B

REV_A_19/03/18 Balconies added to flats 28, 29 & 30
REV_B_29/05/18 25 degree lines updated
REV_C_01/11/18 Sections updated following receipt of further survey information
REV_D_08/10/19 Front wall amended following Highways and Planning comments _AW

Drawn NN Checked DJ / LM

Note: Survey information used where available. Other heights / positions of buildings are estimated

