


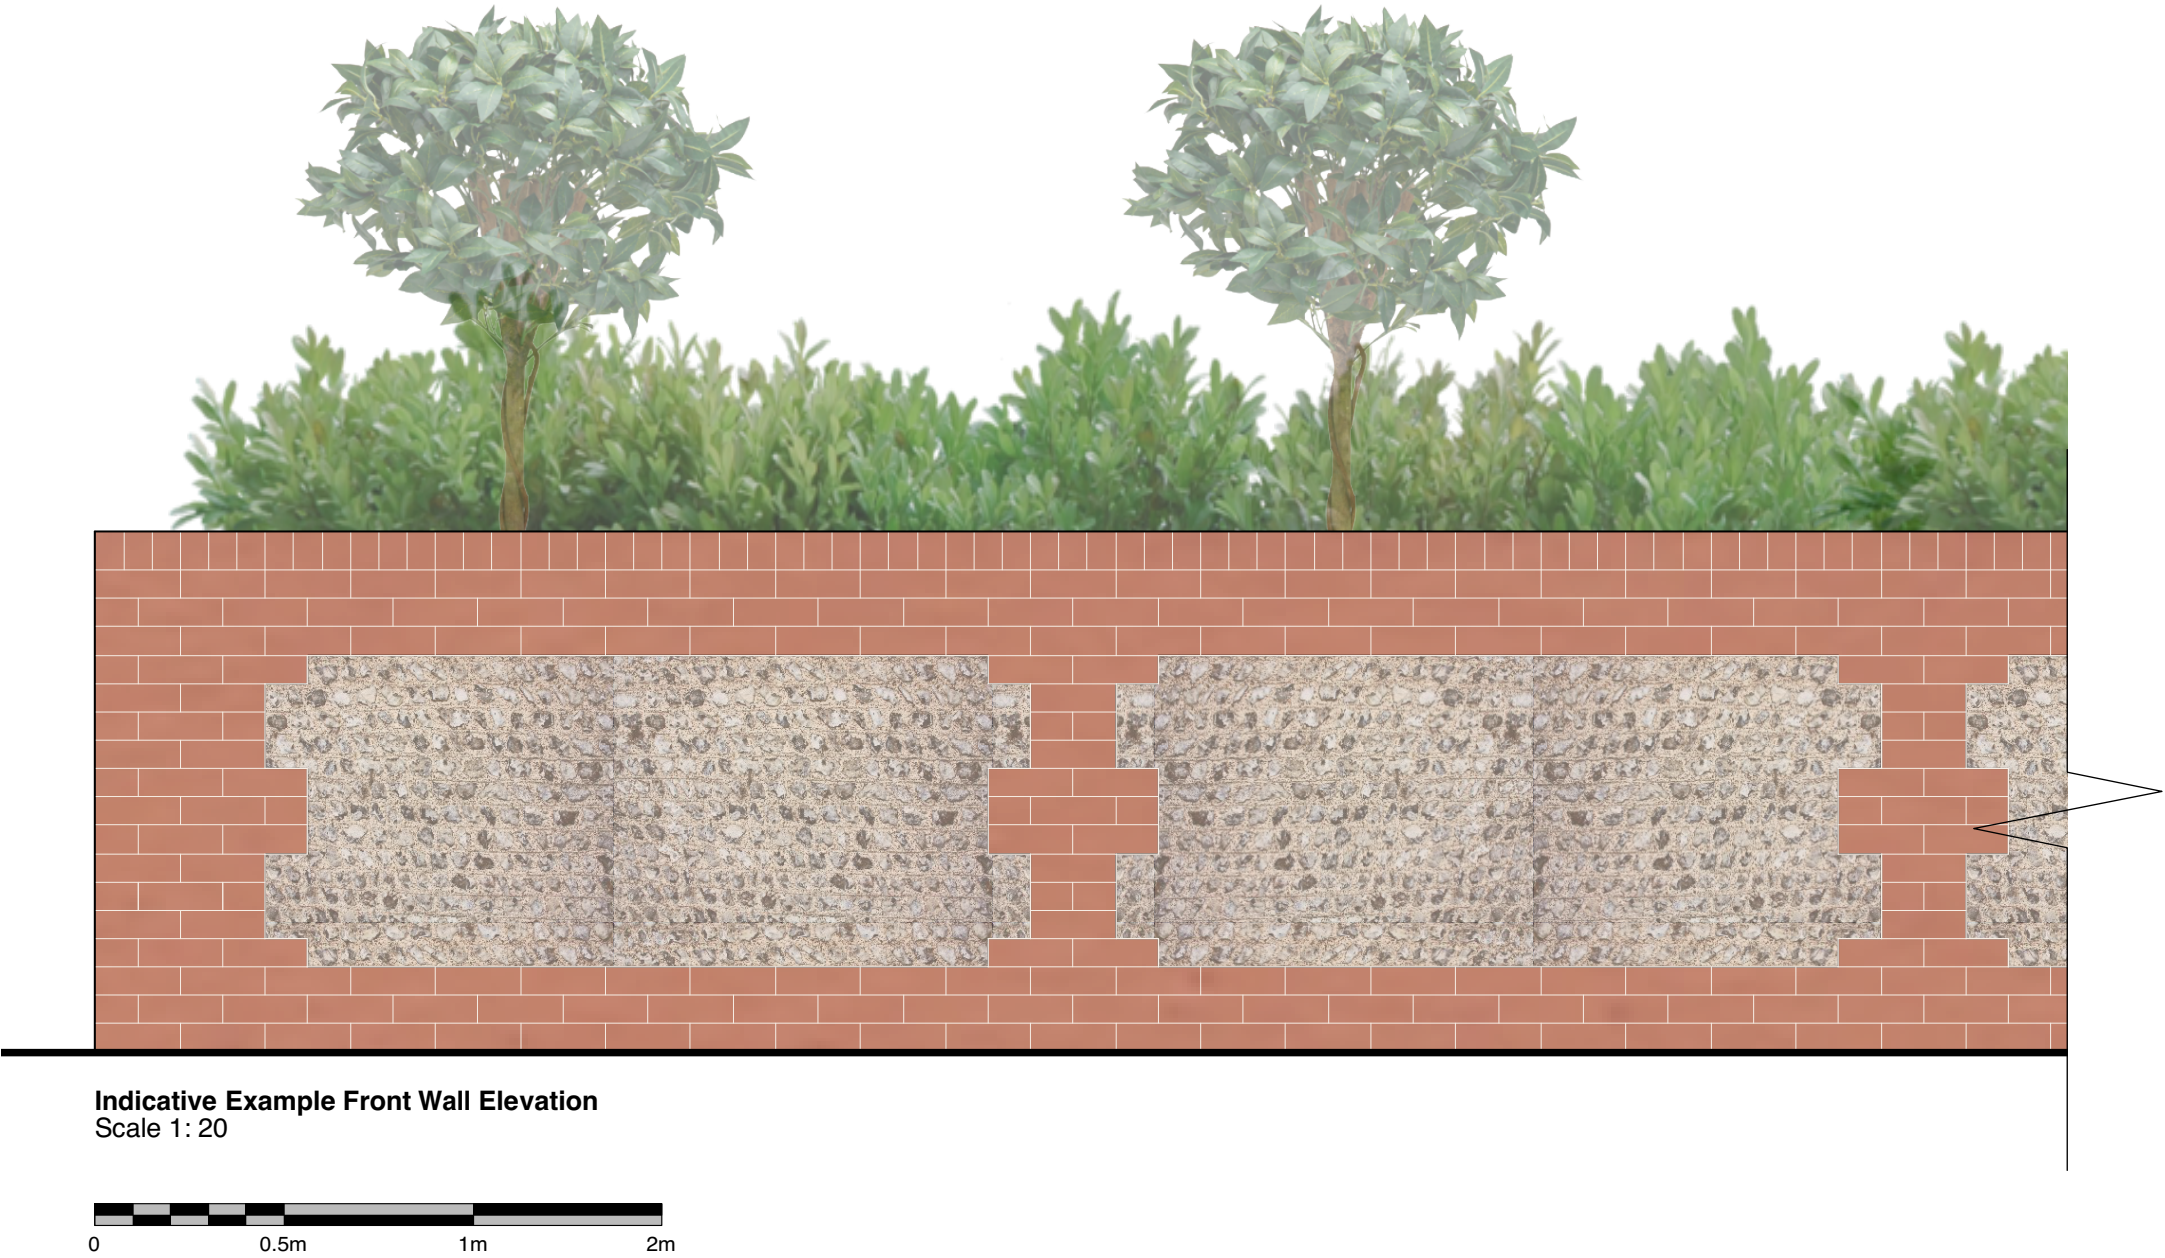

Precedent examples of flint and brick walls in the local area



images sourced from Google Maps data

Drawn	AW	Checked	LM
-------	----	---------	----

Note: Do not scale from this drawing. The contractor is to check all dimensions on site. This drawing is copyright and remains the property of David James Architects & Partners Ltd. Unauthorised use for any purpose is prohibited.