


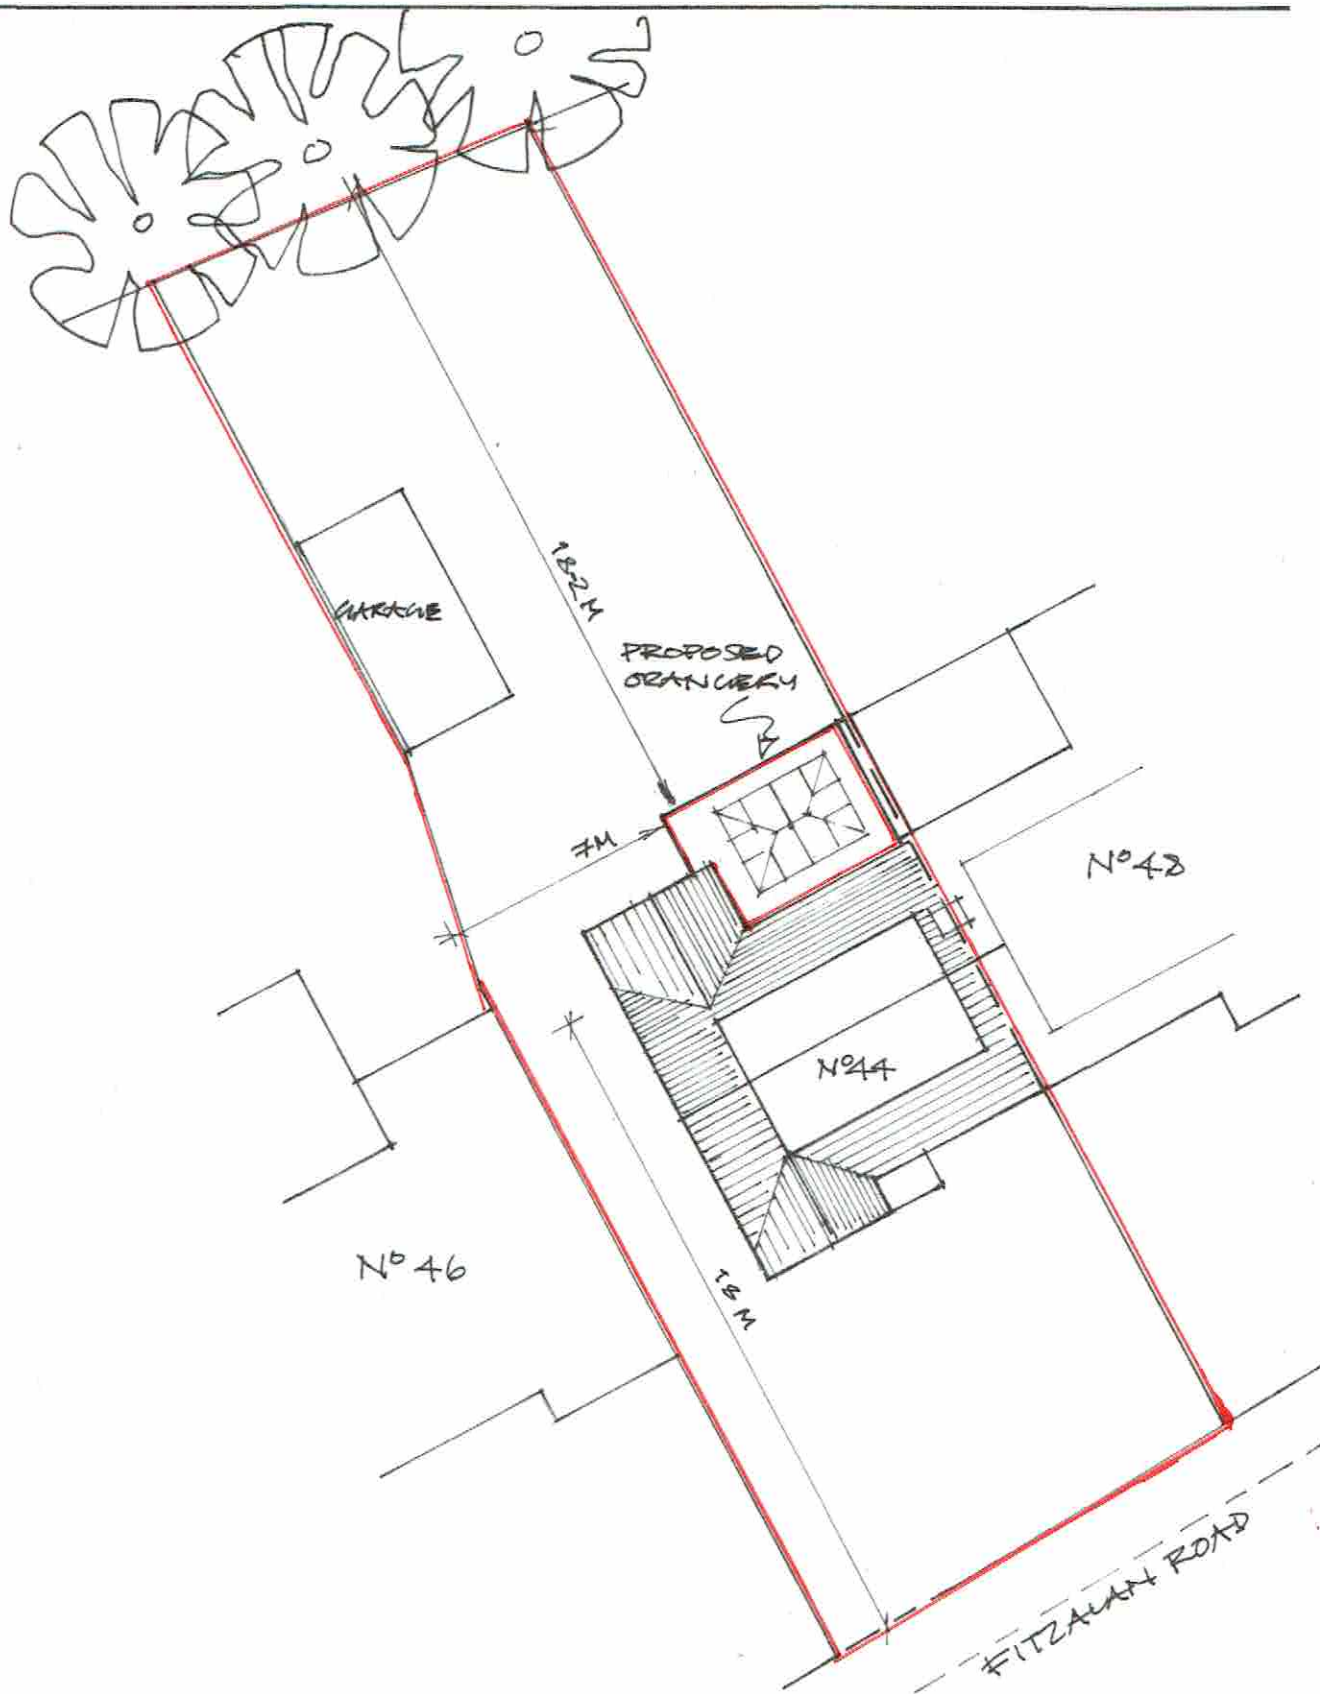

BLOCK PLAN

MR & MRS JANSON
44 FITZALAN ROAD
ARUNDEL WEST SUSSEX
BN18 9JS

DRG Nº 45/0319/PA/02
SCALE 1:200

0 2 4 6 8 10M

QUANTRILL DESIGN

19 WEST HAYE ROAD
HAYLING ISLAND
HANTS
PO11 9RN

02302 464 268
jaquuantrill@gmail.com