
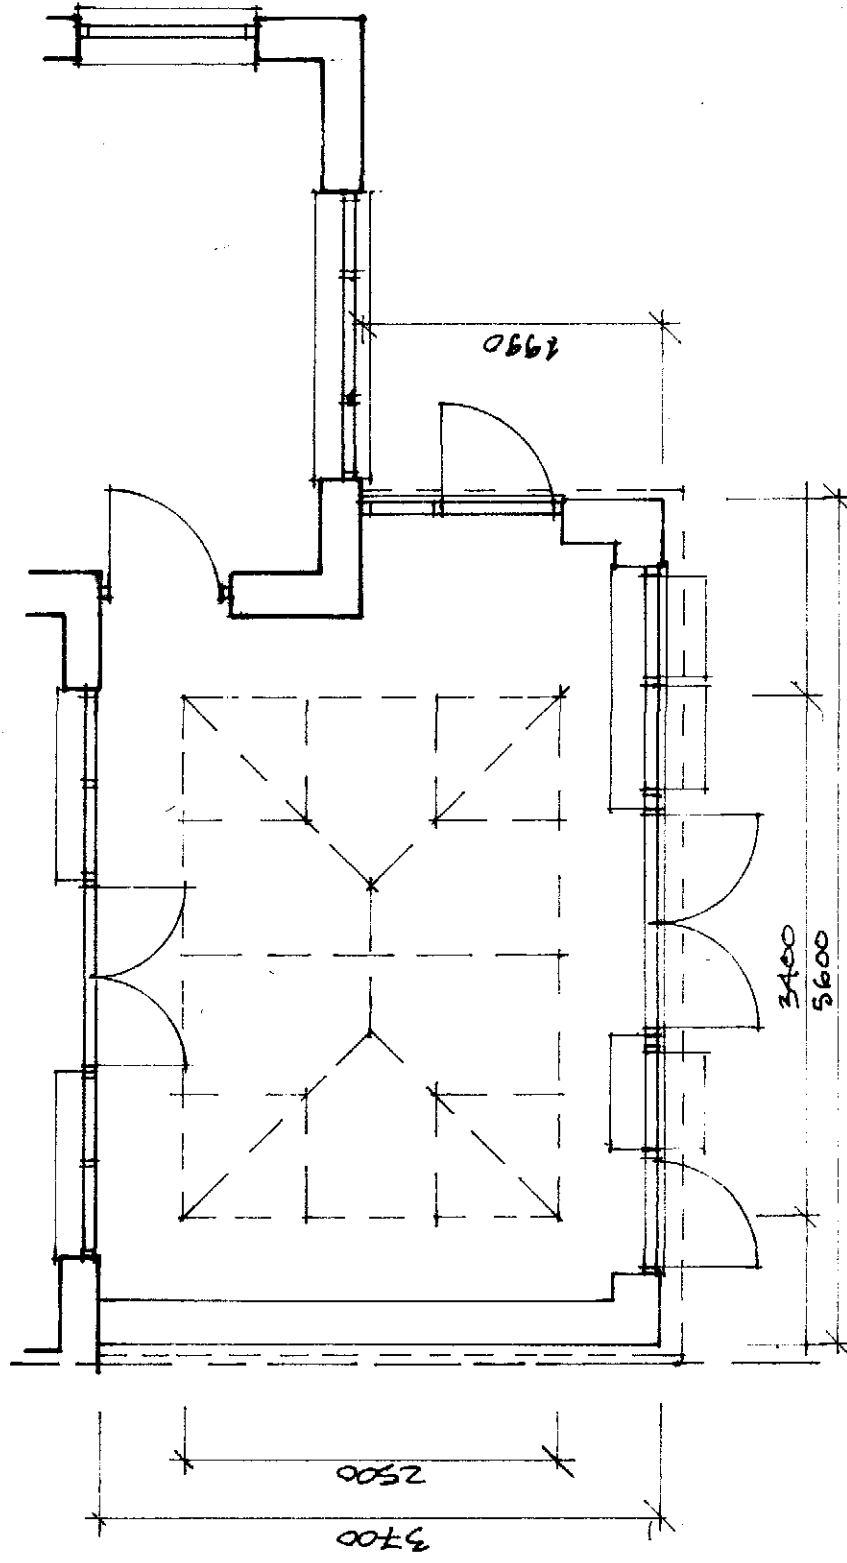


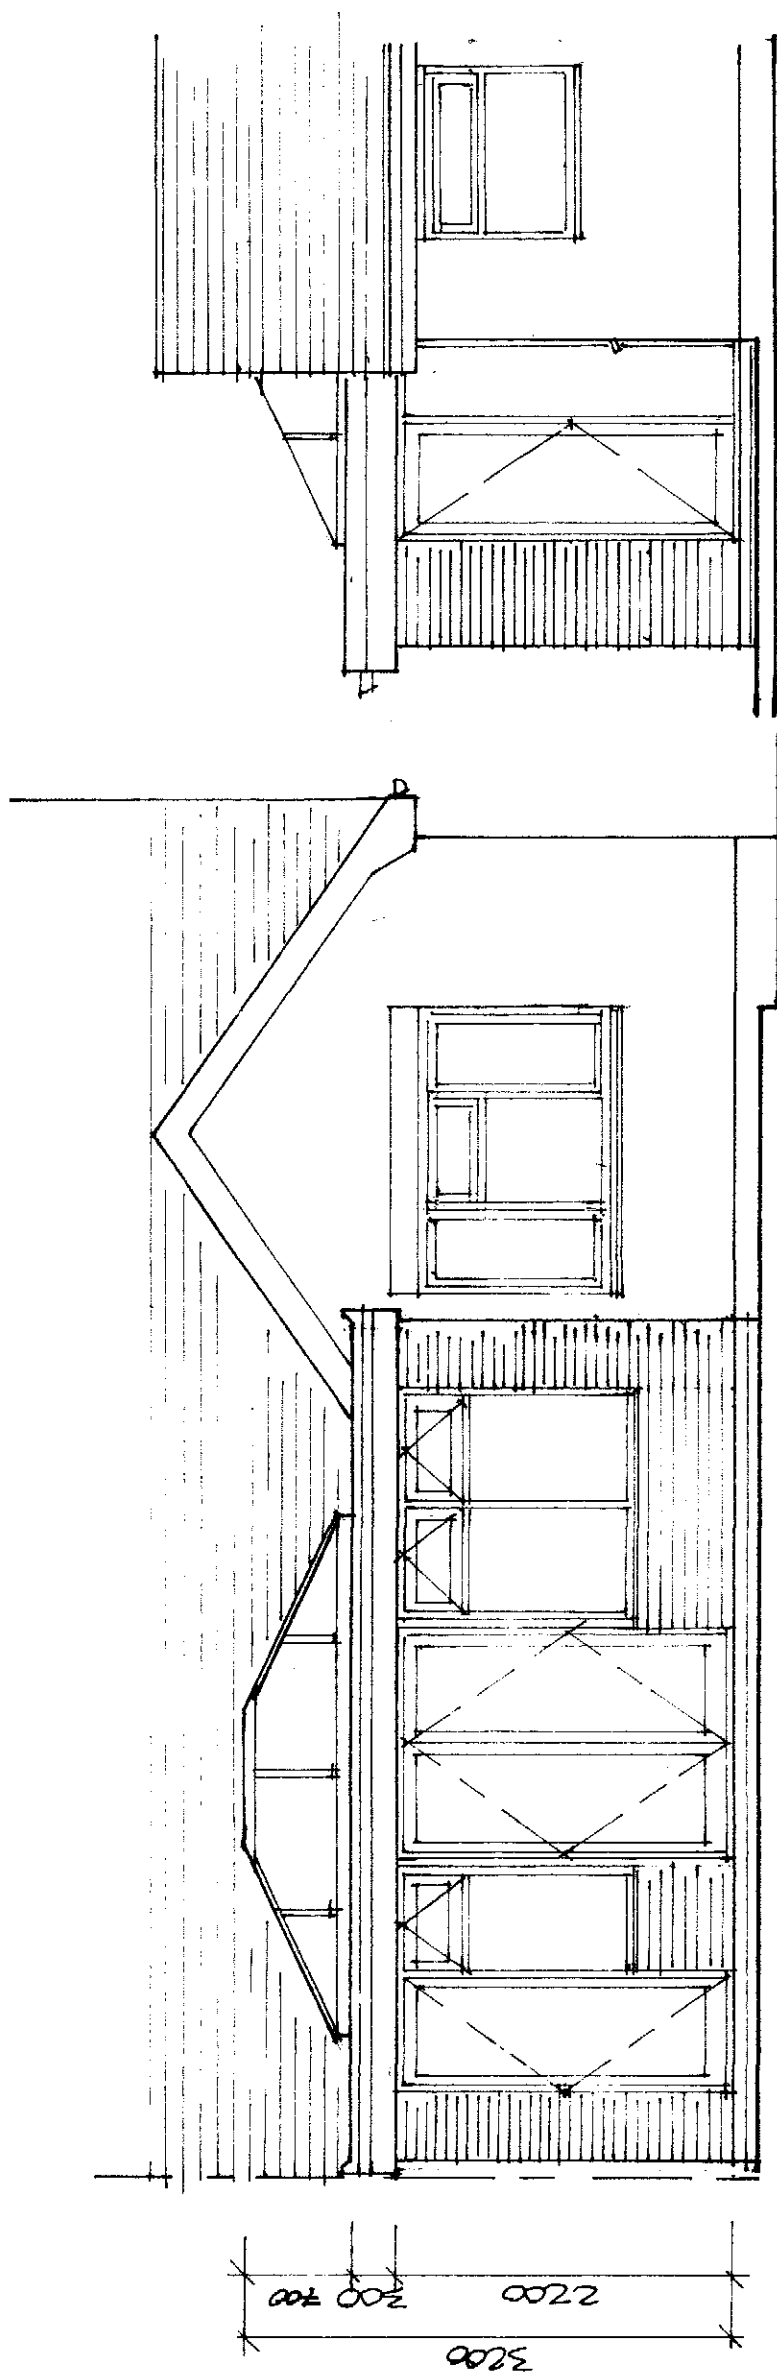

PROPOSED ORANJERY

MR & MRS JAMISON  
49 FITZALAN ROAD  
ARUNDELS  
BN1 18 5JS

DRG No 4J/03/19/17/01

SCALE 1:50

QUANTRILL DESIGN

19 WEST HAYE ROAD  
HAYLING ISLAND  
NR32 464 268

02392464268  
jquatrill@gmail.com