



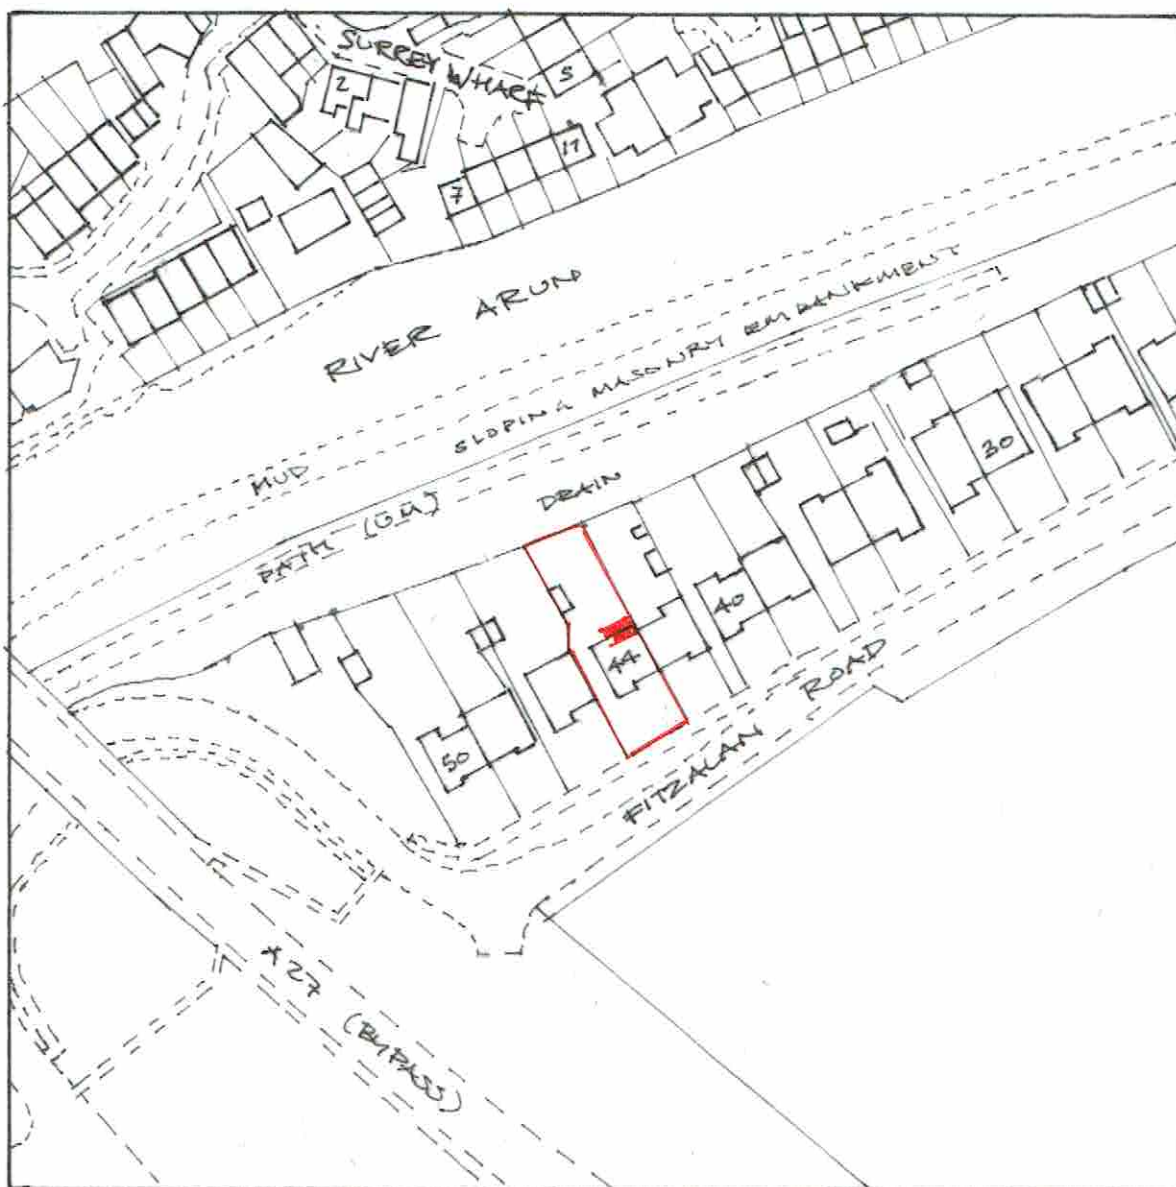

## LOCATION PLAN

MR & MRS JANSON  
44 FITZALAN ROAD  
ARUNDEL WEST SUSSEX  
BN18 9JS

DRG NO GJ/0319/PA/01  
SCALE 1:1250

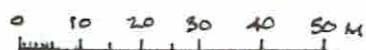

## QUANTRILL DESIGN

19 WEST HAYE ROAD  
HAYLING ISLAND  
HANTS  
PO11 9RN

02392 464763  
janquantrill@gmail.com