


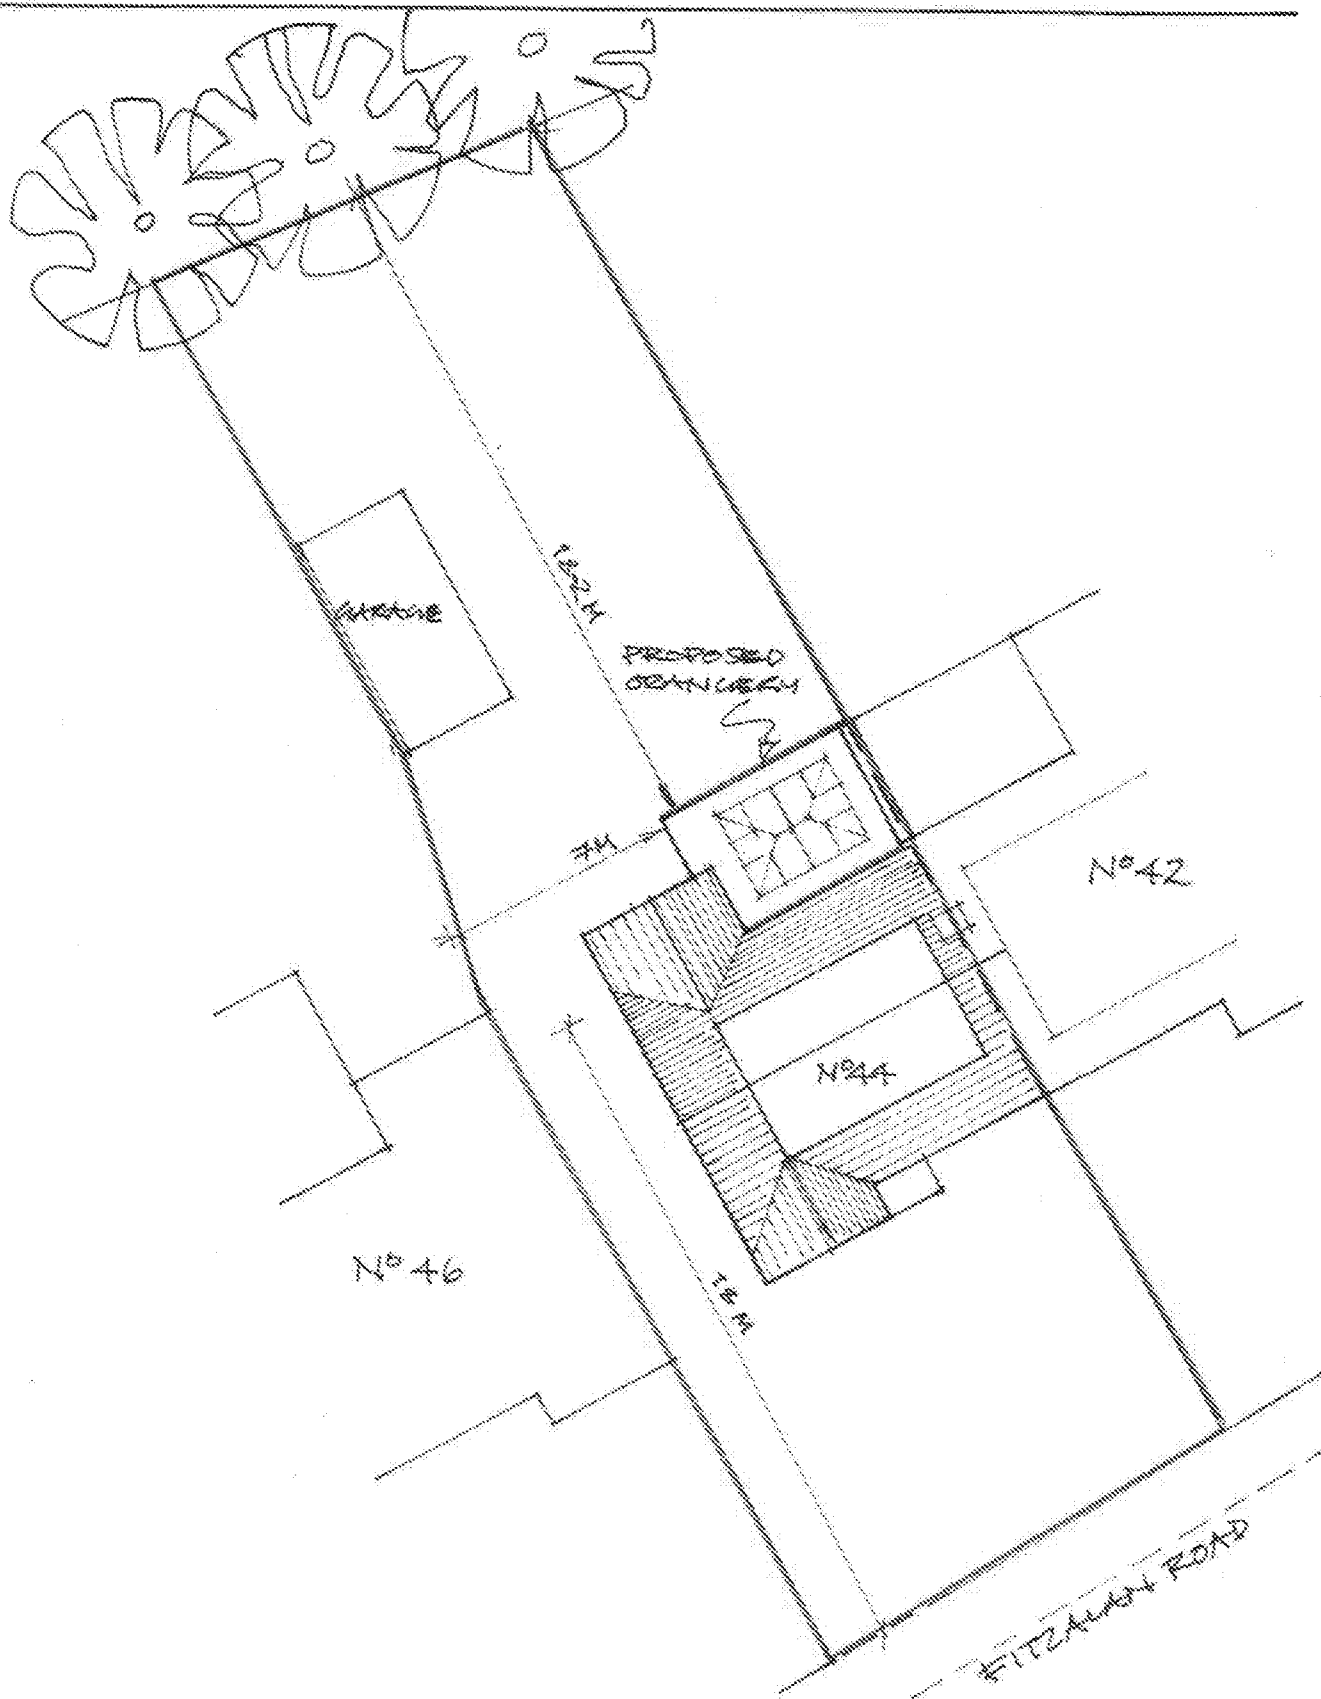

BLOCK PLAN

MR & MRS JANSON
 44 FITZALAN ROAD
 AROUND WEST SUSSEX
 BN18 9J3

DRG NO GJ/0319/PA/02
 SCALE 1:200

QUANTELL DESIGN

19 WEST HAYE ROAD
 HAYLING ISLAND
 HANTS
 PO11 9RN

0 2 4 6 8 10M