

This drawing is the property of Technical Signs and must not be reproduced in part or in full without prior consent of Technical Signs.

ARUN DISTRICT COUNCIL AB/37/11/A

Plan

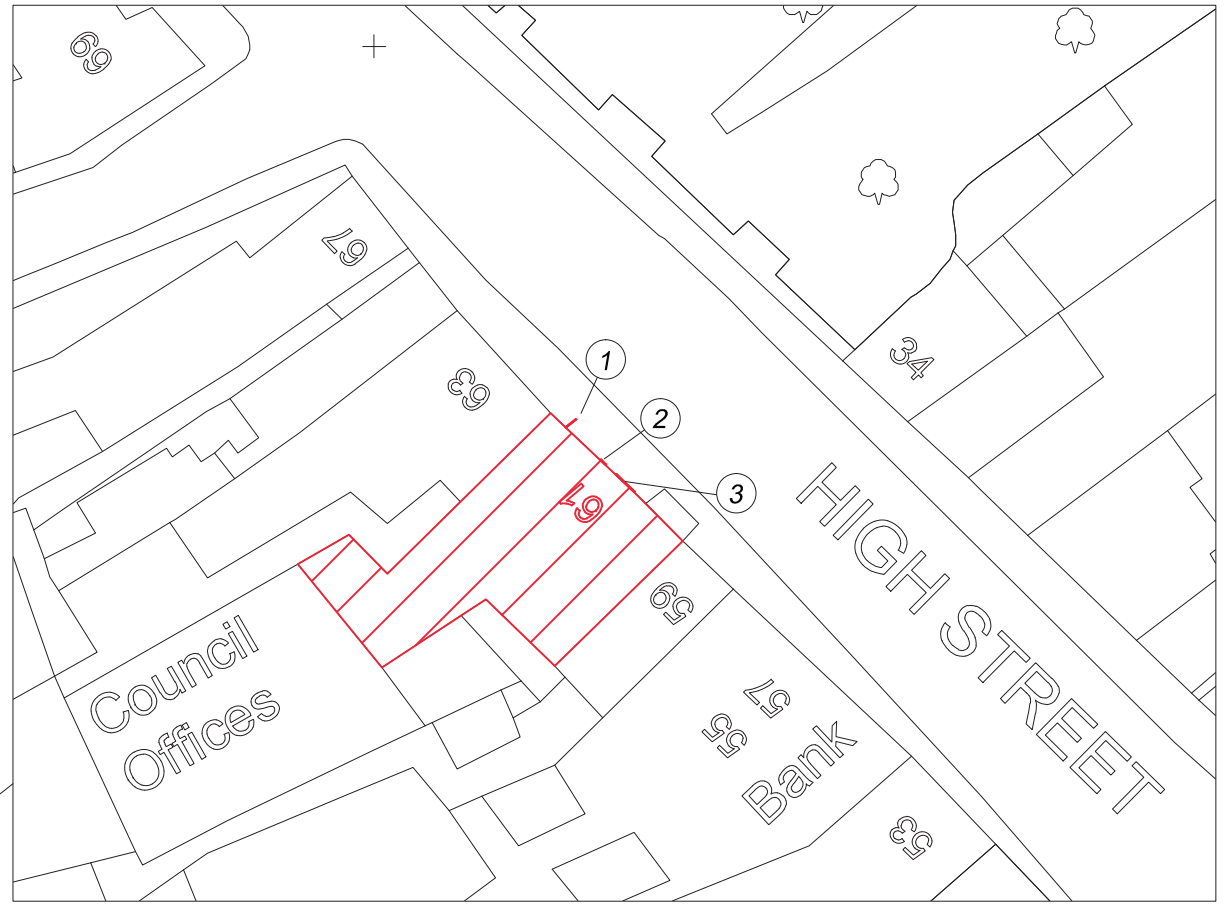

Block Plan
Scale 1:500

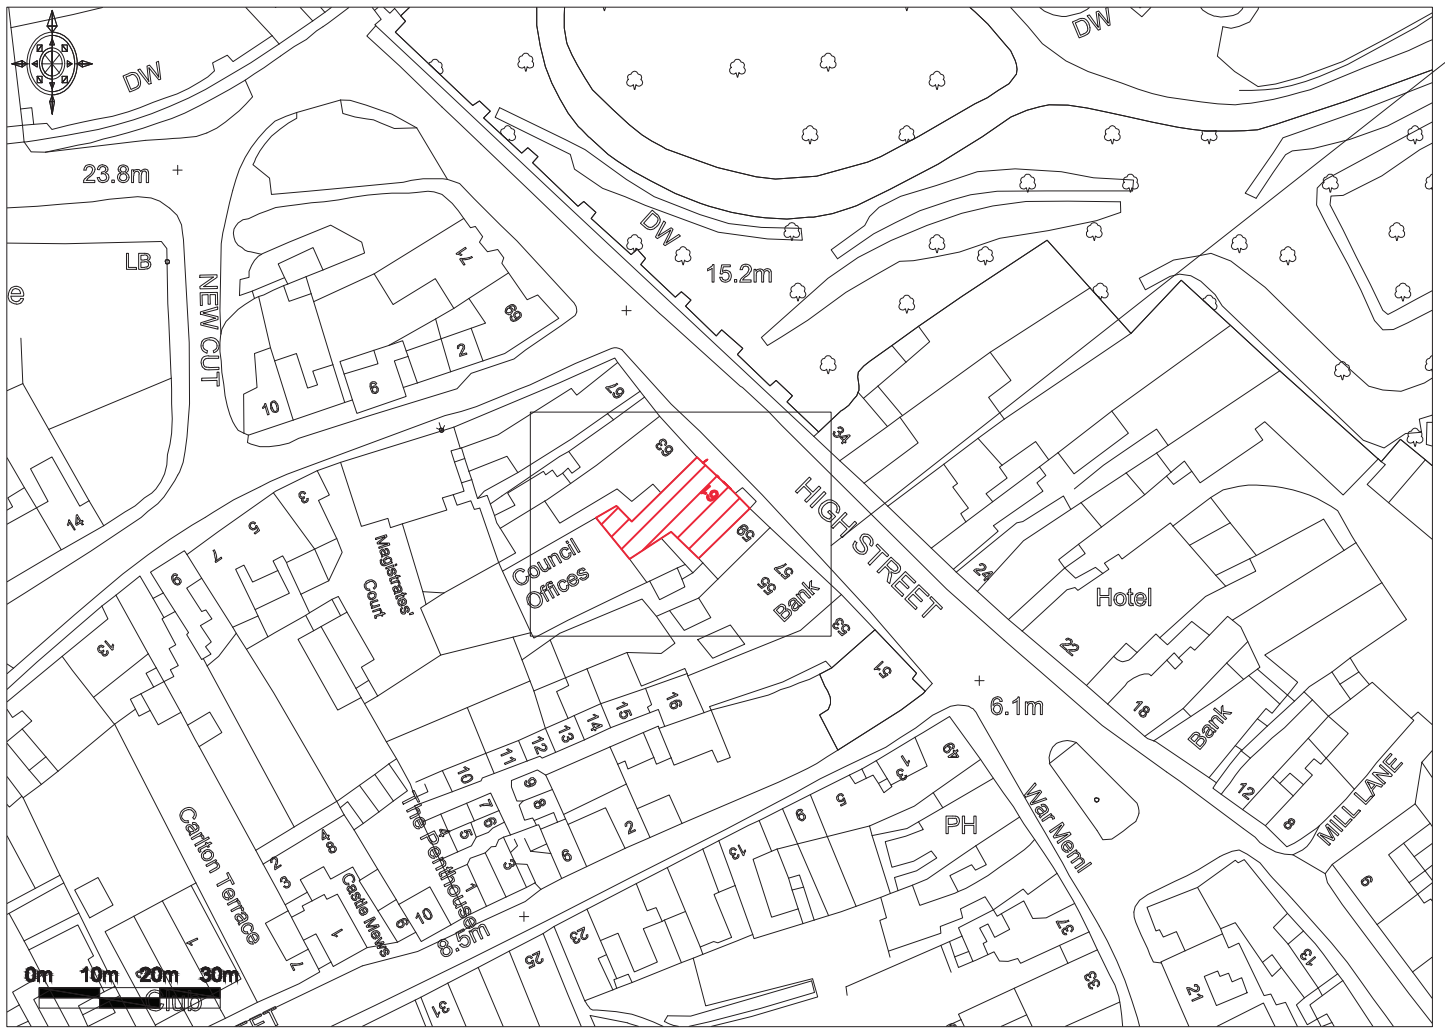

Site Plan
Scale 1:1250

1. *Projecting Sign*
2. *Menu box*
3. *Halo illuminated letters*

A	Address corrected	19.04.11

Technical Signs
Floor 1 - Unit 3
Hille Business Centre
132 St Albans Road
Watford, Herts, WD2 4AE
Tel: 01923 811999
Fax: 01923 811998
E-mail: info@technicalsigns.co.uk

Client	Prezzo
Address/Job details	61 High Street Arundel West Sussex BN18 9AJ Plan
Job No	
Drawn by	ME
Date	06.04.2011
Scale	1:1250 & 1:500 (A3)
Drawing No	31087-2
Rev	A