
ARUN DISTRICT COUNCIL AB/37/11/A

This drawing is the property of Technical Signs and must not be reproduced in part or in full without prior consent of Technical Signs.

ARUN DISTRICT COUNCIL
No. AB 37 11 A.
CURS
Received 25-5-11

Plan

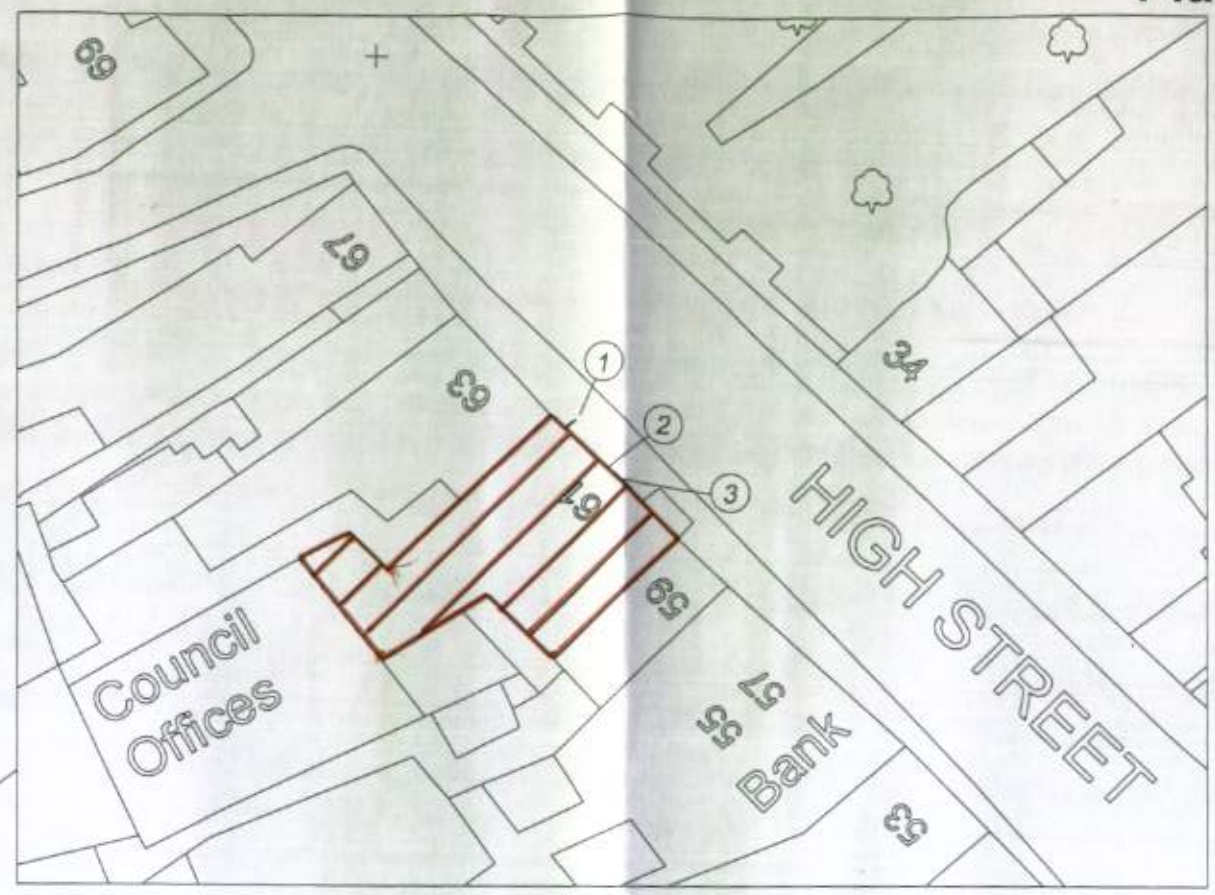

Block Plan
Scale 1:500



Site Plan
Scale 1:1250

1. *Projecting Sign*
2. *Menu box*
3. *Halo illuminated letters*

B	Menu box position corrected	25.05.11
A	Address corrected	19.04.11

Technical Signs
Floor 1 - Unit 3
Hille Business Centre
132 St Albans Road
Watford, Herts, WD2 4AE
Tel: 01923 811999
Fax: 01923 811998
E-mail: info@technicalsigns.co.uk

Client Prezzo
Address/Job details
61 High Street
Arundel
West Sussex
BN18 9AJ
Plan

Job No

Drawn by	Date
ME	06.04.2011

Scale	Drawing No	Rev
1:1250 & 1:500 (A3)	31087-2	B