ARUN DISTRICT COUNCIL AB/37/11/A


This drawing is the property of Technical Signs and must not be reproduced in part or in full without prior consent of Technical Signs.

ARUN DISTRICT COUNCIL
No. AB 37 11 A
Received 25.5.11

Proposed




High St Elevation
Scale 1:100

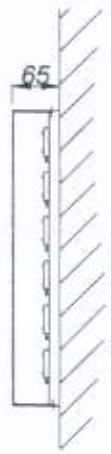

Side section through Halo Built up letters
Scale 1:10


Halo illuminated Built up letters
Scale 1:10

Constructed from mirror polished stainless steel returns with descaled face finished black.
Back from 15mm thk opal acrylic, fitted with white LEDs for HALO ILLUMINATION

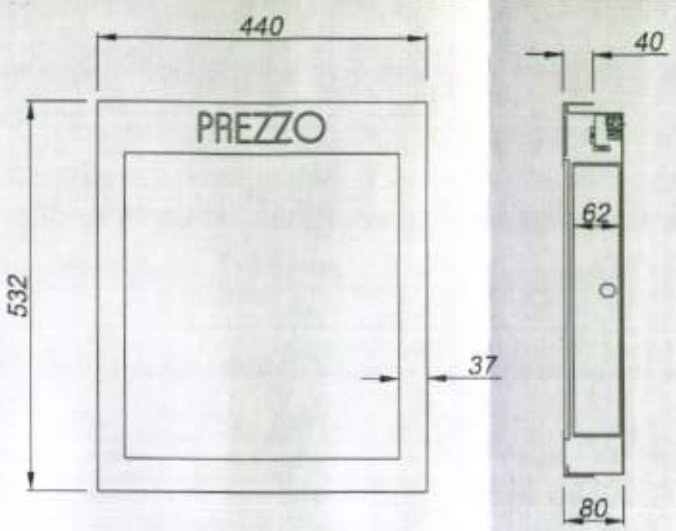

1 off internally illuminated menu boxes constructed from stencil cut descaled stainless trays finished satin black with flush inlaid 050 opal perspex letters.
Internal illumination provided by white leds.

1 off Internally illuminated menus
Scale 1:10

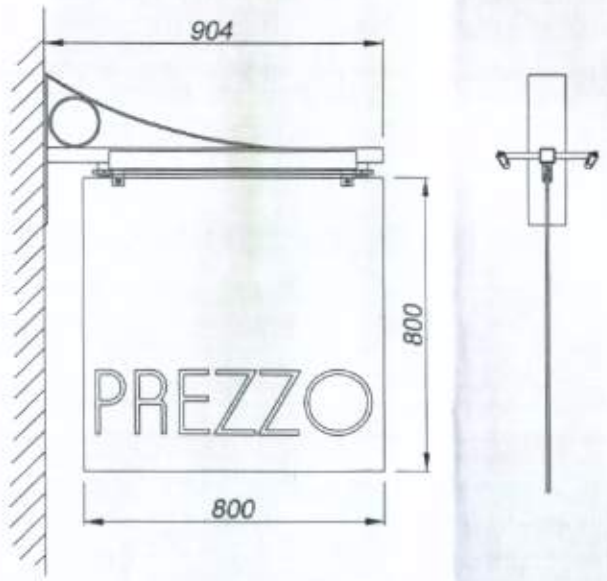

Externally illuminated projecting sign
Scale 1:20

Panel - Metal panel finished satin black with applied white vinyl detail.
Wrought iron bracket finished satin black, externally illuminated via white LED trough lights.

1 off Externally illuminated Projecting Sign
Scale 1:20

B	Menu box position corrected	25.05.11
A	Address corrected	19.04.11

Technical Signs
Floor 1 - Unit 3
Hille Business Centre
132 St Albans Road
Watford, Herts, WD2 4AE
Tel: 01923 811999
Fax: 01923 811998
E-mail: info@technicalsigns.co.uk

Client: Prezzo
Address/Job details: 61 High Street, Arundel, West Sussex, BN18 9AJ
Proposed Signage
Job No:
Drawn by: ME
Date: 06.04.2011
Scale: 1:100,1:20 & 1:10 (A3)
Drawing No: 31087-1
Rev: B