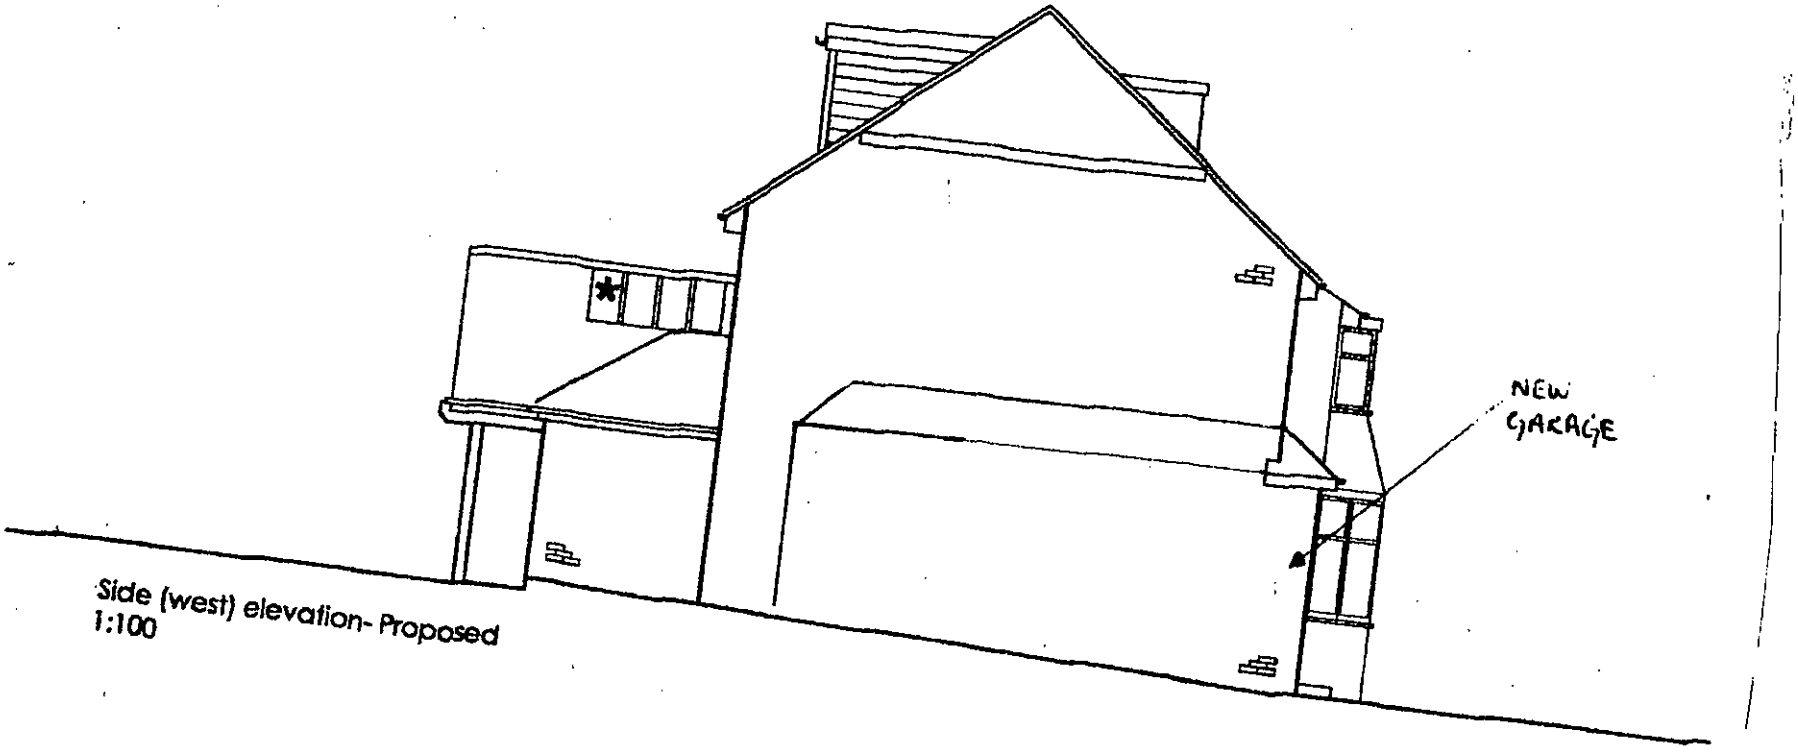

Side (west) elevation- Proposed
1:100

ARUN DISTRICT COUNCIL AB/37/13/