


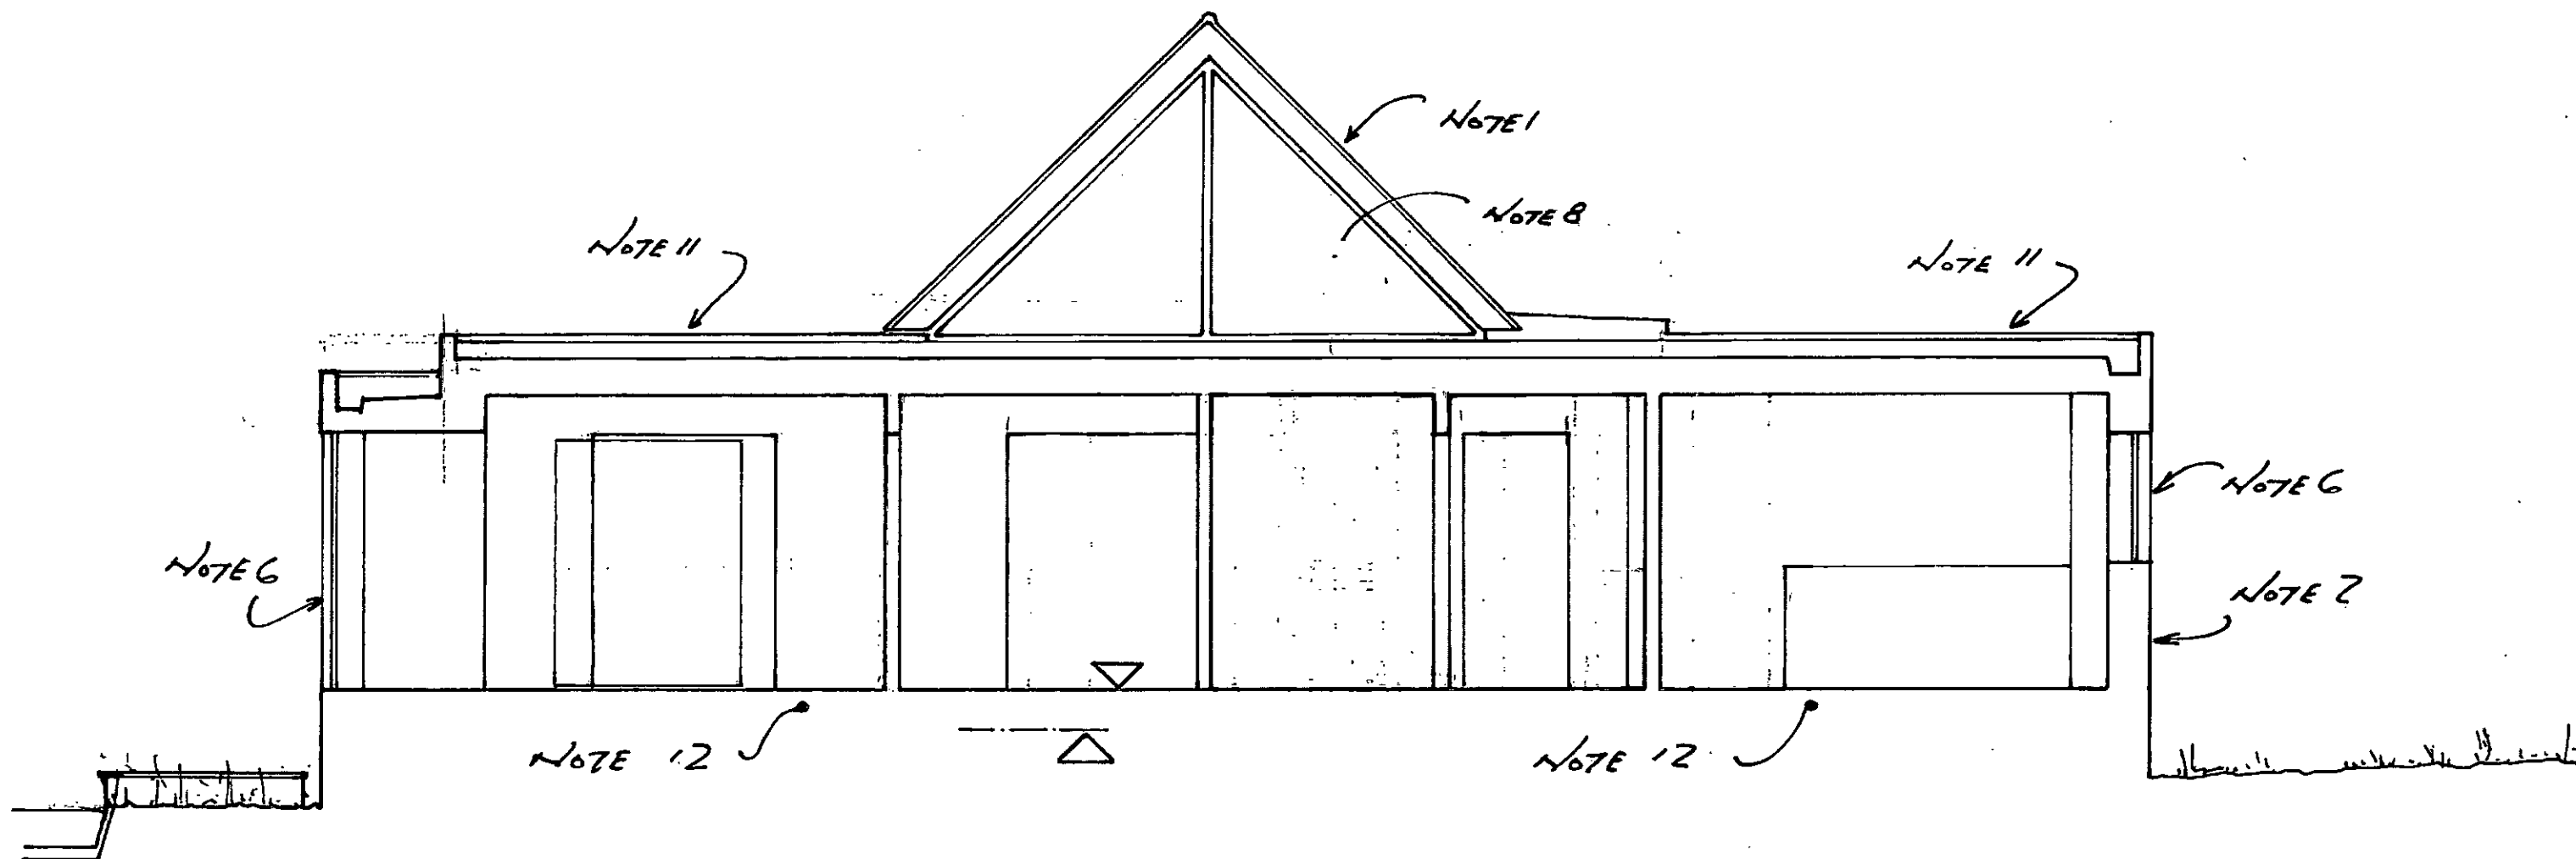

Proposed Works to
 TAHRAH (formally No.1) Maxwell Road
 Arundel, West Sussex BN18 9EU
 Drg. No. AB 7
Section A-A (proposed) 1:50