


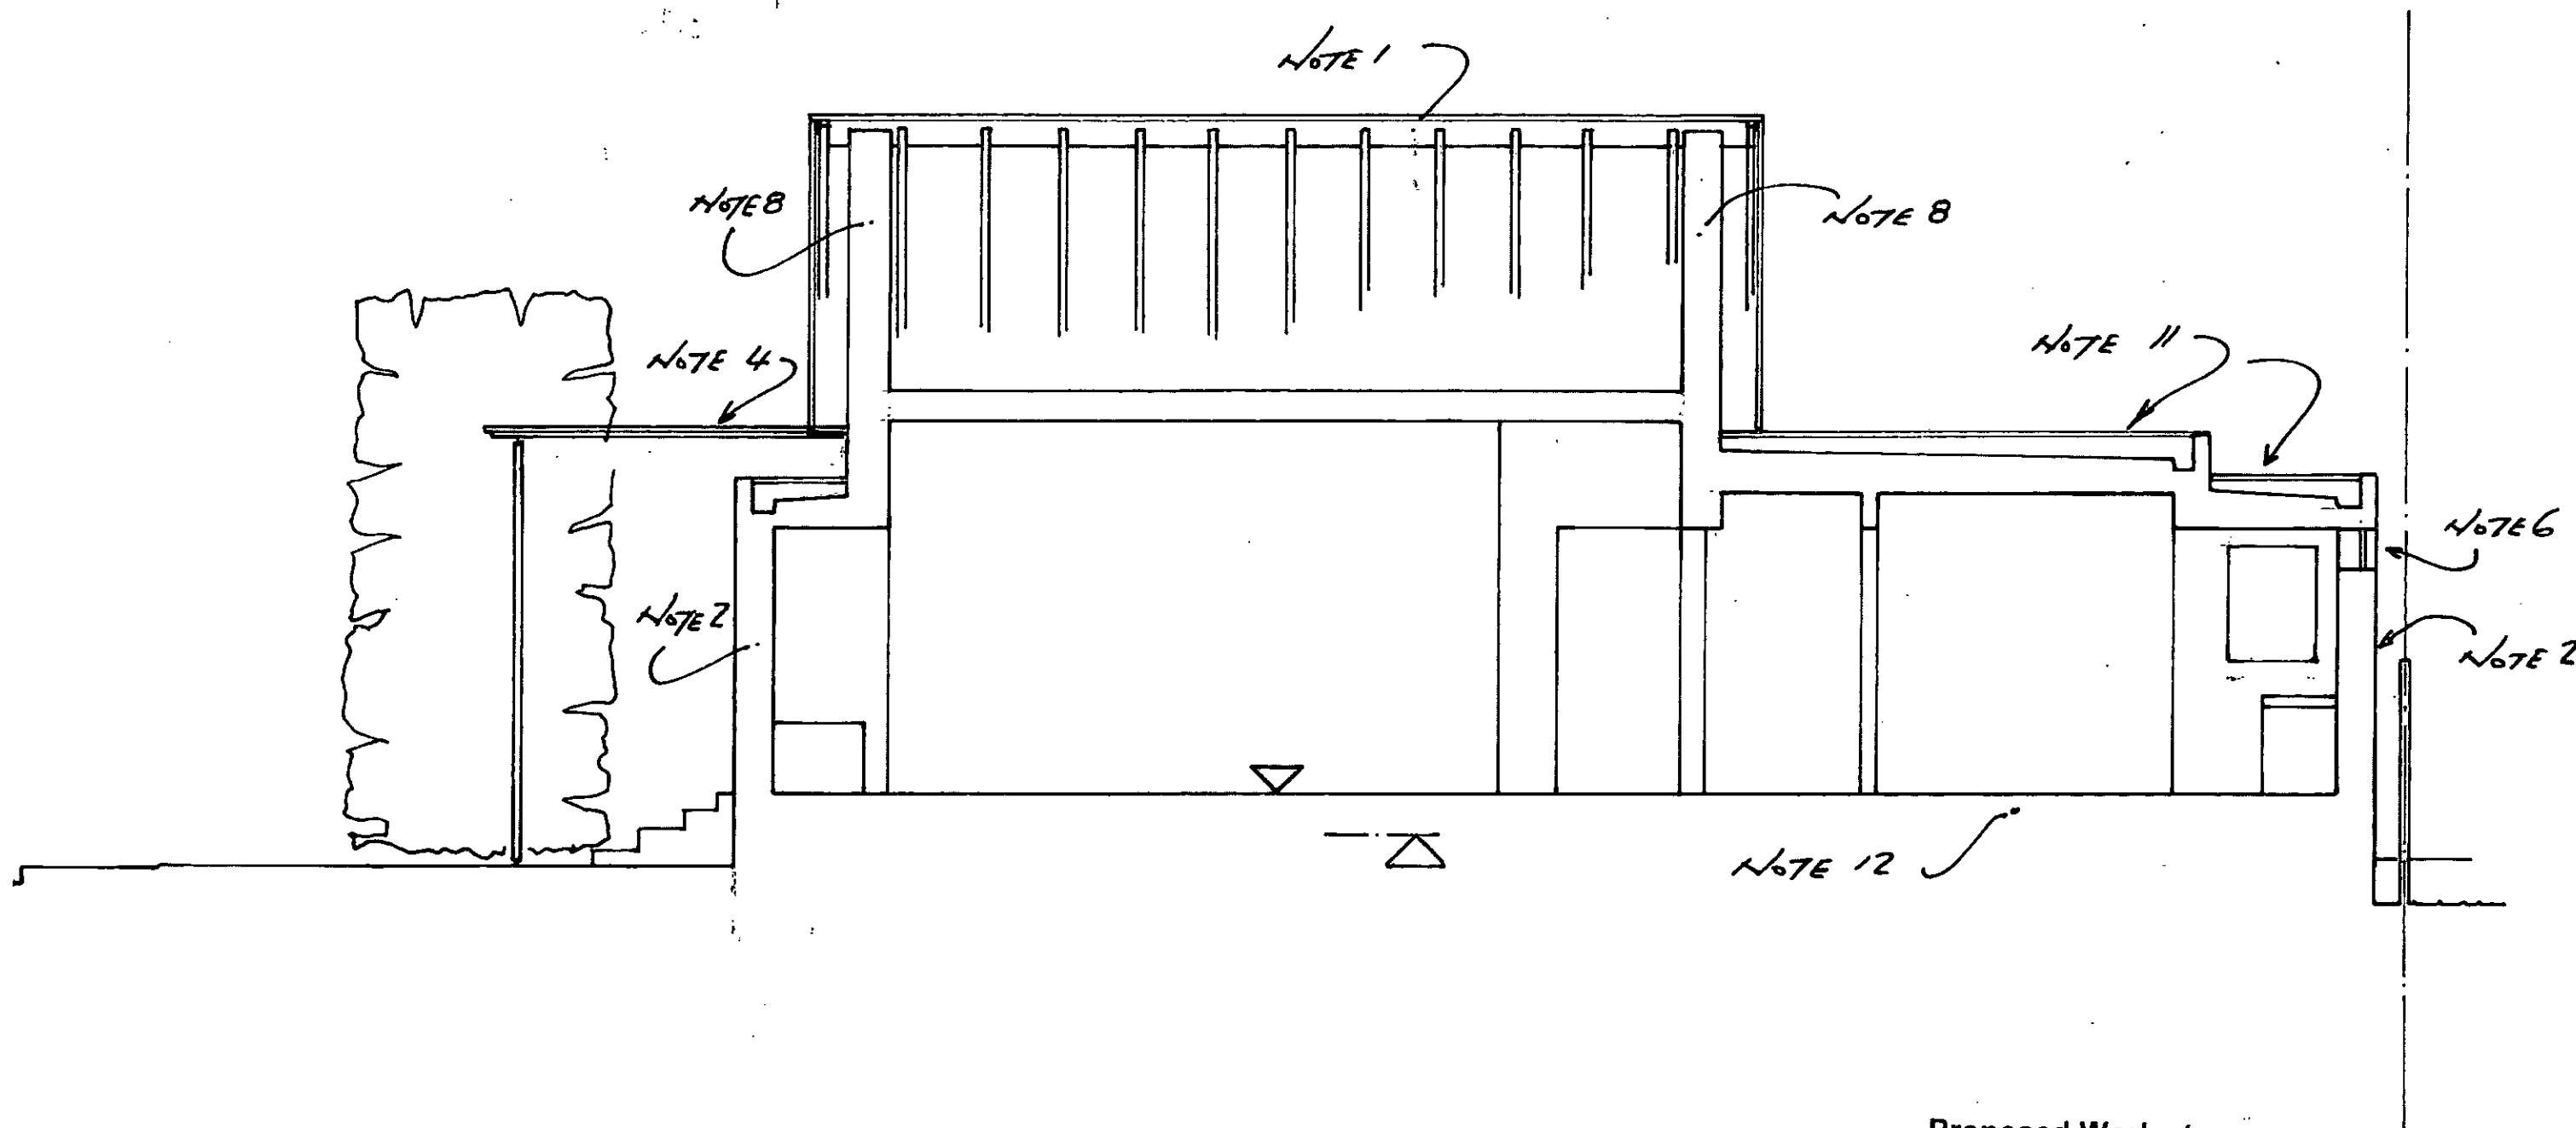

Proposed Works to  
 TAHRAH (formally No.1) Maxwell Road  
 Arundel, West Sussex BN18 9EU  
 Drg. No. AB 10

Section D-D (proposed) 1:50