


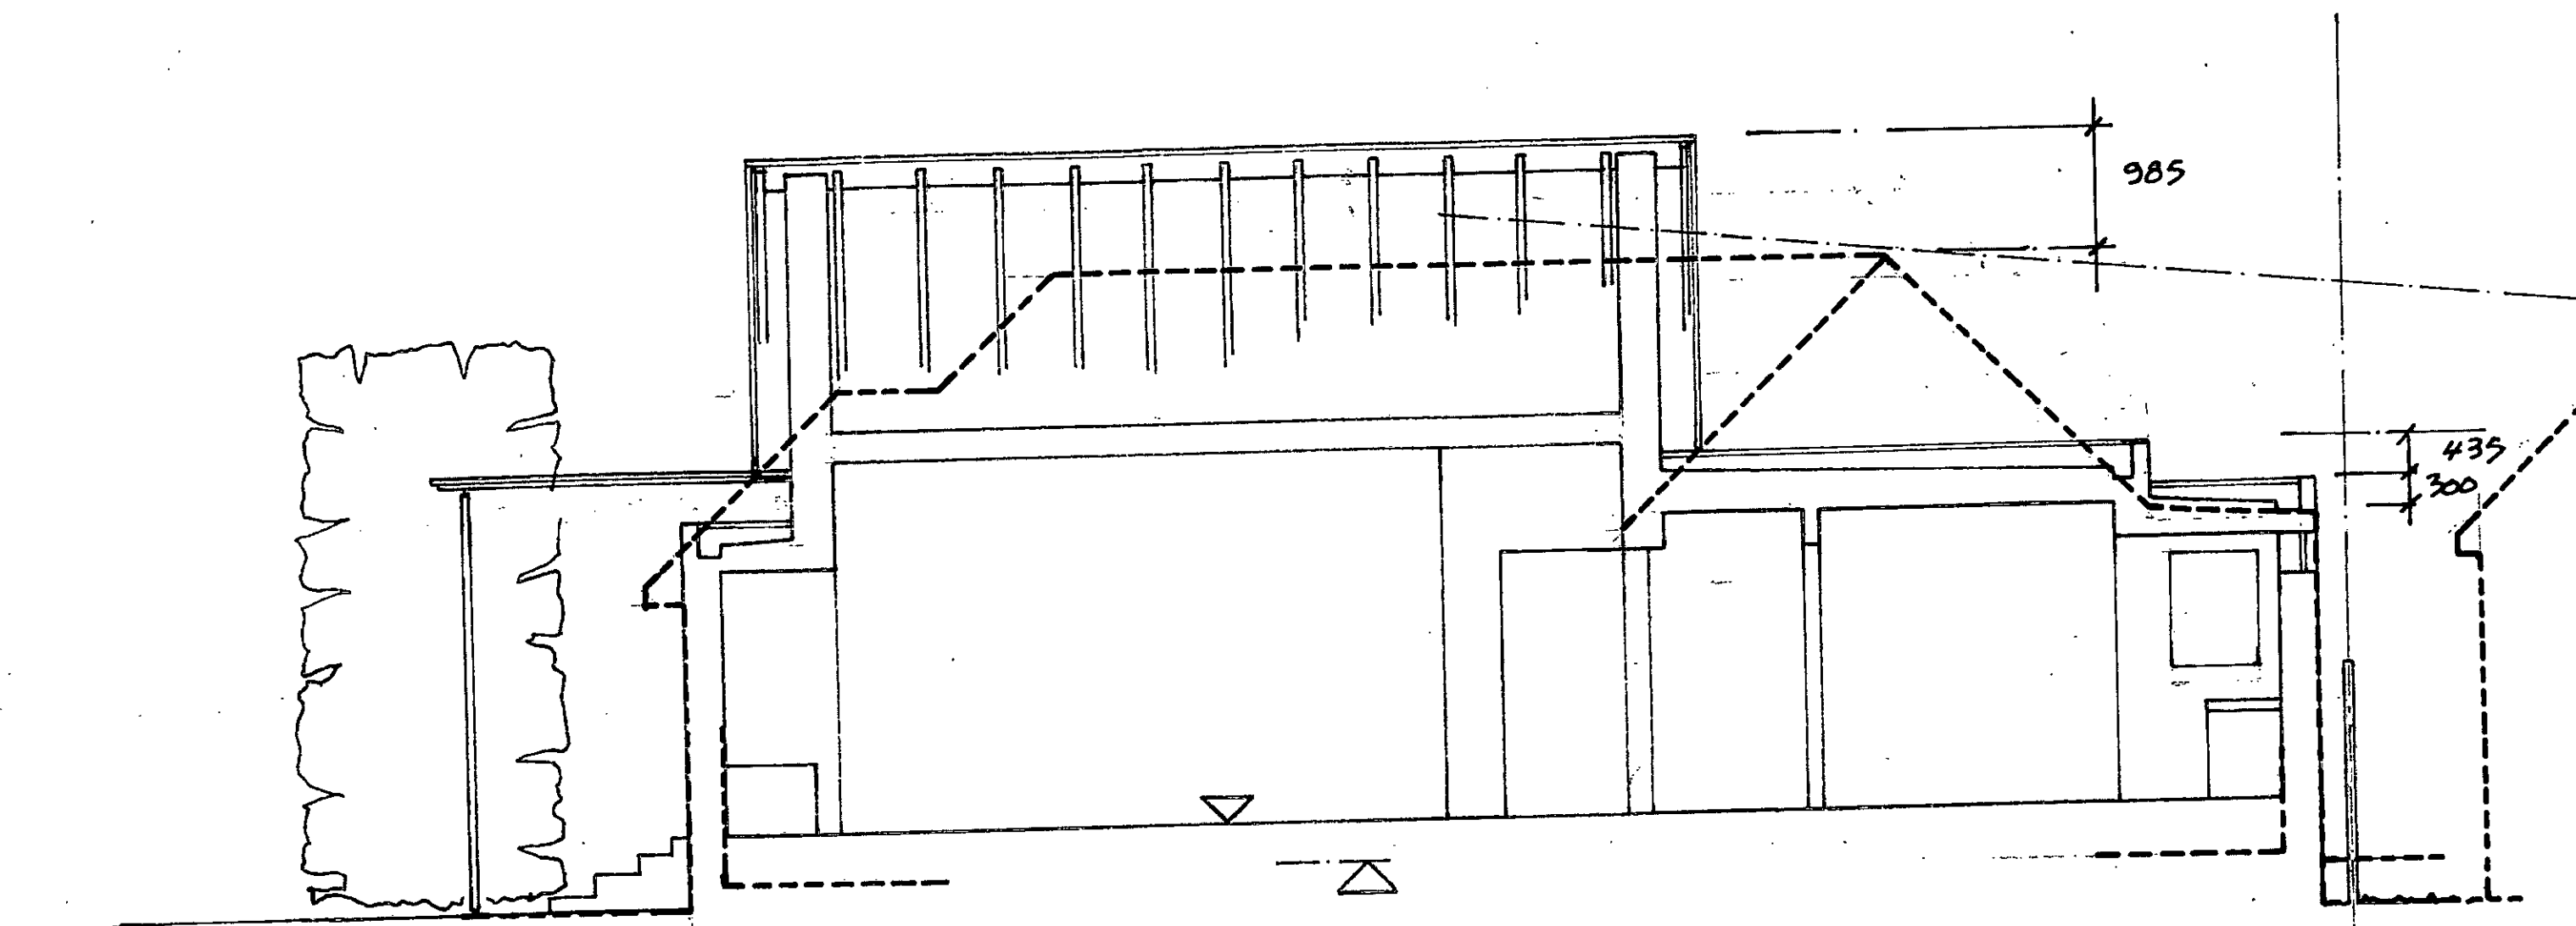

Proposed Works to
TAHRAH (formally No.1) Maxwell Road
Arundel, West Sussex BN18 9EU
Drg. No. AB 14

Section D-D (proposed) 1:50