


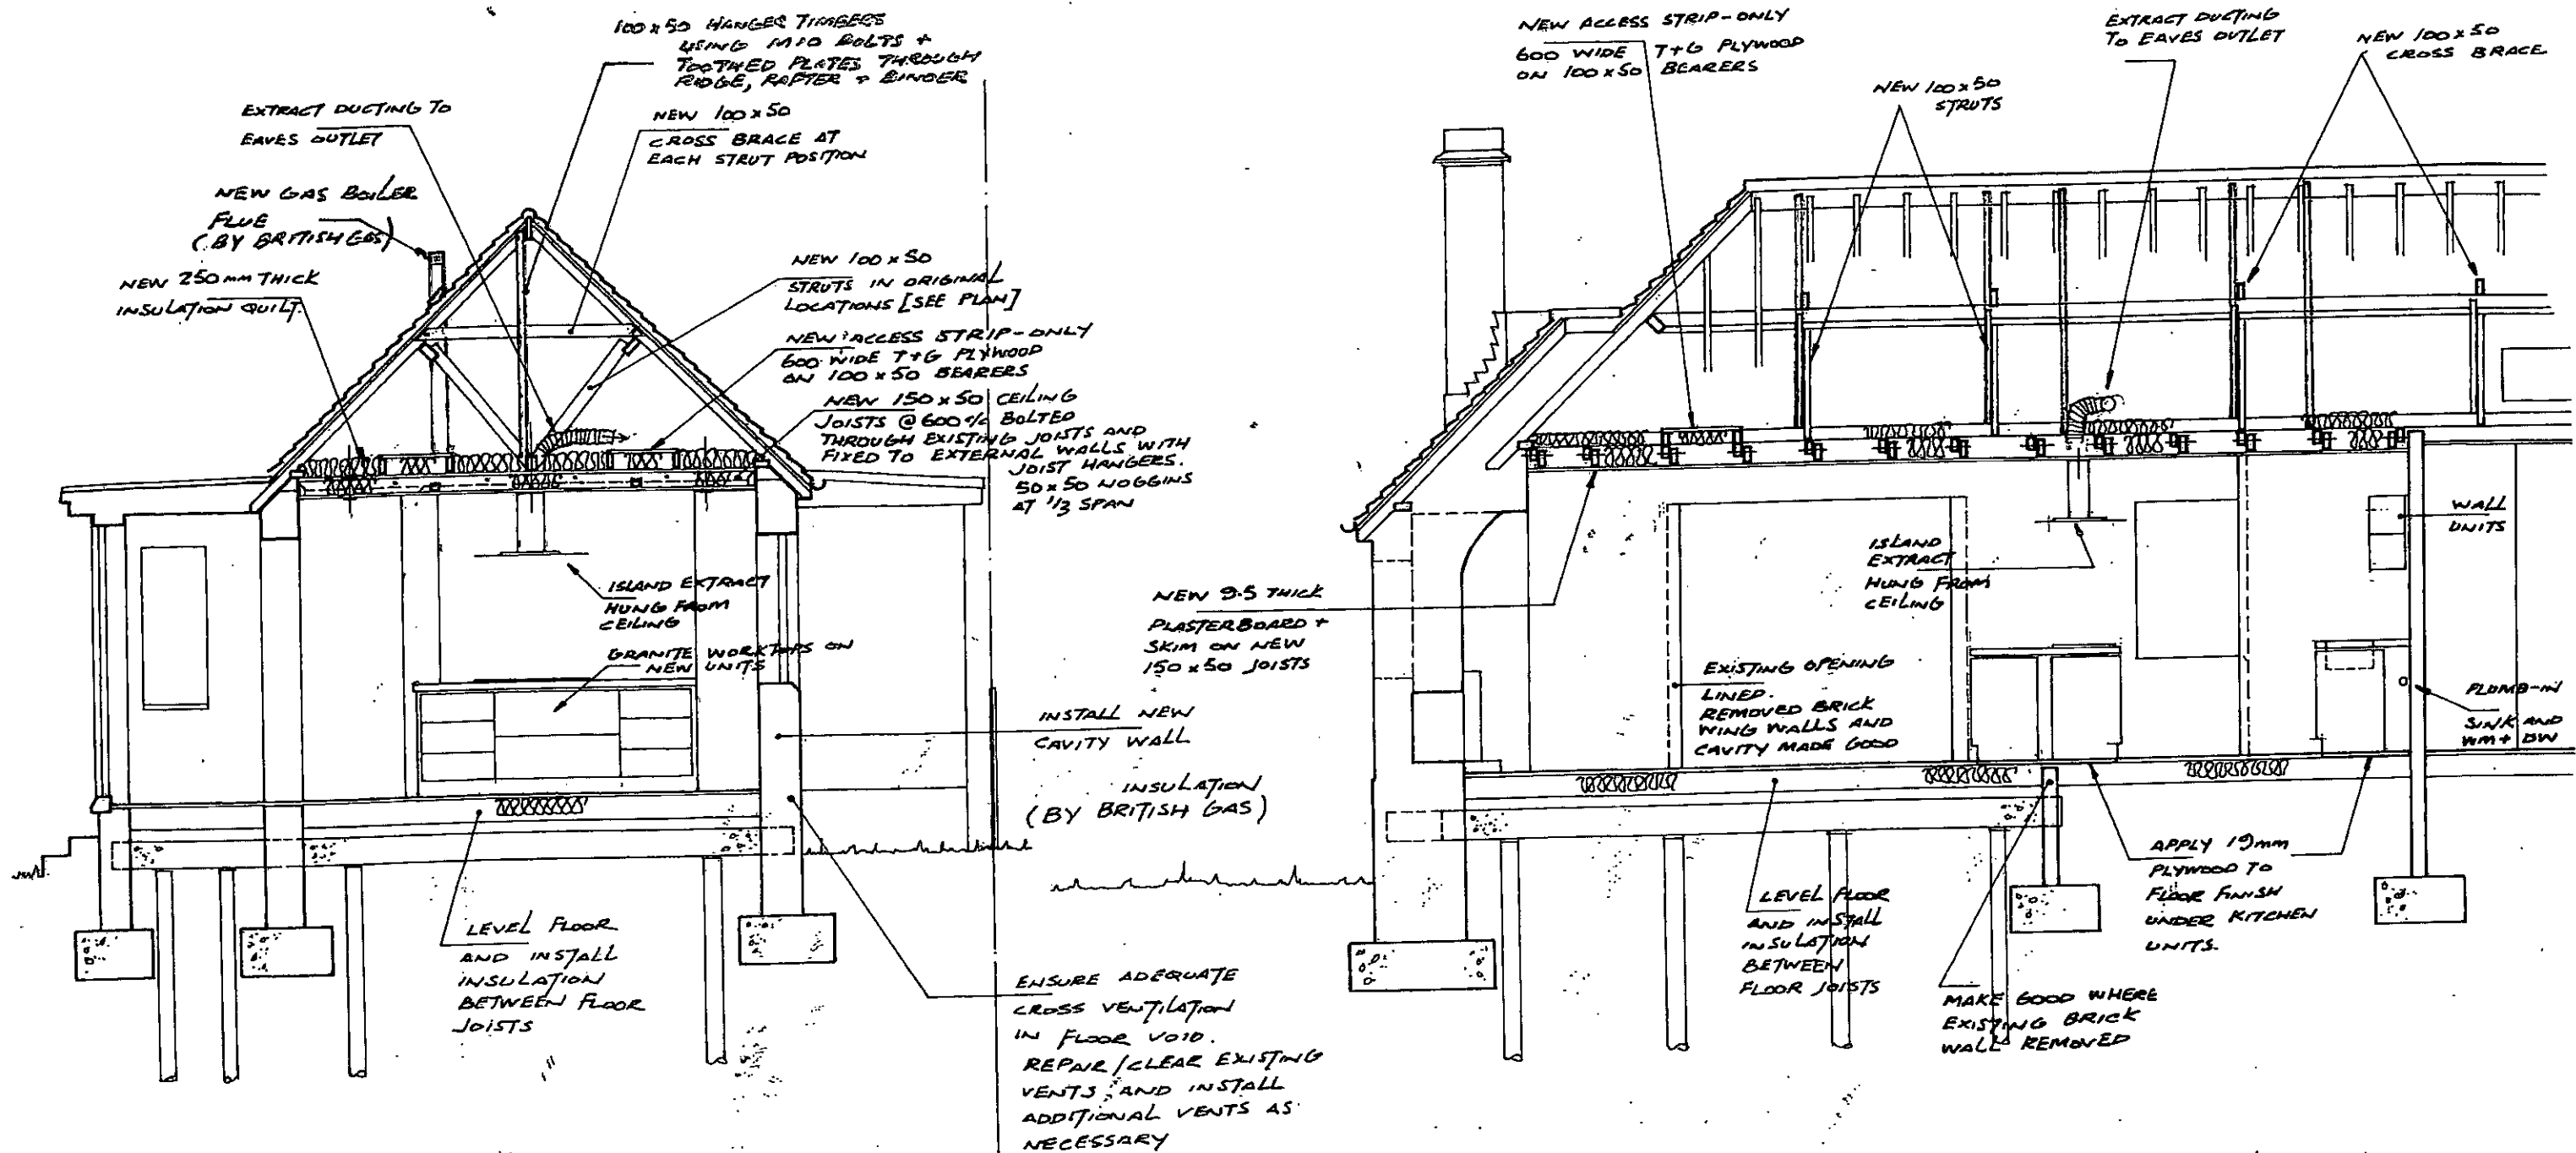

Section C-C (existing/current) 1:50

NOTES

- ALL TIMBER TO BE TREATED
- CEILING JOISTS TO BE GRADE C24 BOLTED USING M12 BOLTS

Section B-B (existing/current) 1:50

Existing Plans/Sections/Elevations
TAHRAH (formally No.1) Maxwell Road
Arundel, West Sussex BN18 9EU
Drg. No. EP 8

