


Section F-F (existing/current) 1:50

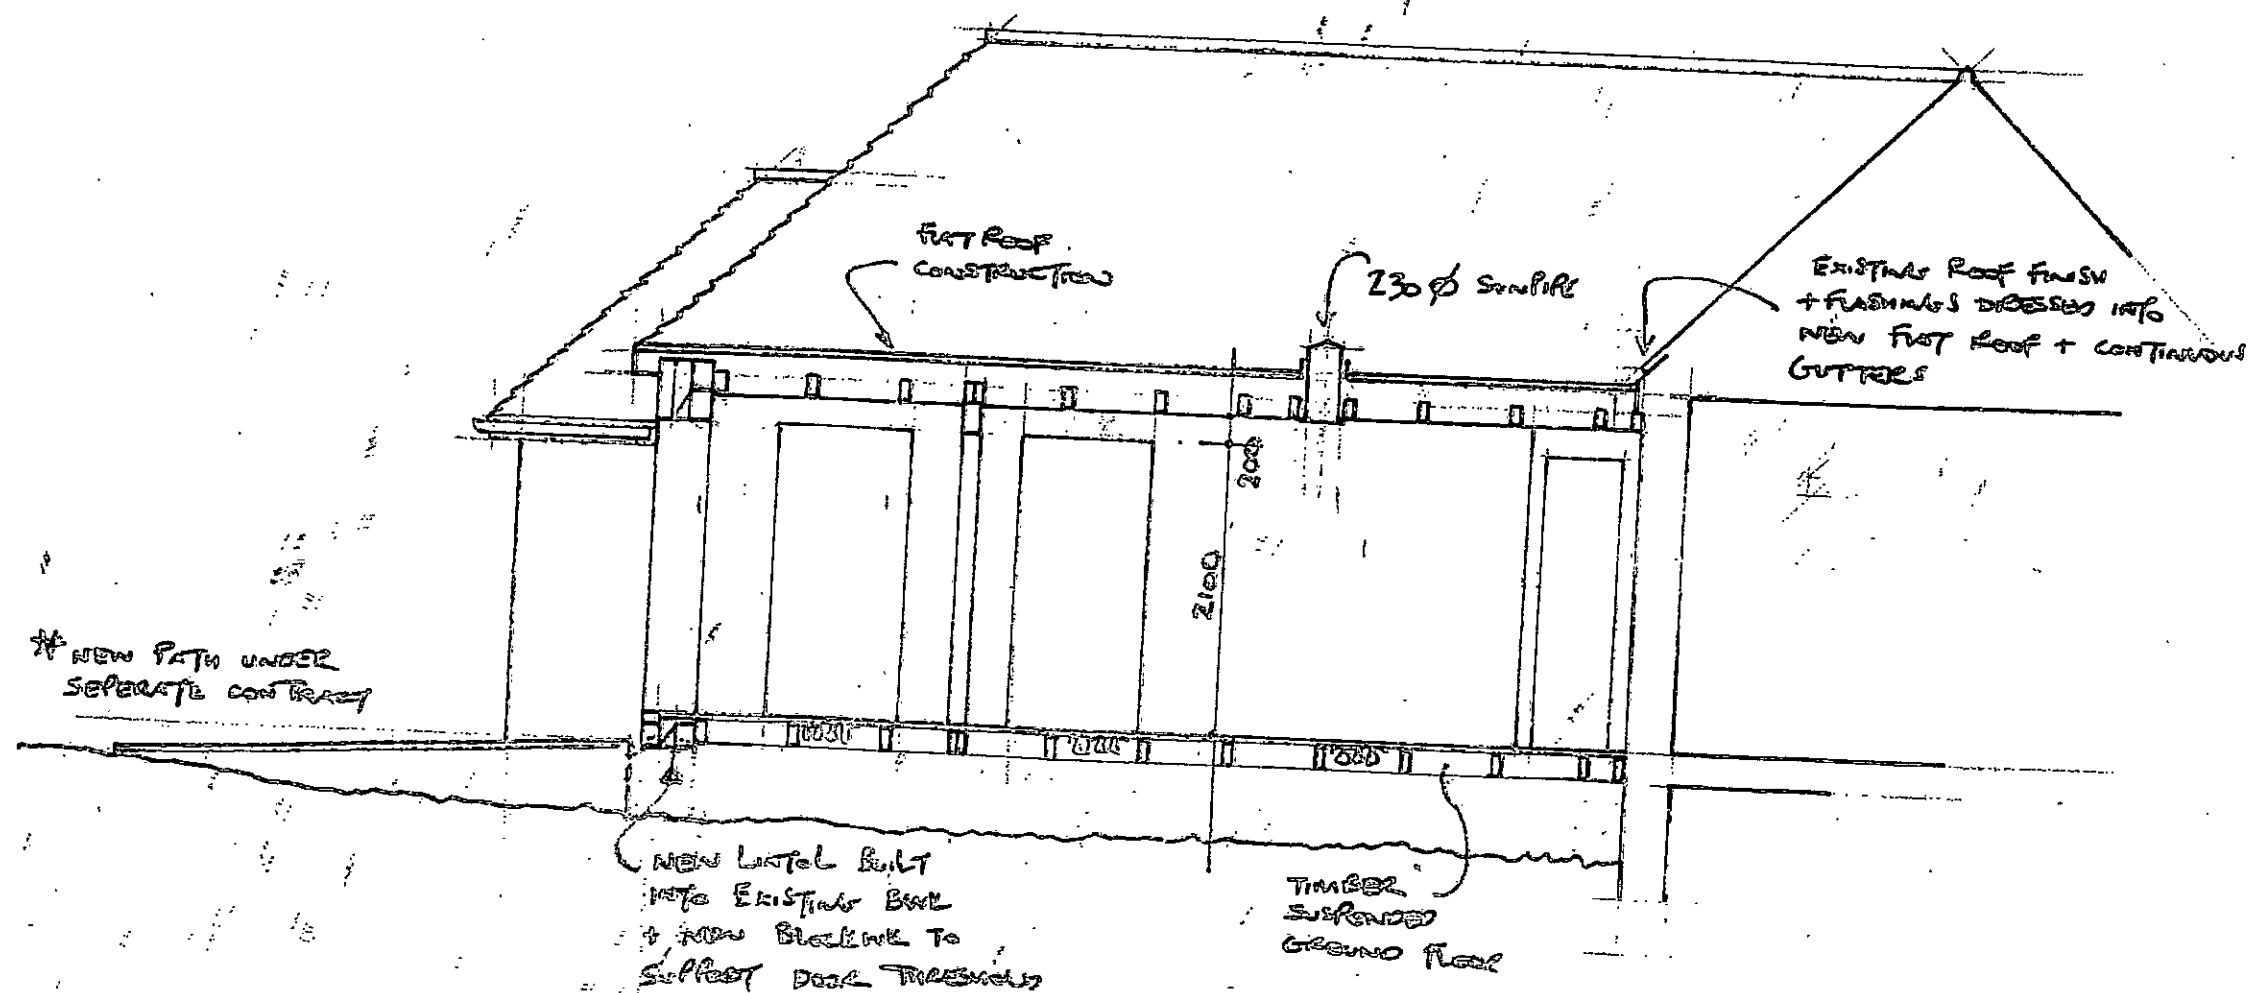

Existing Plans/Sections/Elevations
 TAHRAH (formally No.1) Maxwell Road
 Arundel, West Sussex BN18 9EU
 Drg. No. EP 11

