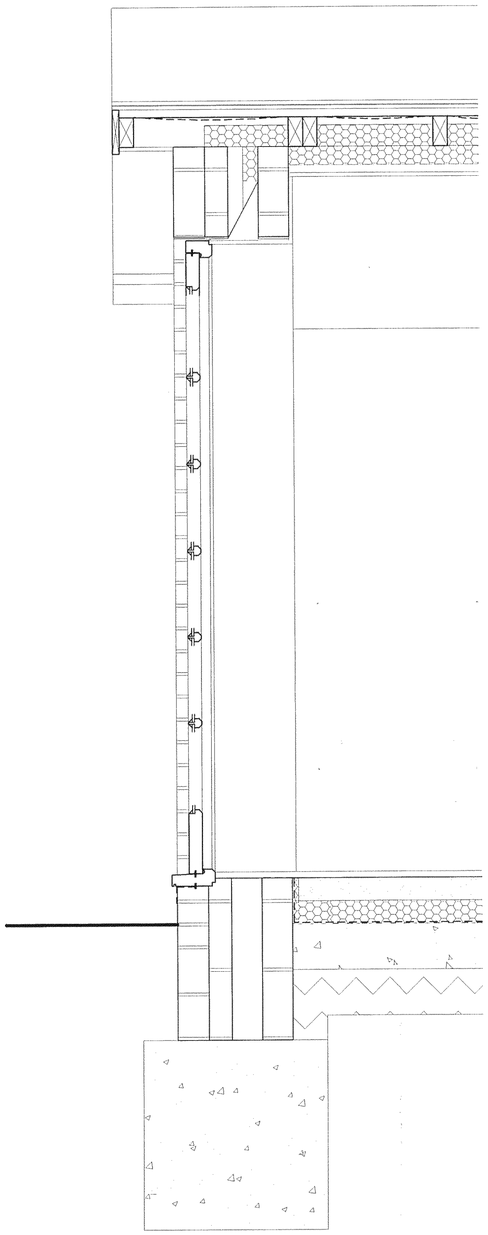

DOOR JOINERY DETAILS
SCALE 1:10

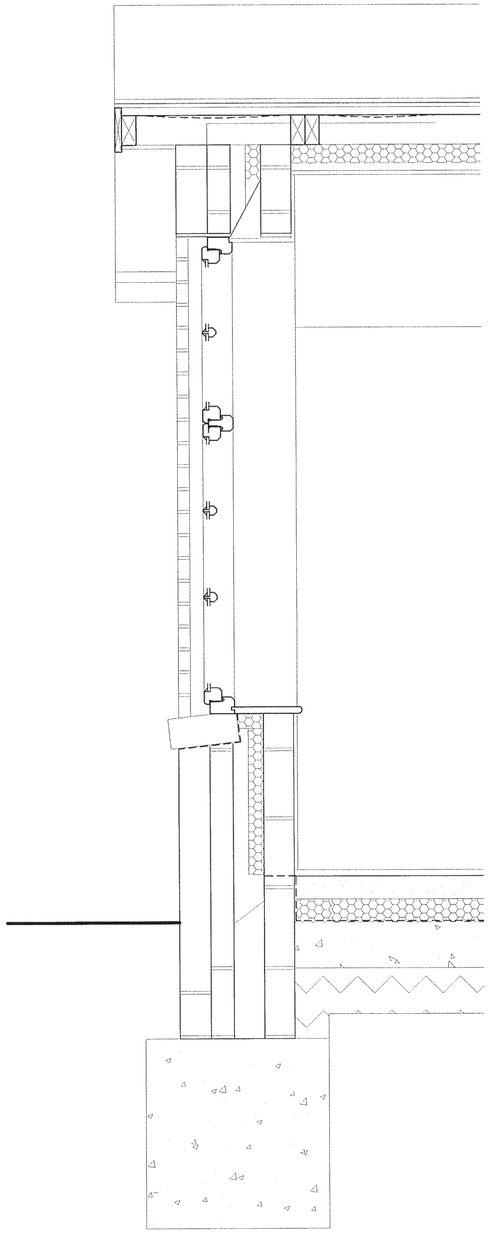

WINDOW JOINERY DETAILS
SCALE 1:10

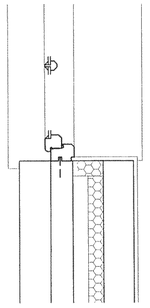

DOOR/WINDOW JAMB JOINERY DETAIL
SCALE 1:10

A	Planning conditions	28.03.14

Pope Stevens Architecture Ltd.
Crossways | 2 Beech Avenue
Chichester | West Sussex | PO19 3DR
Telephone: 01243 782 796
Email: pope.stevens@btinternet.com

RIBA Chartered Practice

Project
14 Orchard Place
Arundel

Drawing
Kitchen Internal Elevations

Date	Drawn by	Scale
Nov13	CDP	1:10

Drawing No.	Revision
BR-09	A

ARUN DISTRICT COUNCIL AB/38/14/DOC