


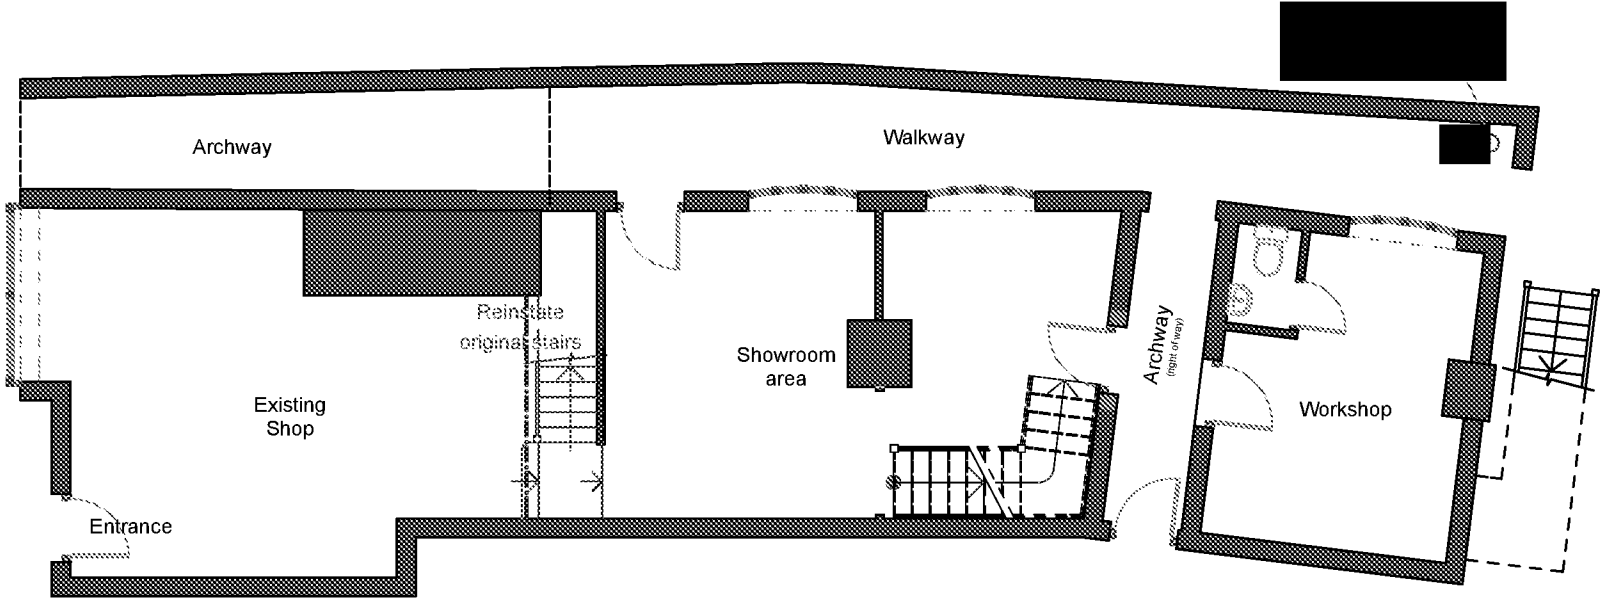


 


Ground Floor - Proposed

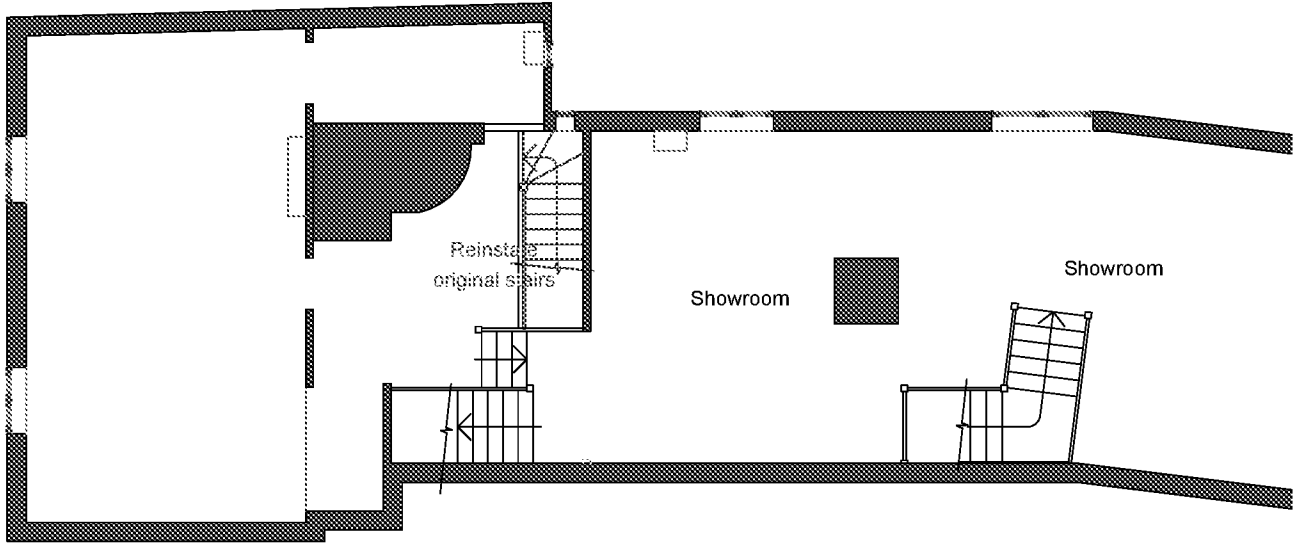

First Floor - Proposed

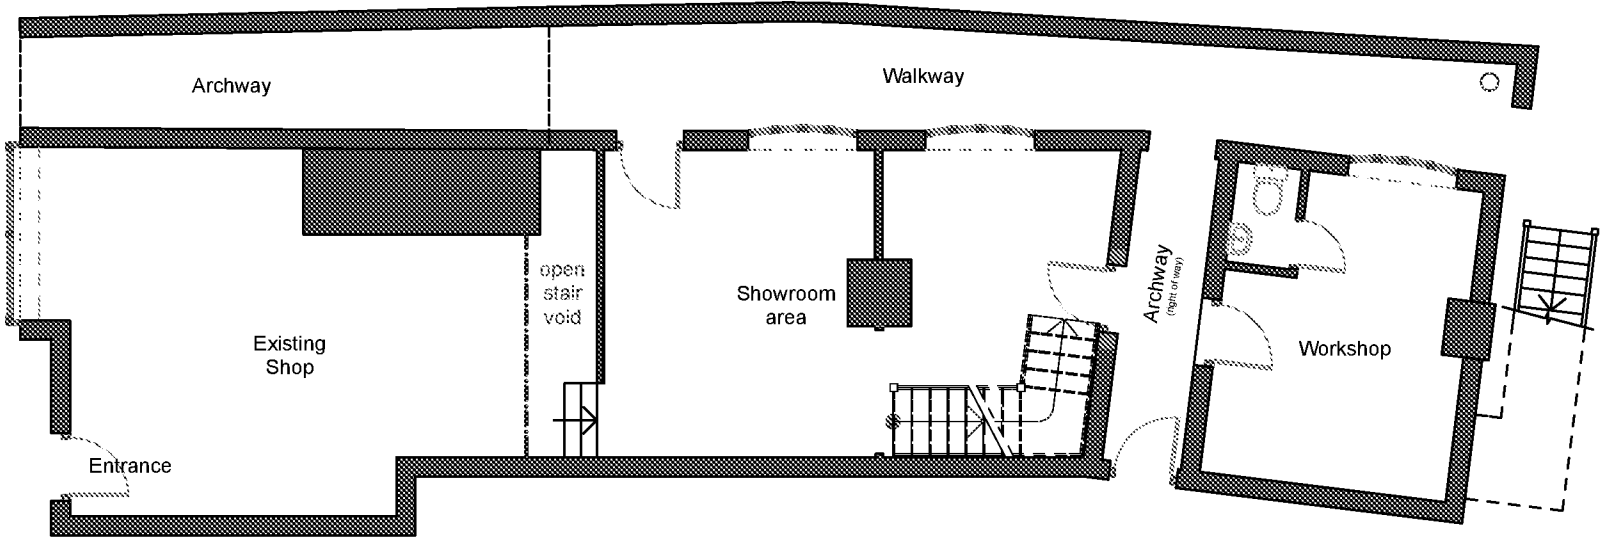

Ground Floor - Existing

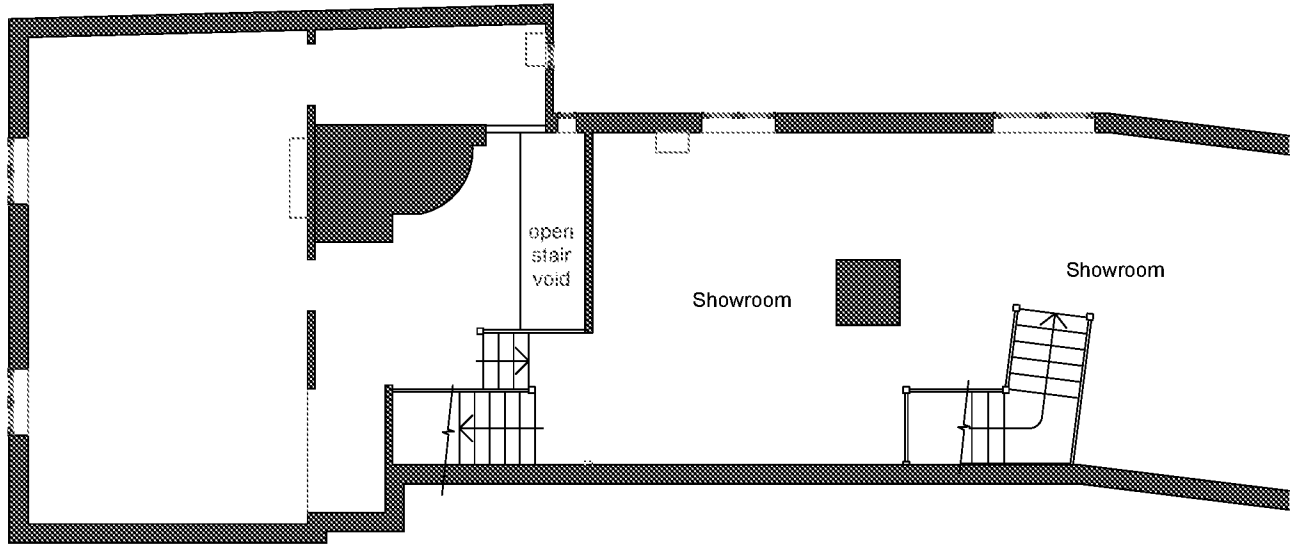

First Floor - Existing

AF ANDREW FULLER ASSOCIATES Chartered Surveyors Norton Studio, School Lane Arundel, West Sussex BN18 9DR tel. 01903 885444 email info@afuller.co.uk www.andrewfuller.co.uk		
Job Title	12 High Street, Arundel	
Client	Jason Fellner	
Drawing Name	Plans - Existing and Proposed	
Drawing Status	Planning	
Drawn by	AF	Date 3/15
Checked by		Date
Drawing Scale	1:100 @ A2	
Drawing No	Status	Revision
13509/ 04		