



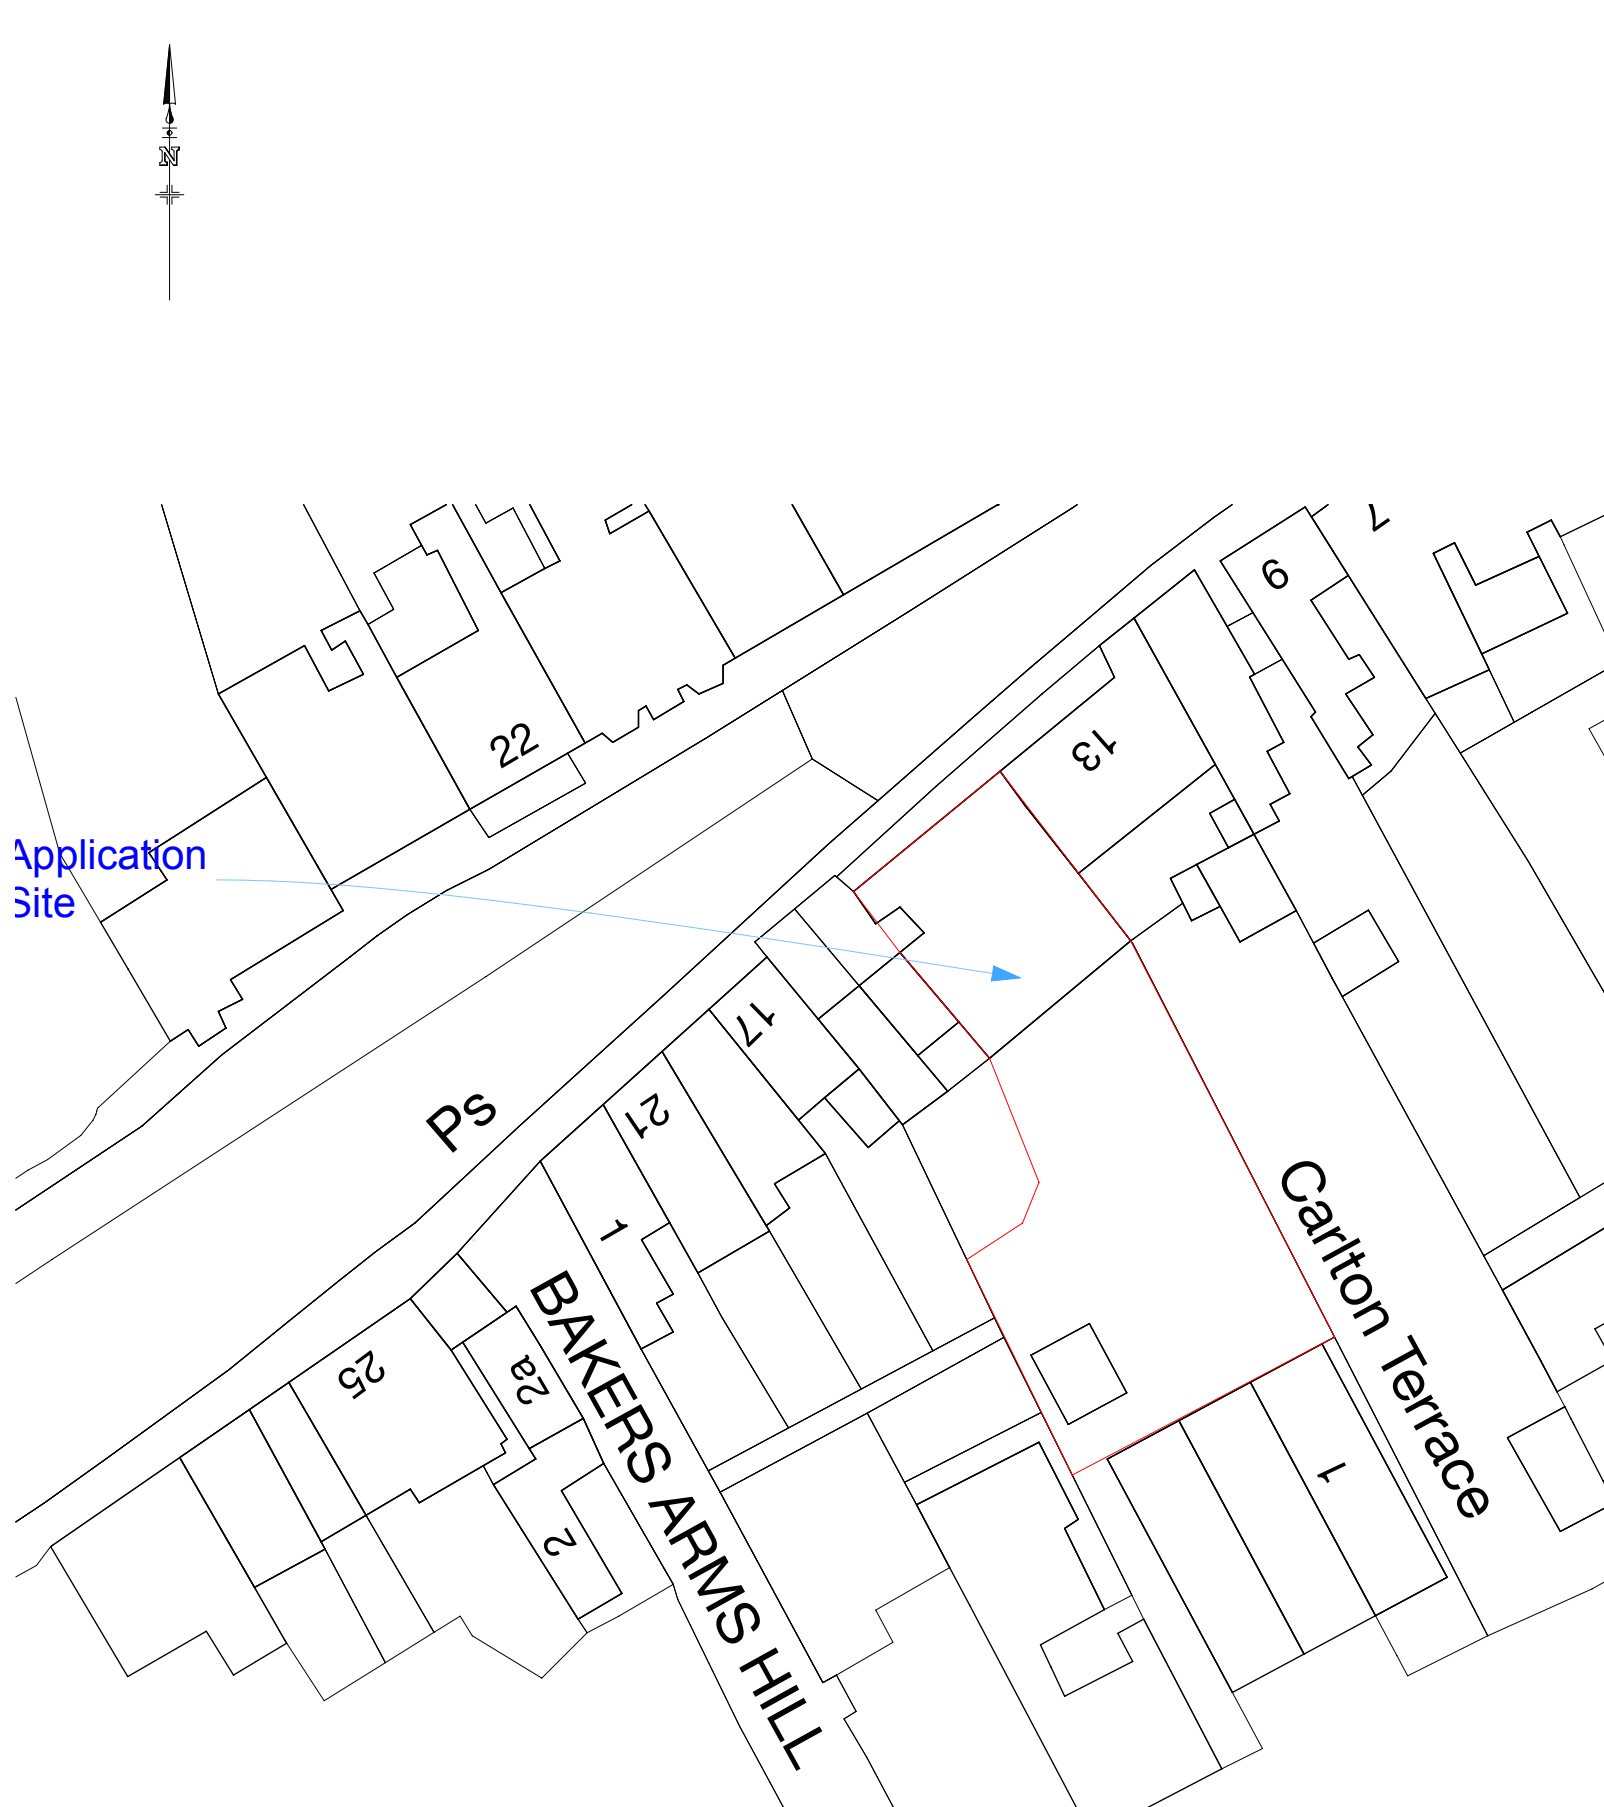

BLOCK PLAN 1:500

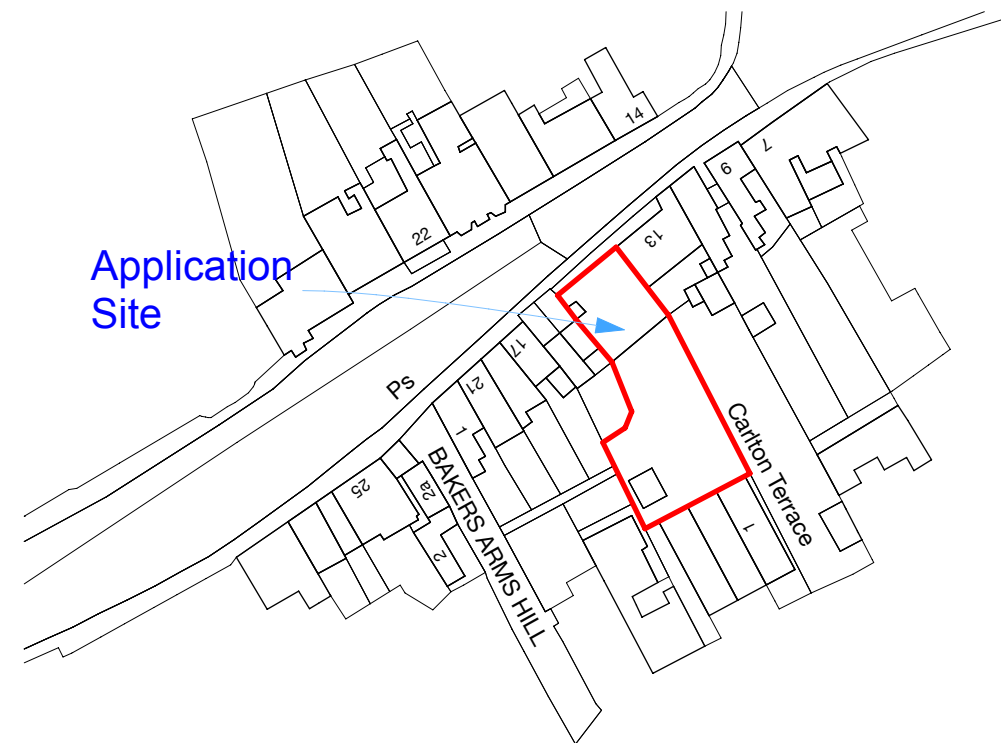

LOCATION PLAN 1:1250



Chartered Surveyors

Norton Studio, School Lane
Arundel, West Sussex
BN18 9DR

tel: 01903 885444



email: info@a-fuller.co.uk
www.andrewfuller.co.uk

Job Title	Poole Place Climping	
Client	Mr & Mrs P Cluff	
Drawing Name		
Drawing Status		
Drawn by		Date
Checked by		Date
Drawing Scale		
Drawing No	Status	Revision
14637/		

This drawing is the property of Andrew Fuller Associates and is not to be copied reproduced, retained or disclosed to any unauthorised person either wholly or in part without prior consent. Do not scale from this drawing except for Planning purposes. Use all figured dimensions only. All figured dimensions to be checked on site prior to construction. All discrepancies, errors and omissions to be reported to Andrew Fuller Associates prior to construction. Layout and dimensions of existing building to be checked on site.