



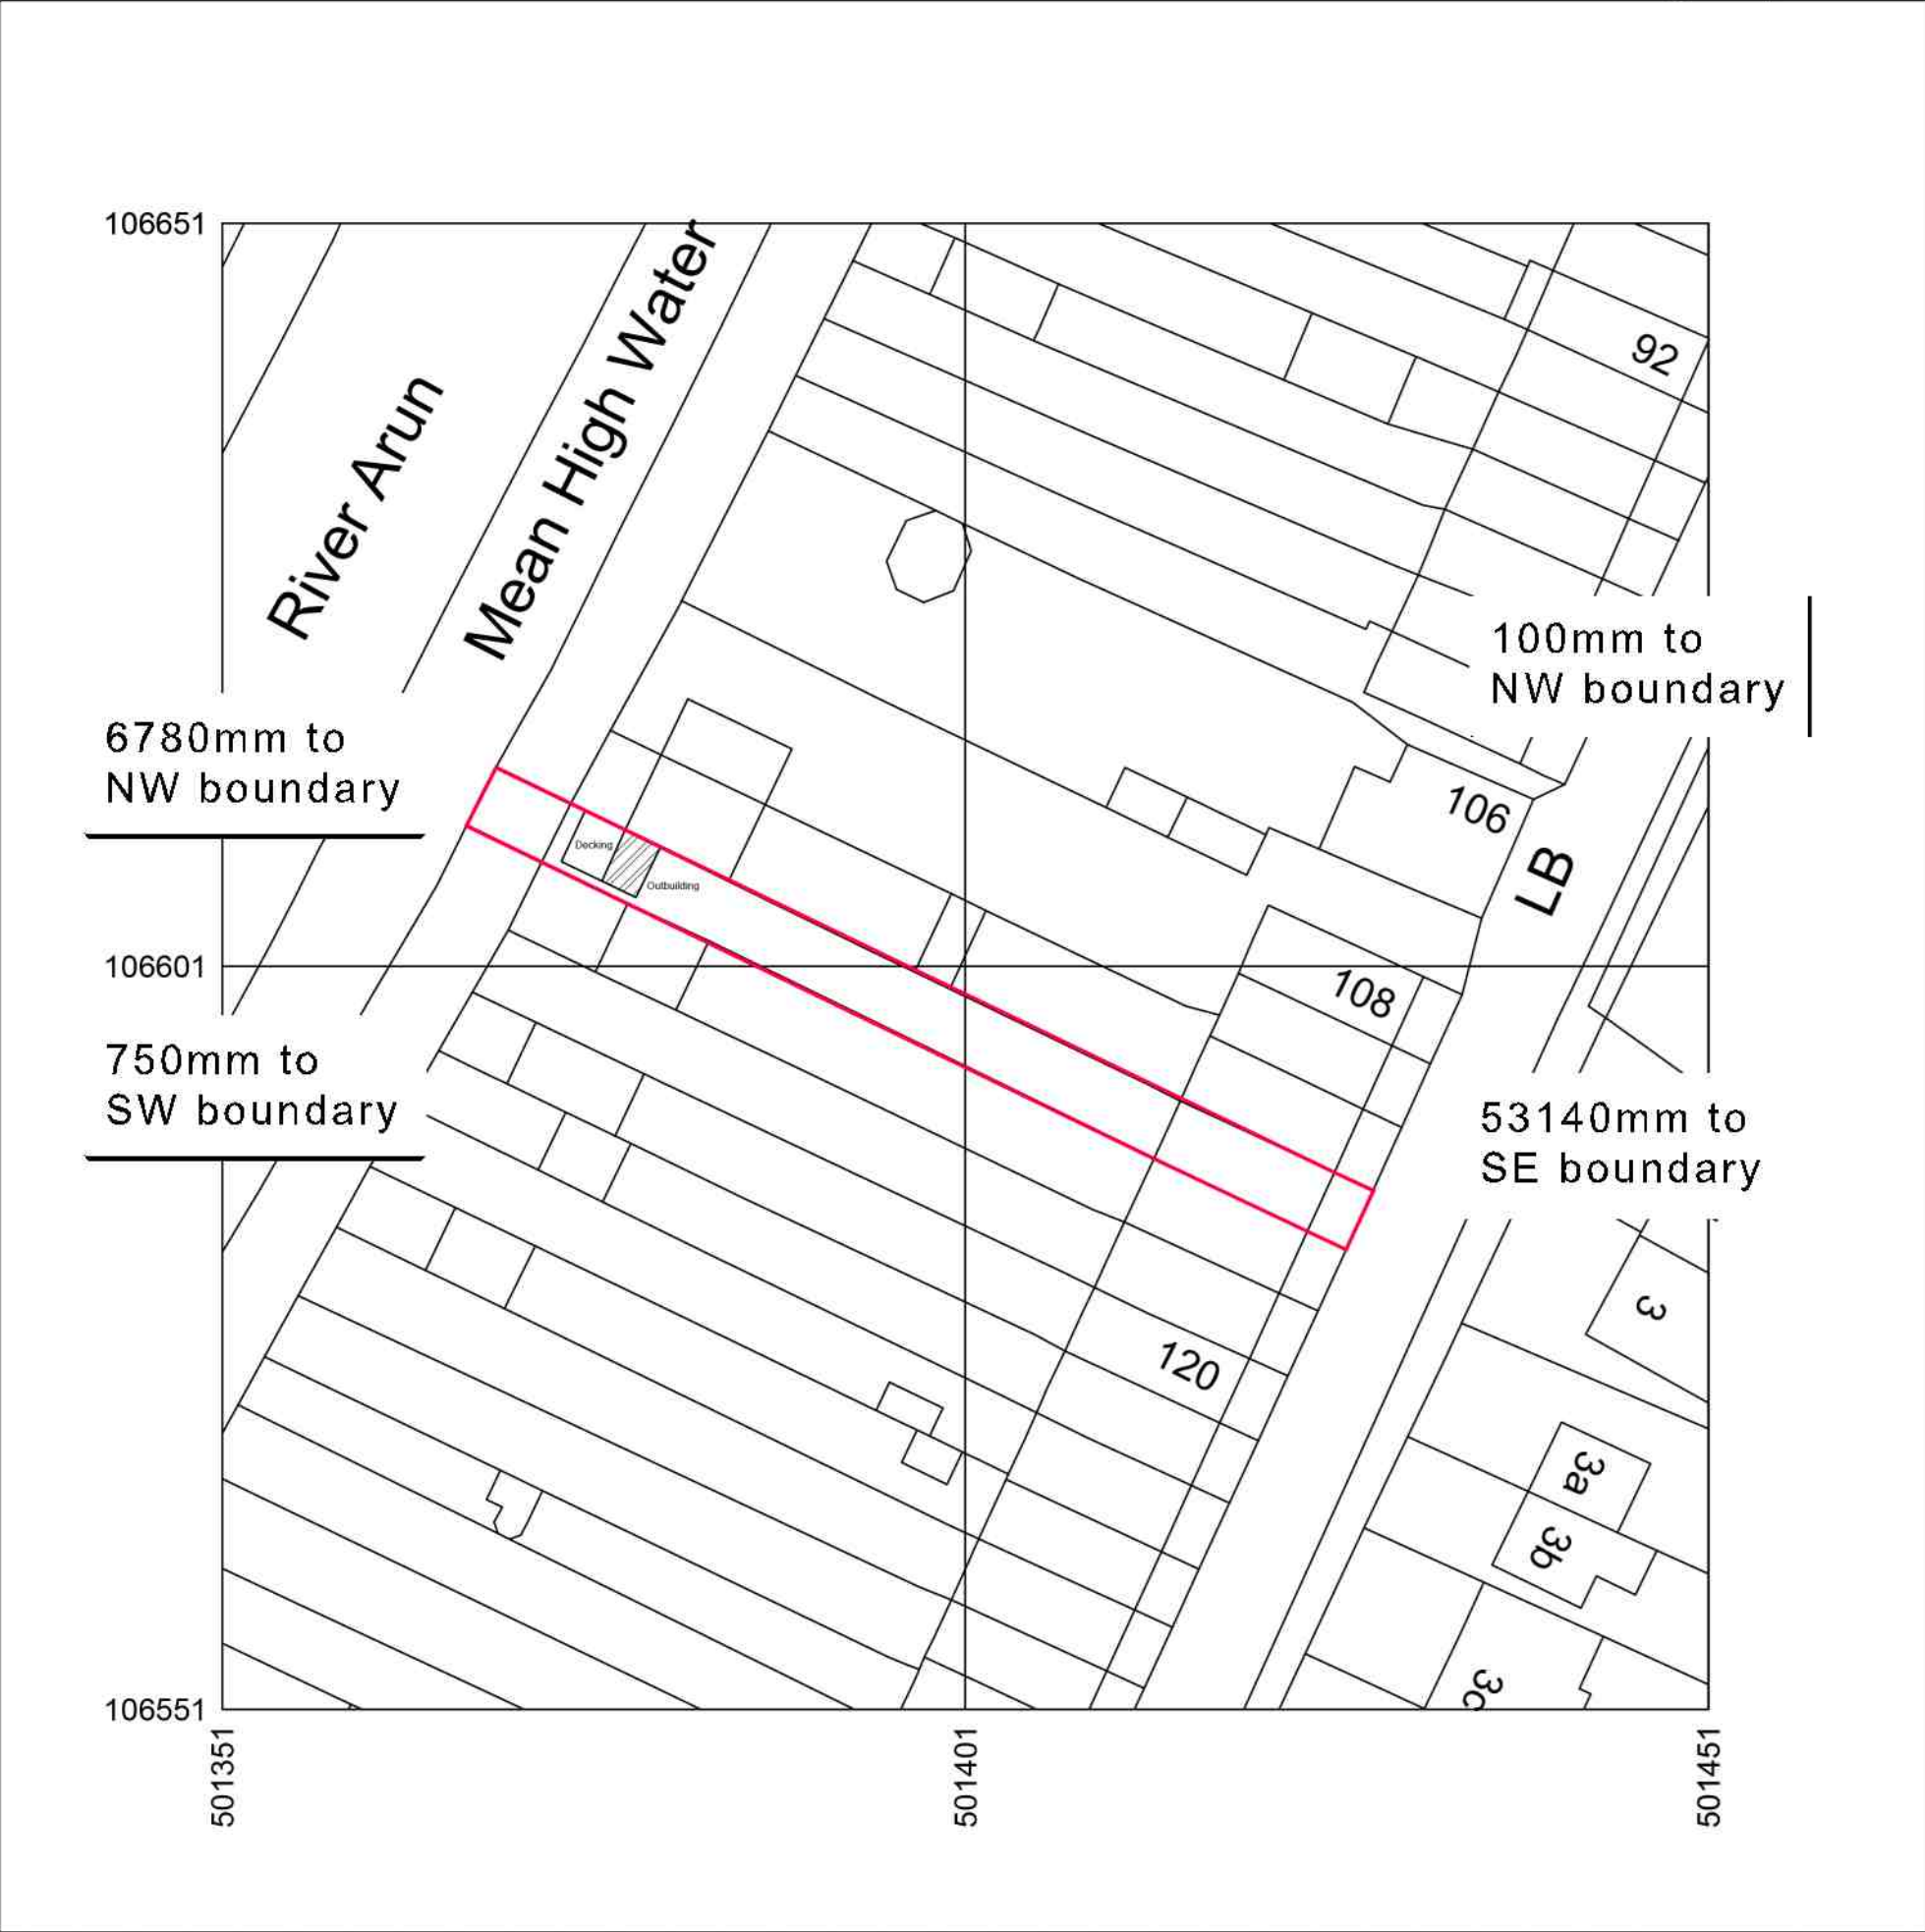

01856 898 022
www.UKPlanningMaps.com




Produced on 04 April 2022 from the Ordnance Survey National Geographic Database and incorporating surveyed revision available at this date.
This map shows the area bounded by 501351 106551,501451 106551,501451 106651,501351 106651,501351 106551
Reproduction in whole or part is prohibited without the prior permission of Ordnance Survey.
Crown copyright 2022. Supplied by copla ltd trading as UKPlanningMaps.com a licensed Ordnance Survey partner (100054135).
Data licence expires 04 April 2023. Unique plan reference: v1c/778332/1052553

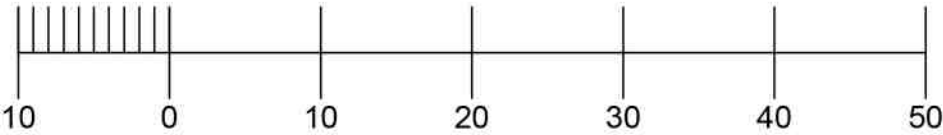


Block Plan 1:500 @ A1



01856 898 022
www.UKPlanningMaps.com

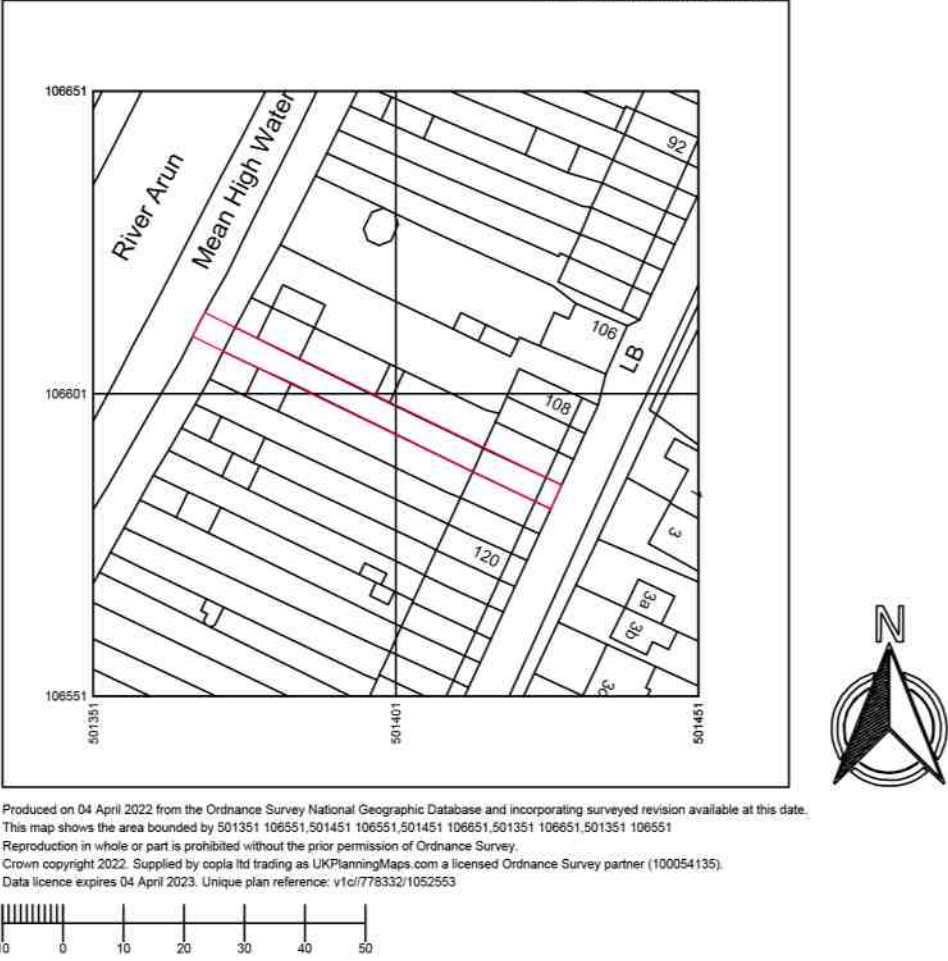

Location Plan 1:1250 @ A1

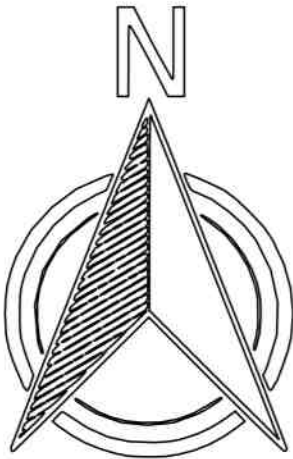

REV	DATE	DESCRIPTION

Drawing Status

PLANNING



Miniature Manors
Hathaways, Winterpit Lane,
Mannings Heath, Horsham,
West Sussex, RH13 6LZ
Telephone: 01403 273550 | 07769973937

Project
**114 Fitzalan Rd, Arundel BN18 9JY
CRANLEIGH, GU6 8JX**

Title
Block and Location Plans

Drawn By	Checked	Date
LC	LC	23.03.22
Project No.	Scale	
XXX	See Details	
Drawing No.	Revision	
003	A	