




0 5 10 15 20
Metres

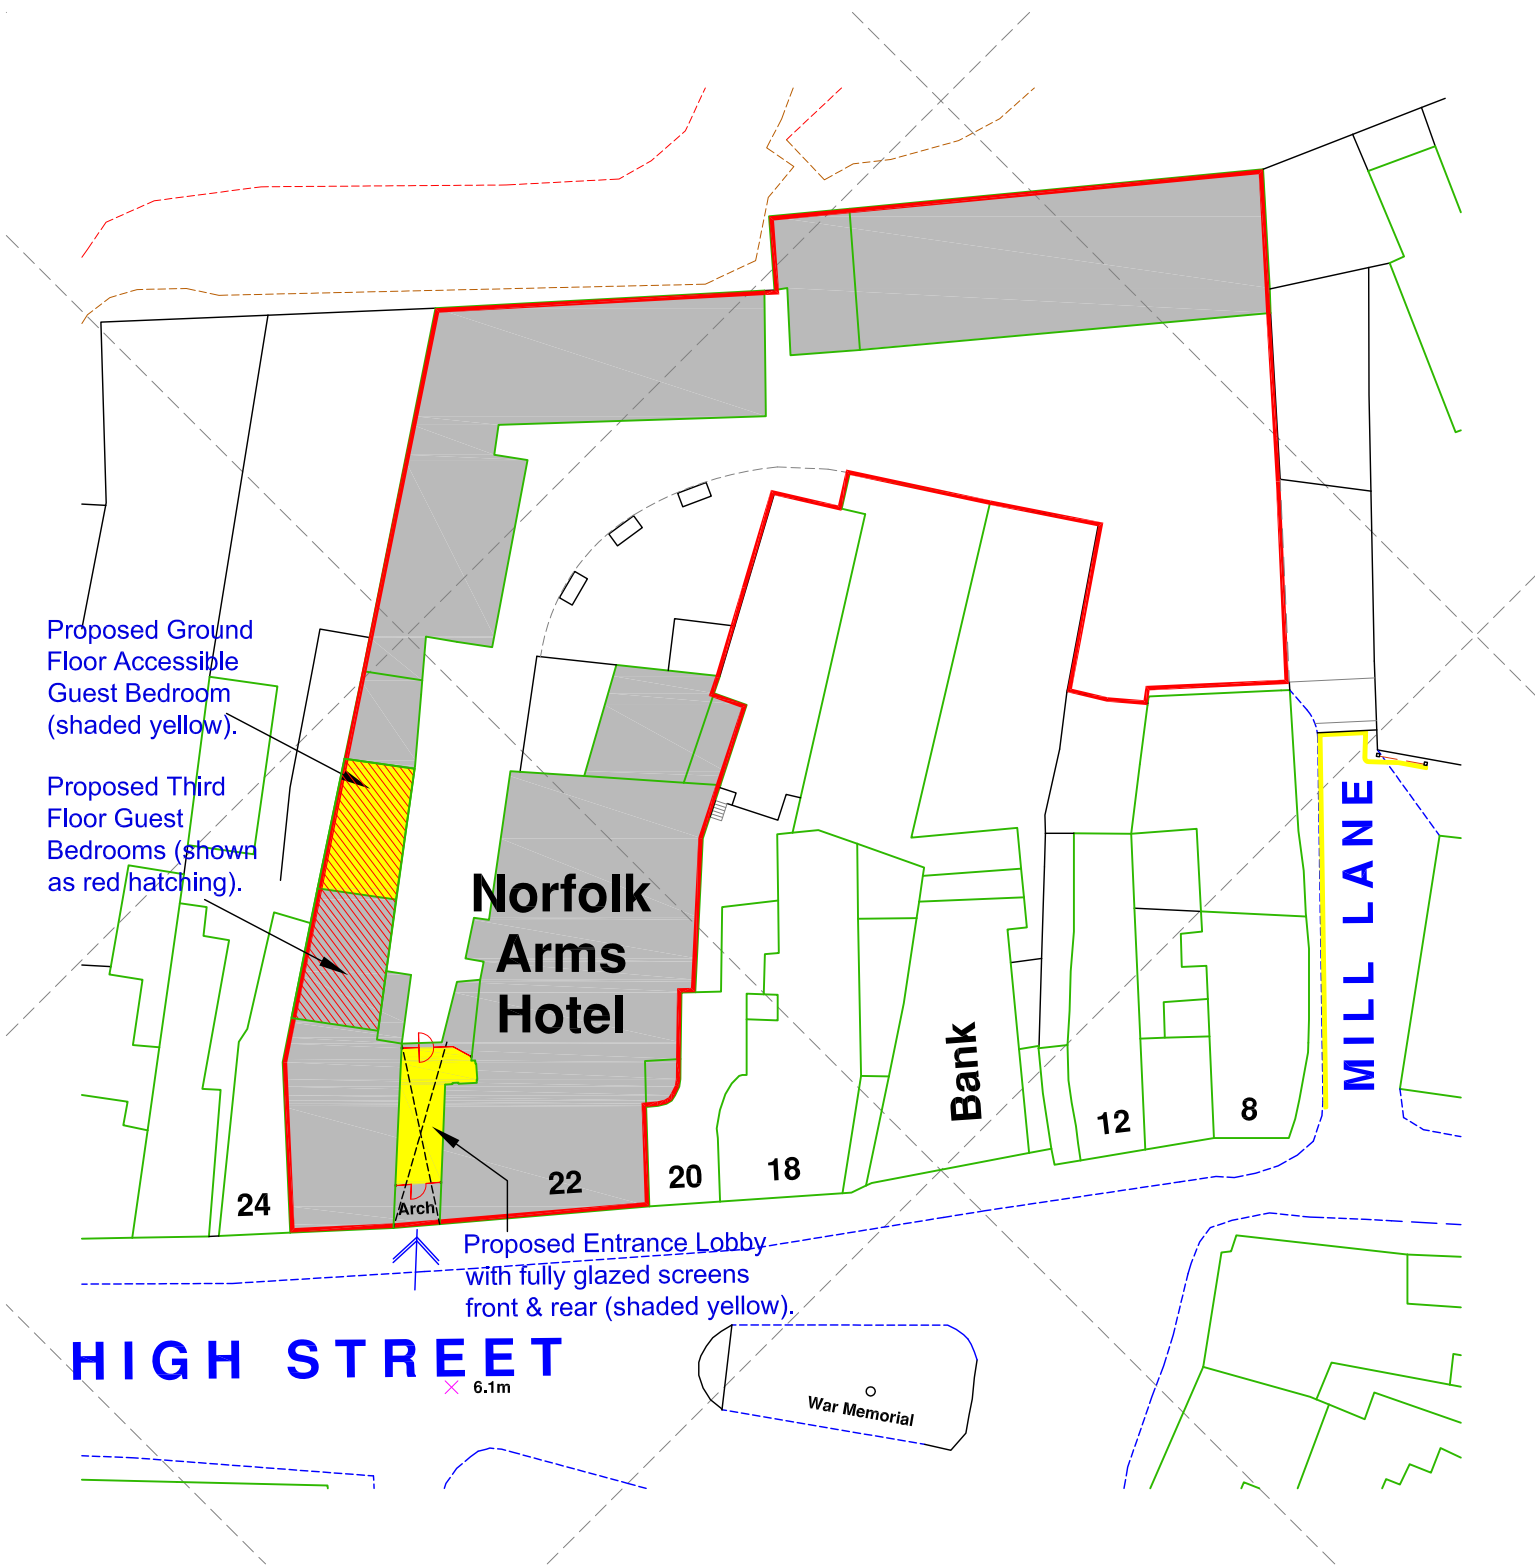

BLOCK PLAN 1:500 @ A4

REVISION/DATE:

Proposed Entrance Lobby
& Conversion of
5no. Staff Bedrooms,
at The Norfolk Arms Hotel
Arundel, West Sussex,

JOB TITLE:

a.e. chubb ltd.

architectural services

106 Laverstock Road, Salisbury, Wiltshire. SP1.2SA
tel: 01722 323942
e-mail: tony.chubb@btinternet.com
company no. 4434685