


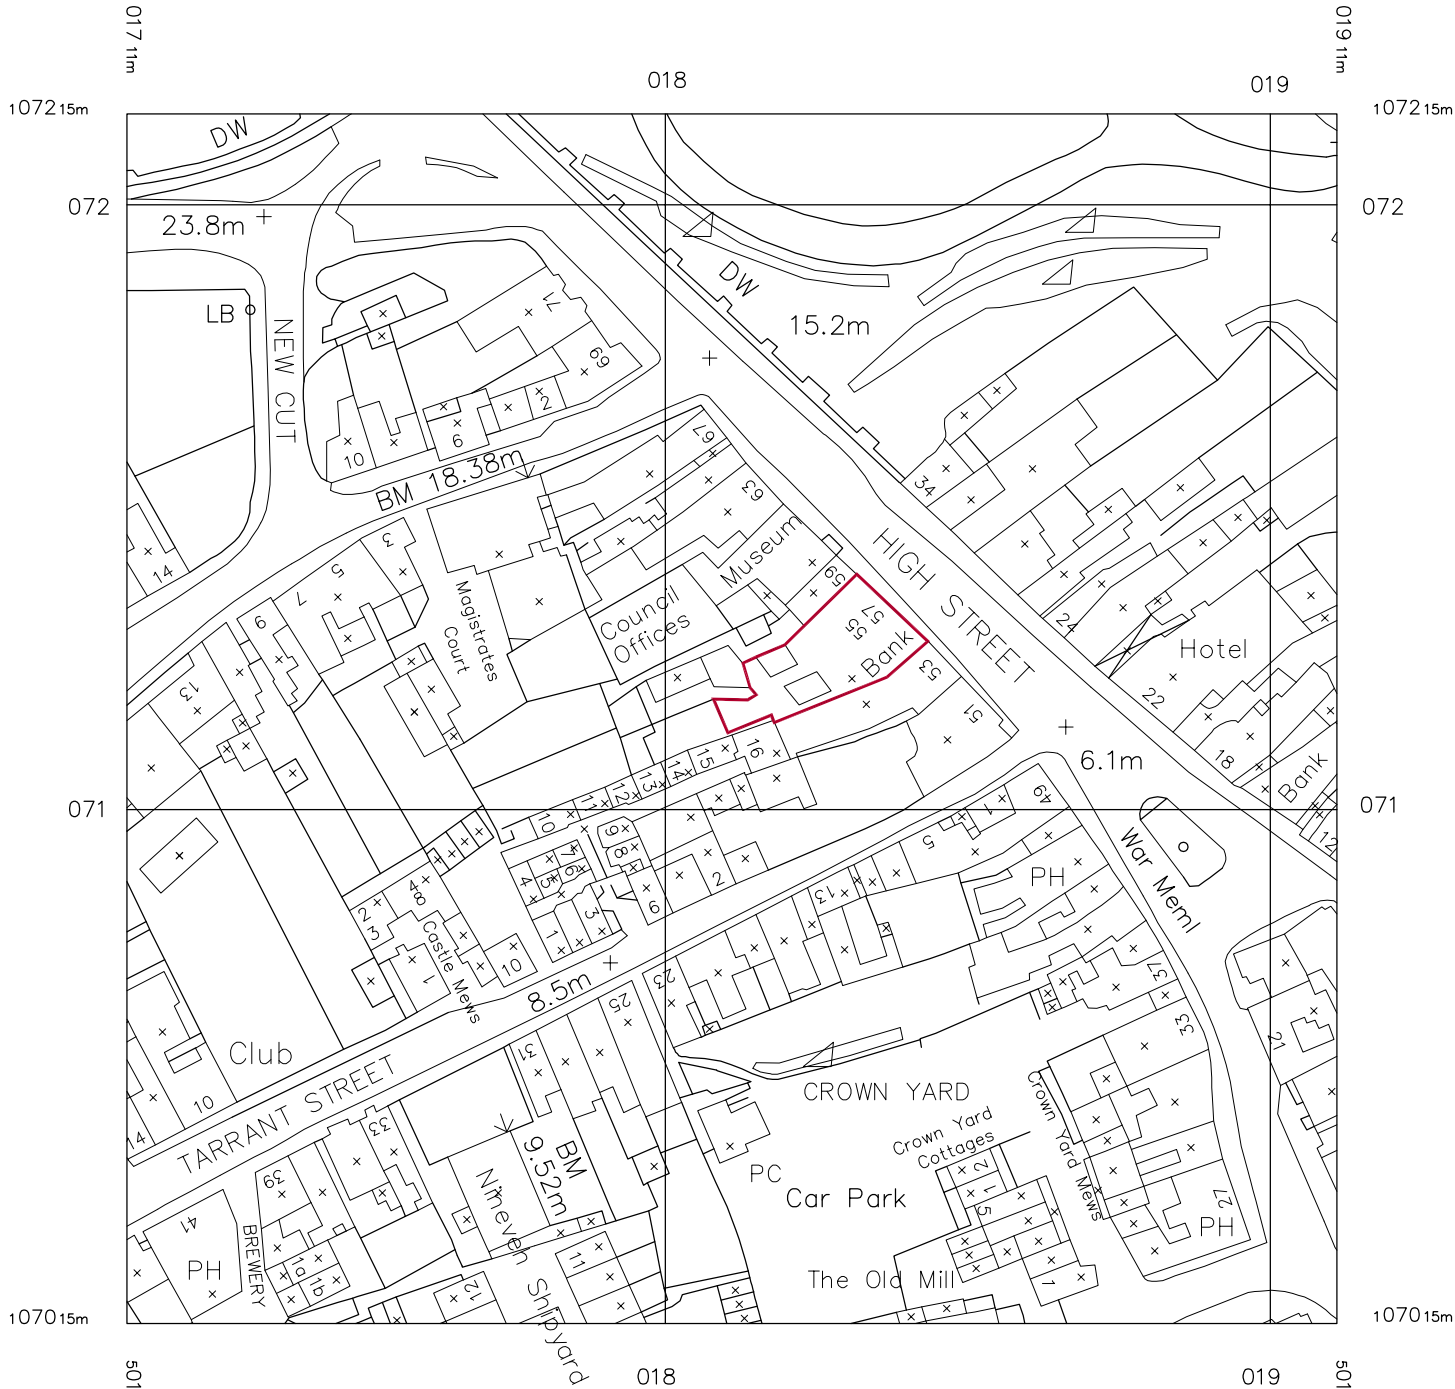

Produced 10 Mar 2003 from Ordnance Survey digital data and incorporating surveyed revision available at this date.

Reproduction in whole or in part is prohibited without the prior permission of Ordnance Survey. Ordnance Survey and Superplan Data are registered trade marks of Ordnance Survey the national mapping agency of Great Britain

This Superplan product does not contain all recorded map information.

© Crown Copyright

2003

This product contains data surveyed at one or more of the following scales: 1/1250, 1/2500 & 1/10000.

National Grid sheet reference at centre of this Superplan: TQ0107

The representation of a road, track or path is no evidence of a right of way. Heights are given in metres above Datum.

The alignment of tunnels is approximate.

Centre Coordinates: 501811 107115
Supplied by: Dome Map Services
Serial Number: 00001309

LOCATION OS MAP
SCALE 1:1250



This drawing has been prepared for the purpose of gaining planning permission only and does not purport to be a working or contractual drawing and should not be used for any building or contractual purposes. This drawing has been prepared based on survey drawings and information prepared by others. All dimensions and levels on all drawings must be checked and verified on site before commencement of works

© VICTORIA HOLLAND ARCHITECTURE LTD 2017

GENERAL NOTES

55-57 HIGH STREET
BN18 9AJ ARUNDEL
WEST SUSSEX

LOCATION AND BLOCK PLANS
DATE: March 2017
SCALE: 1:1250 @ A3
JOB No. 1010
DRWG No. HS_000 Rev.



Victoria Holland RIBA
71 Peppering High Barn · Burpham
Arundel · West Sussex · BN18 9RN
Tel 01903 882923

BLOCK PLAN
SCALE 1:500

