



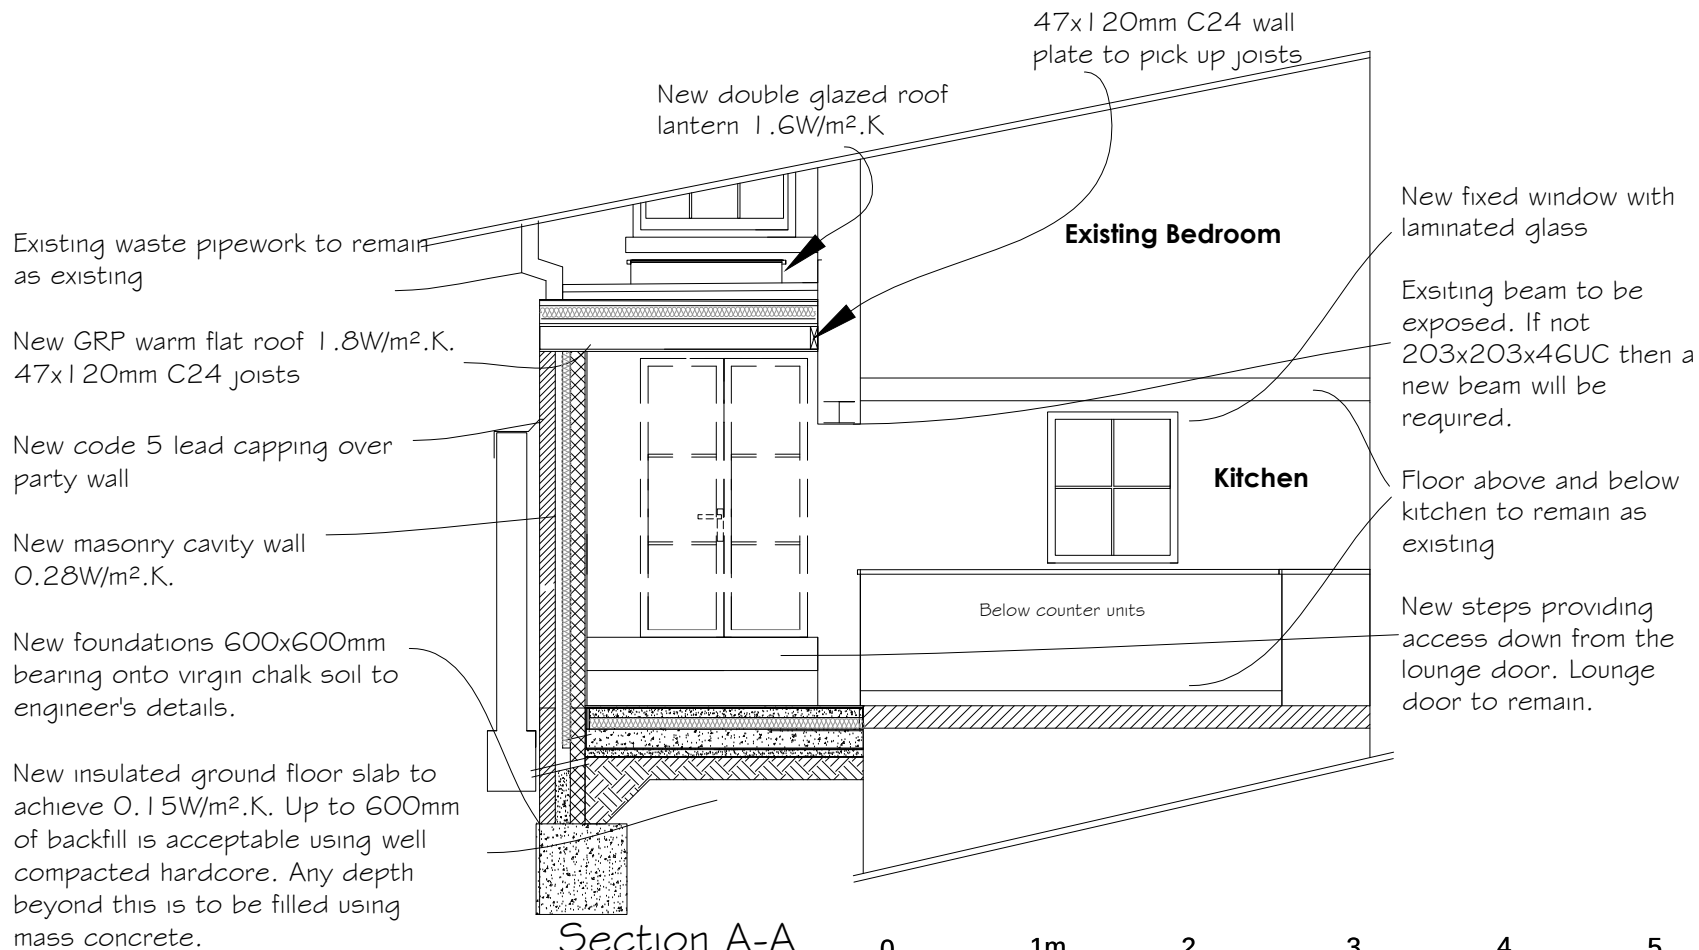

Section A-A
As proposed

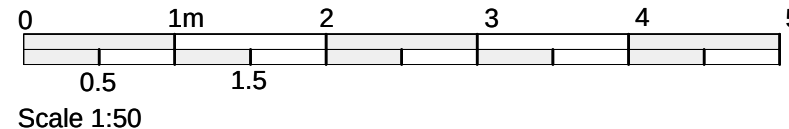

PLANNING
APPLICATION

Issued for Building
Regs Approval

Status

Drawing Title

Section A-A

Scale

1:50

Paper size

A4

Drawn by

MT

Date

March 2021

Drawing No. MAL19/BR/001

Rev.

Client

**Billy Billsberry-Hawkins &
Chris Hawkins**

Job Title

19 Maltravers Street, Arundel
Single Storey Rear Extension

**stuart
radley**
associates

Chartered Building Surveyors



Unit 5 Tungsten Building, George Street
Portslade, Brighton BN41 1RA

Tel. 01273 420606
Fax. 01273 420707
e-mail: info@stuartradleyassociates.co.uk