

SFK CONSULTING

Unit 24, Basepoint Enterprise Centre
Andersons Road, Southampton,
SO14 5FE
Tel: 023 8068 2460
Fax: 023 8068 2461
email: admin@sfkconsulting.co.uk

Project: ARUNDEL CATHEDRAL

Job Ref:
09024


Drawn:
RS

Sheet No:
Fig. 03.

Rev:

Element: CENTRAL FLINT WALL

Date:
16.03.09.

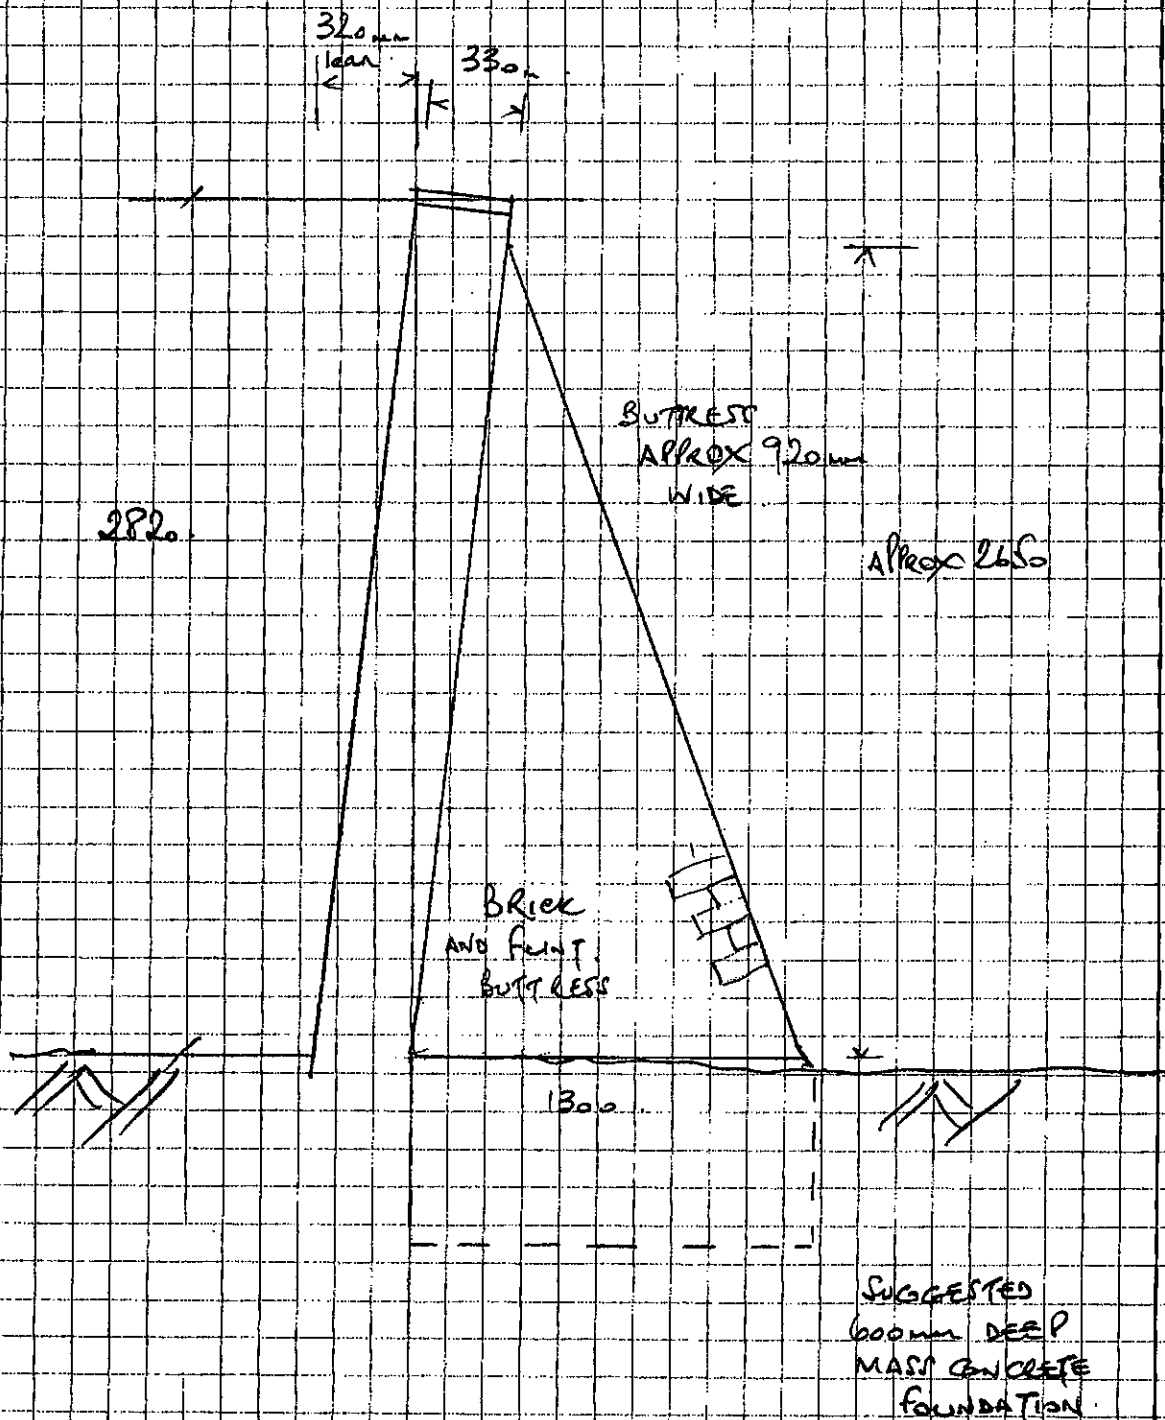

SFK CONSULTING

Unit 24, Basepoint Enterprise Centre
Andersons Road, Southampton,
SO14 5FE

Tel: 023 8068 2460

Fax: 023 8068 2461

email: admin@sfkconsulting.co.uk

Project: ARUNDEL CATHEDRAL

Job Ref:
09024.

Drawn:

RS

Sheet No:

FIG 04

Rev:

Element: CENTRAL FUNT WALL
ADDITIONAL BRICK BUTTRESS

Date:

16.03.09

