




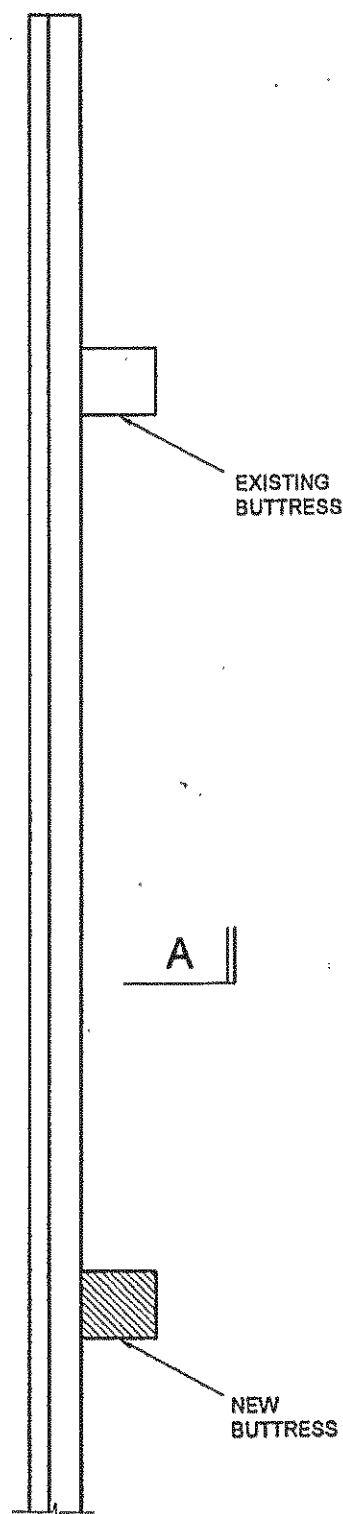


PLAN ON THE GARDEN WALL
1:100

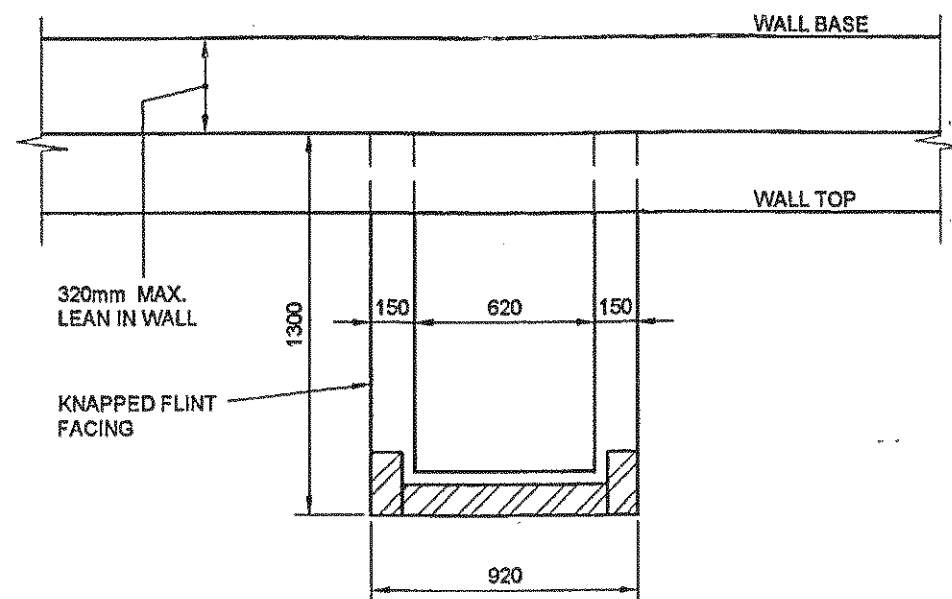

PLAN ON TOP OF WALL
1:25

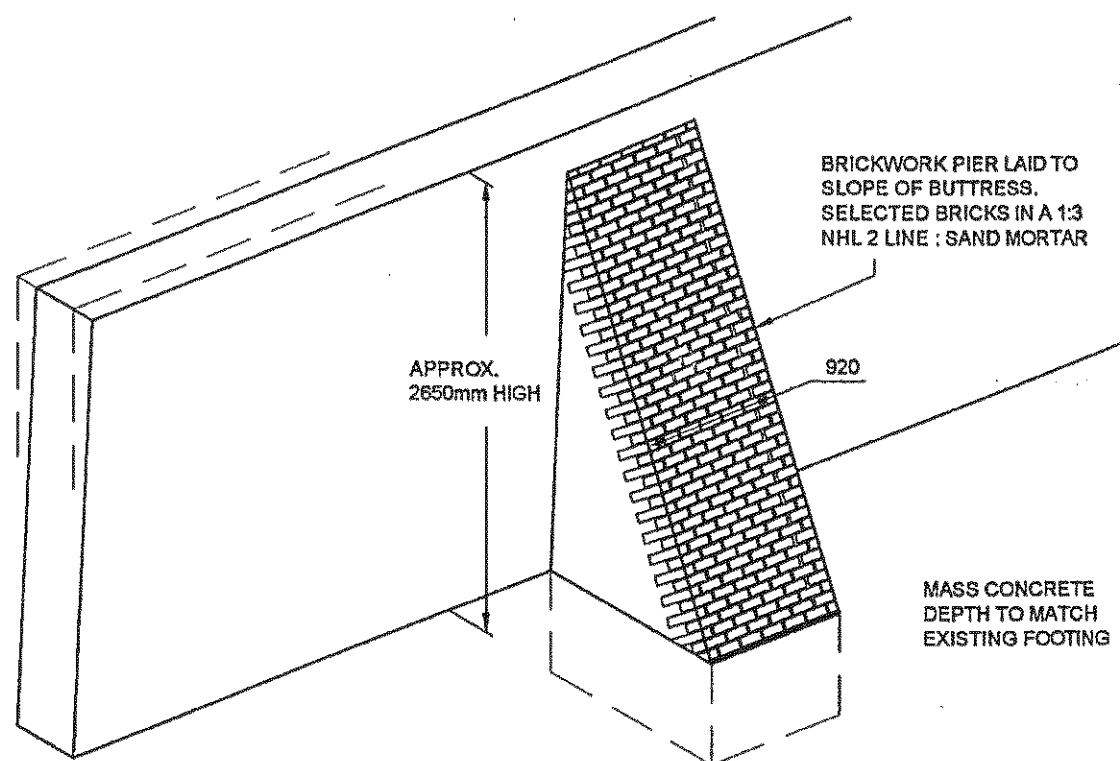

ISOMETRIC VIEW

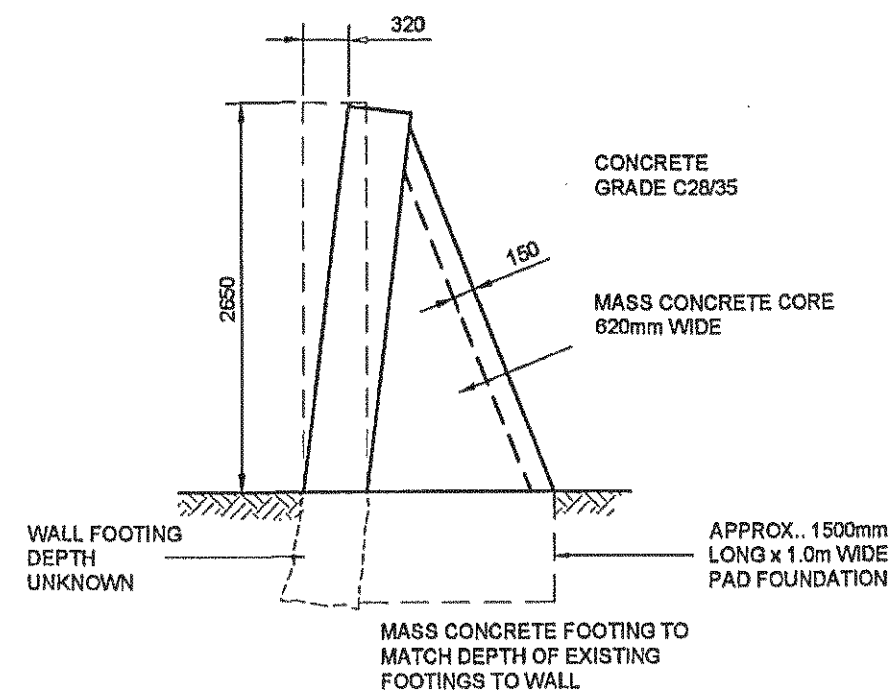

SECTION A - A
1:50

CONCRETE TO BE CAST IN LAYERS NOT
EXCEEDING 300mm THICK TO PREVENT
LARGE HYDROSTATIC FORCES ON THE
EXISTING WALL

rev	drawn	chd	appd	date	description
A	LK	RS		22.10.09	ISSUED FOR DISCUSSION
	LK	RS		02.09.09	ISSUED FOR DISCUSSION

SFK CONSULTING
Unit 24, Basepoint Enterprise Centre
Andersons Road, Southampton.
SO14 5FE
Tel: 023 80 682 460
Fax: 023 80 682 461
e-mail: admin@sfkconsulting.co.uk

Project:	ARUNDEL CATHEDRAL GARDEN WALL	Job Ref:	09024
Drawn:	LK	Scale:	1:100, 1:50 & 1:25 @ A3
Element:	GARDEN WALL	Sheet No:	01
		Date:	September 2009

Rev:
A