

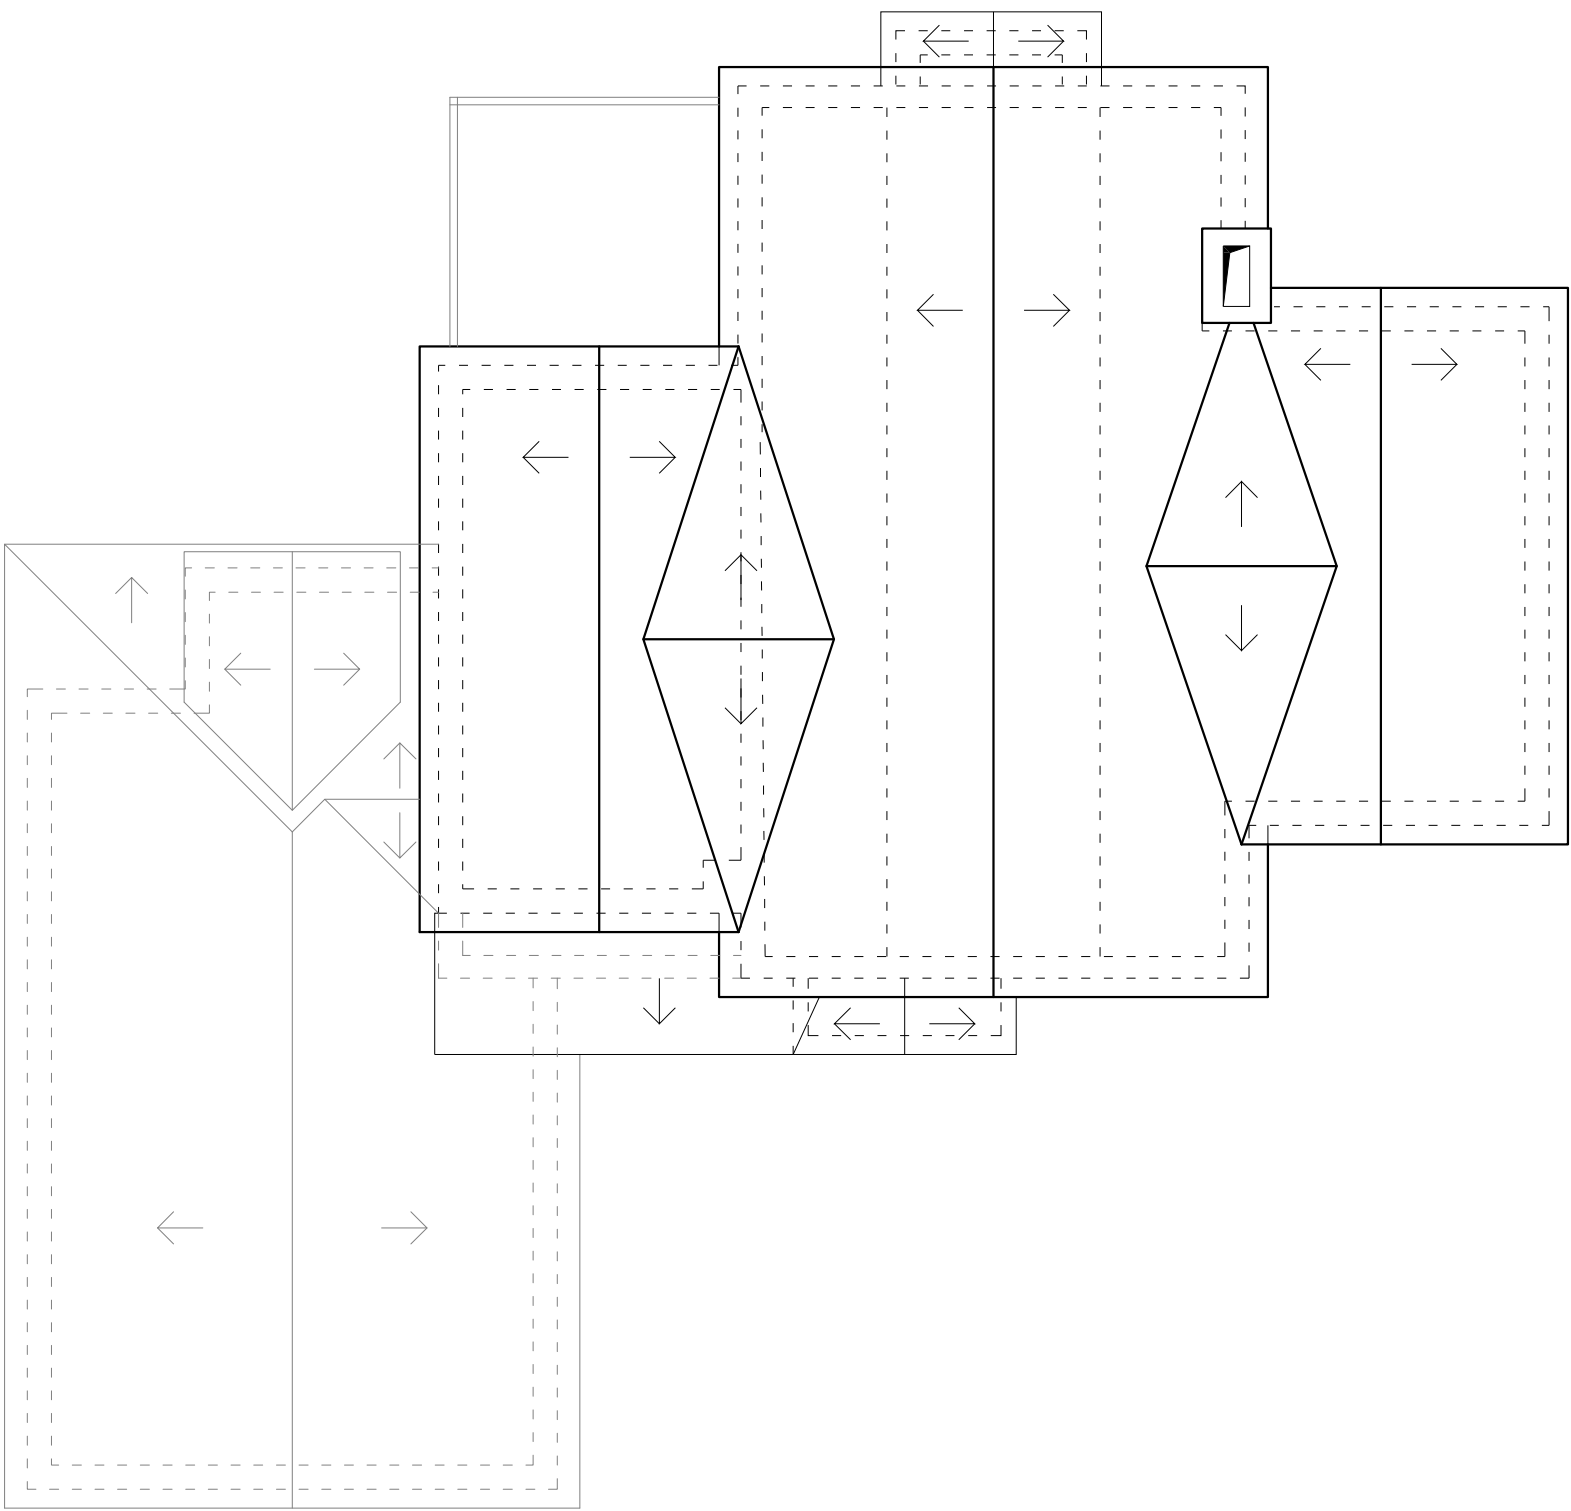
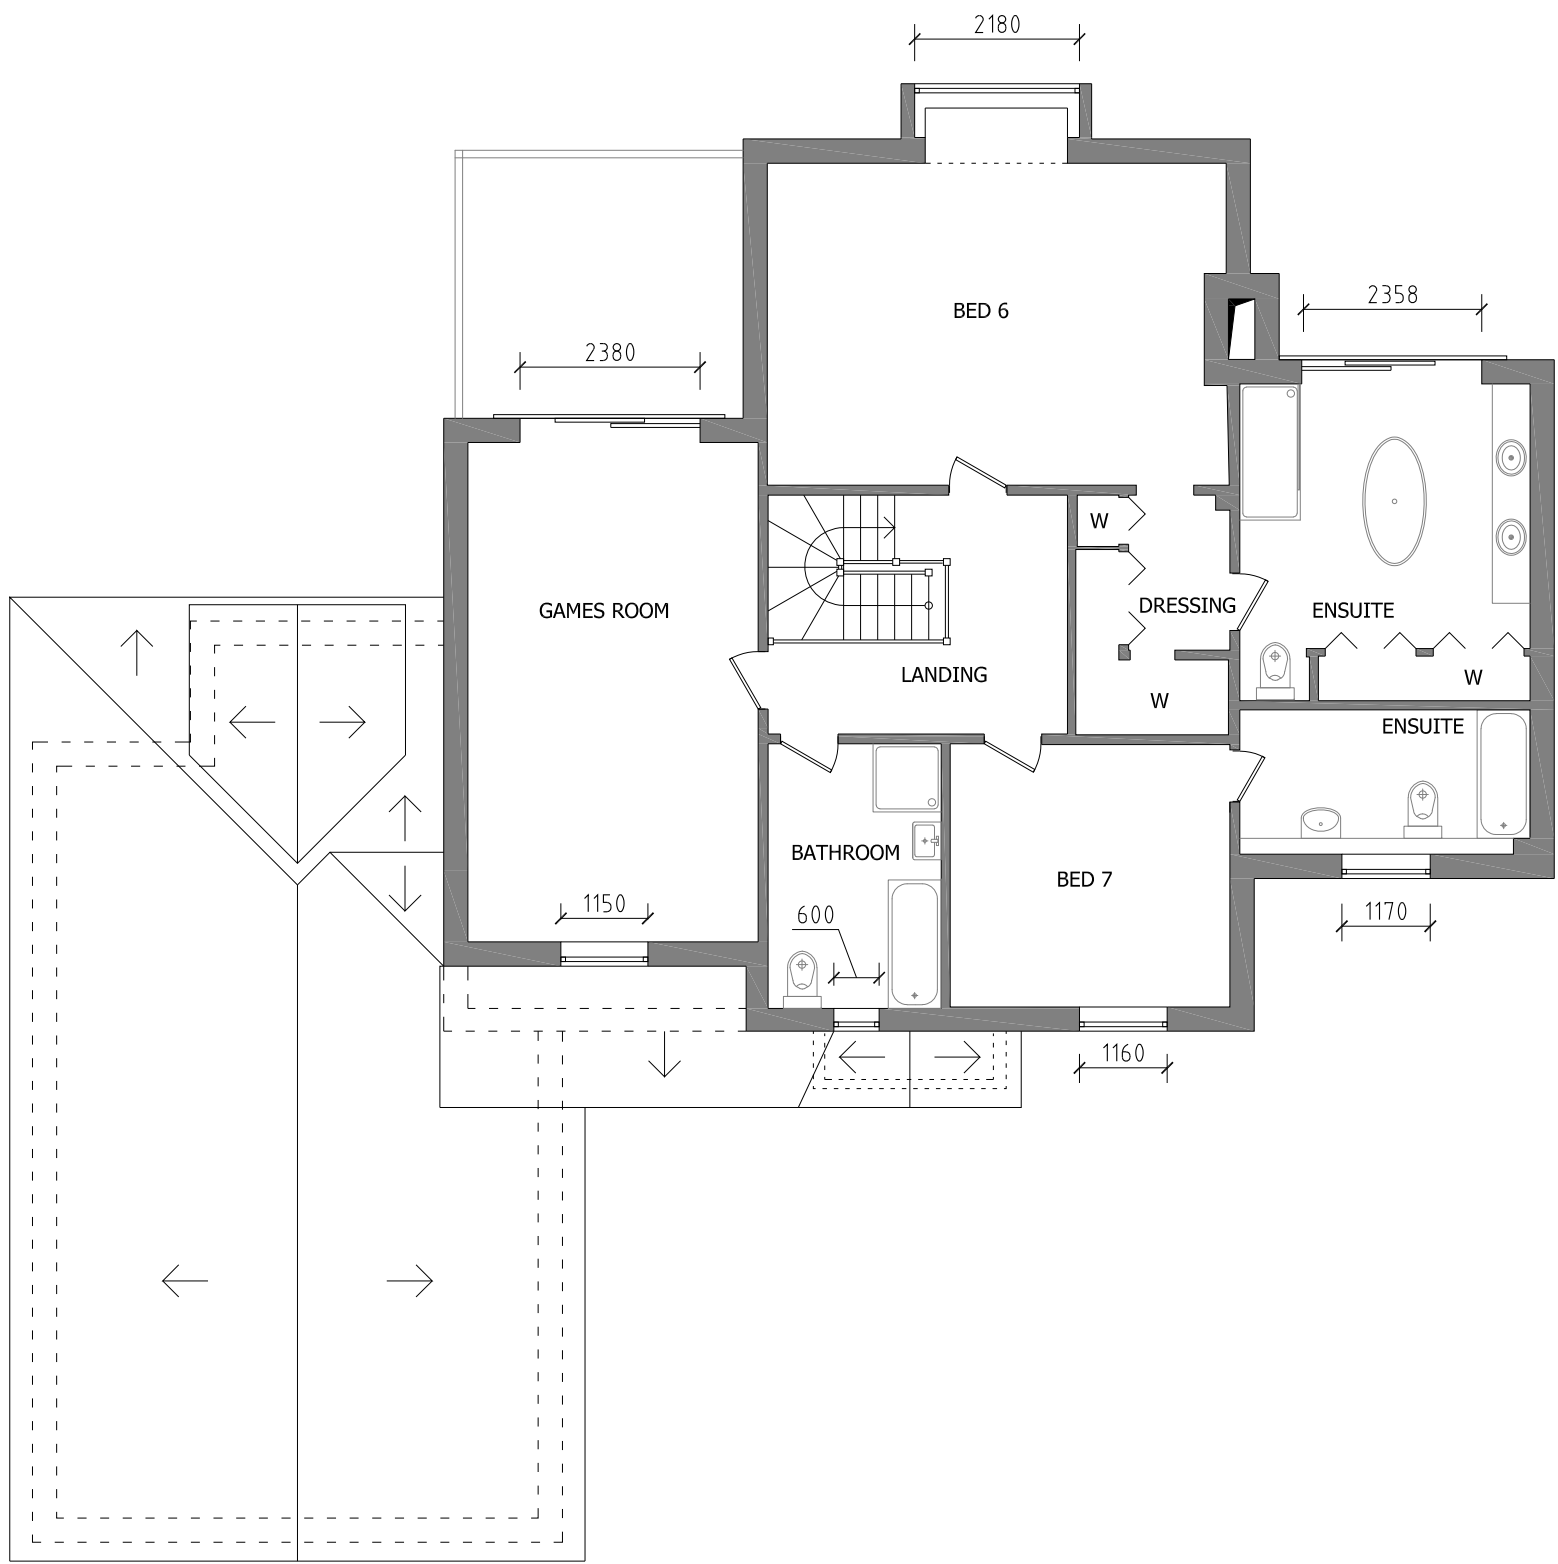
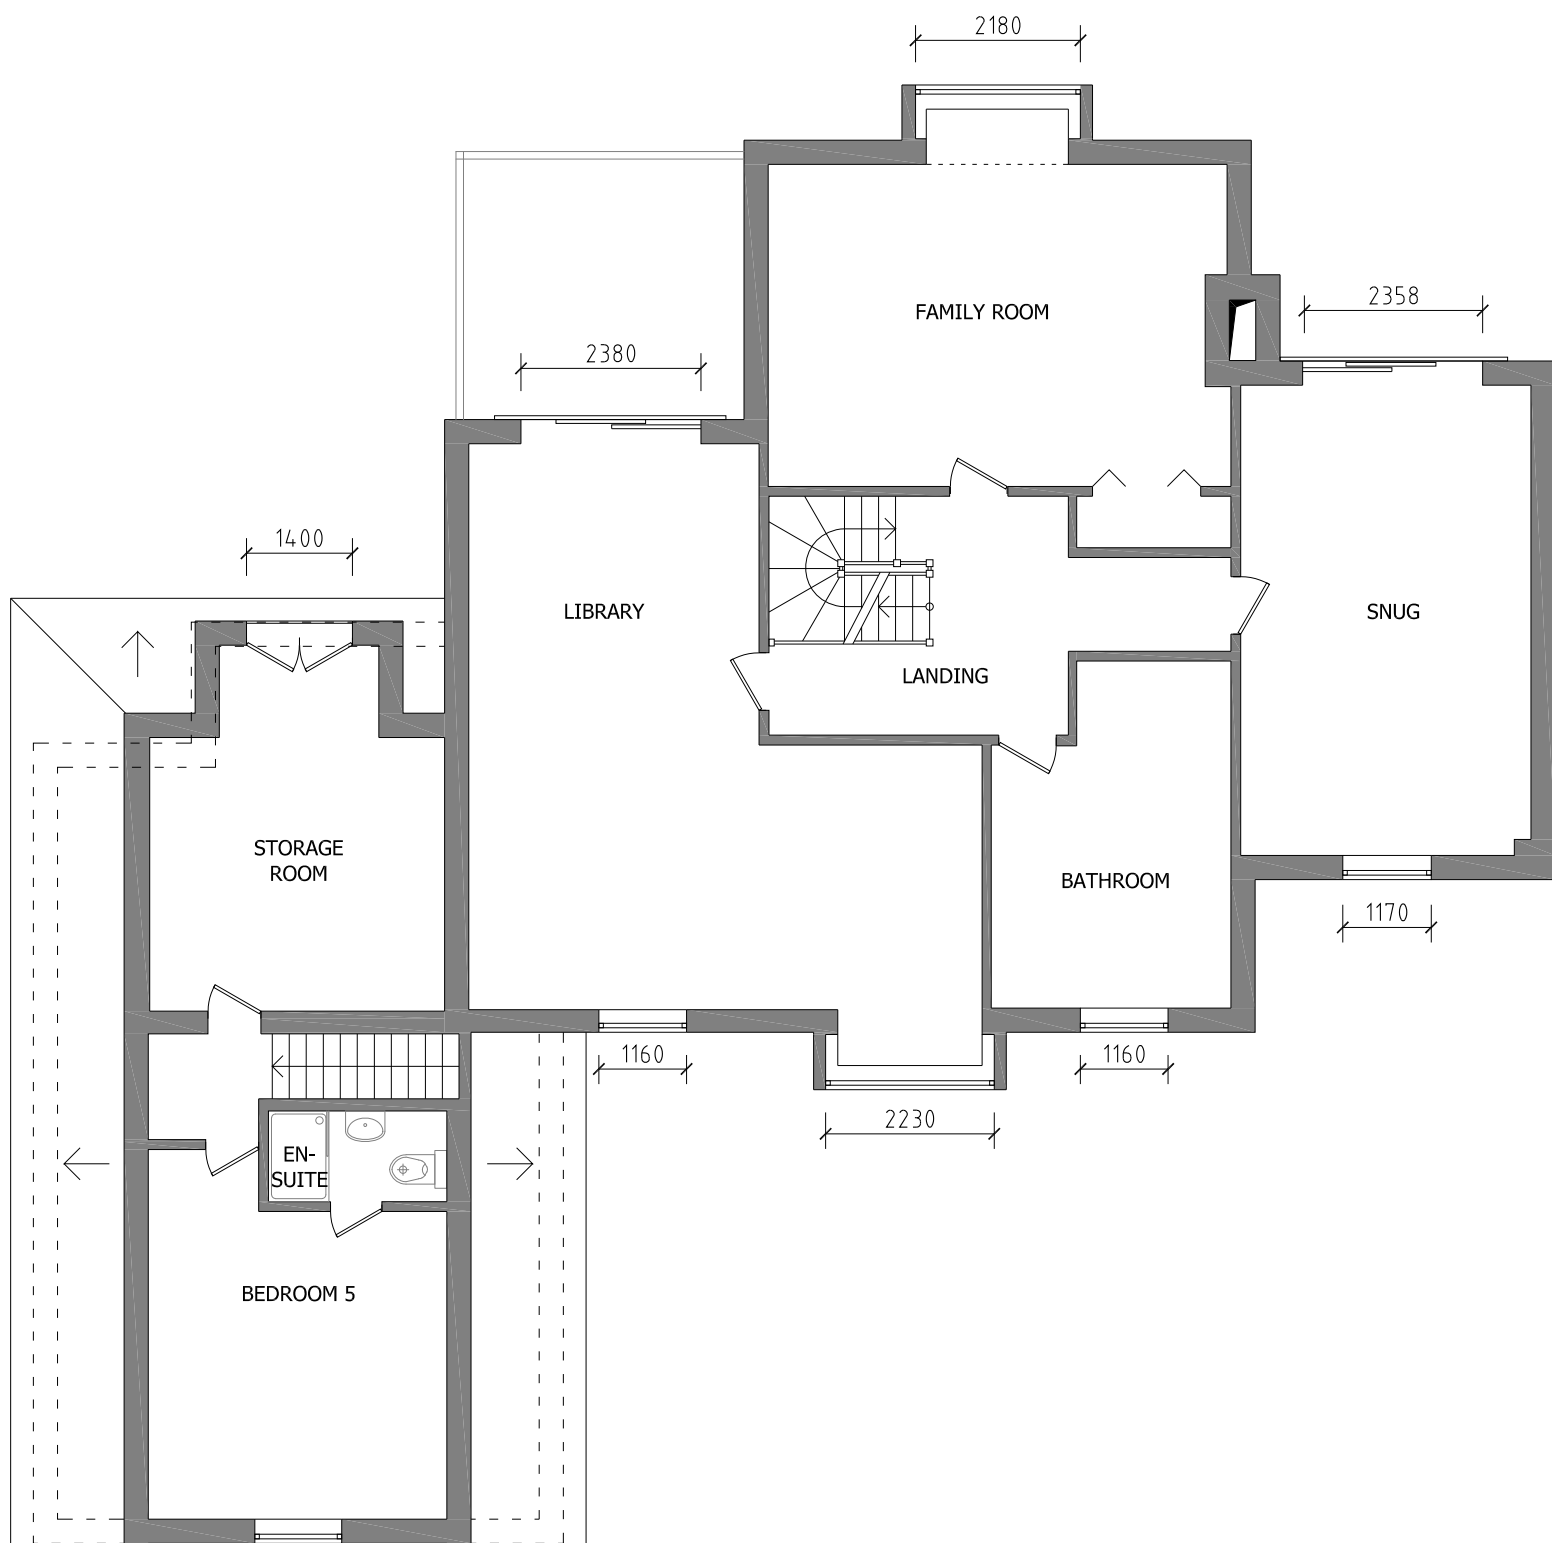


Revisions:

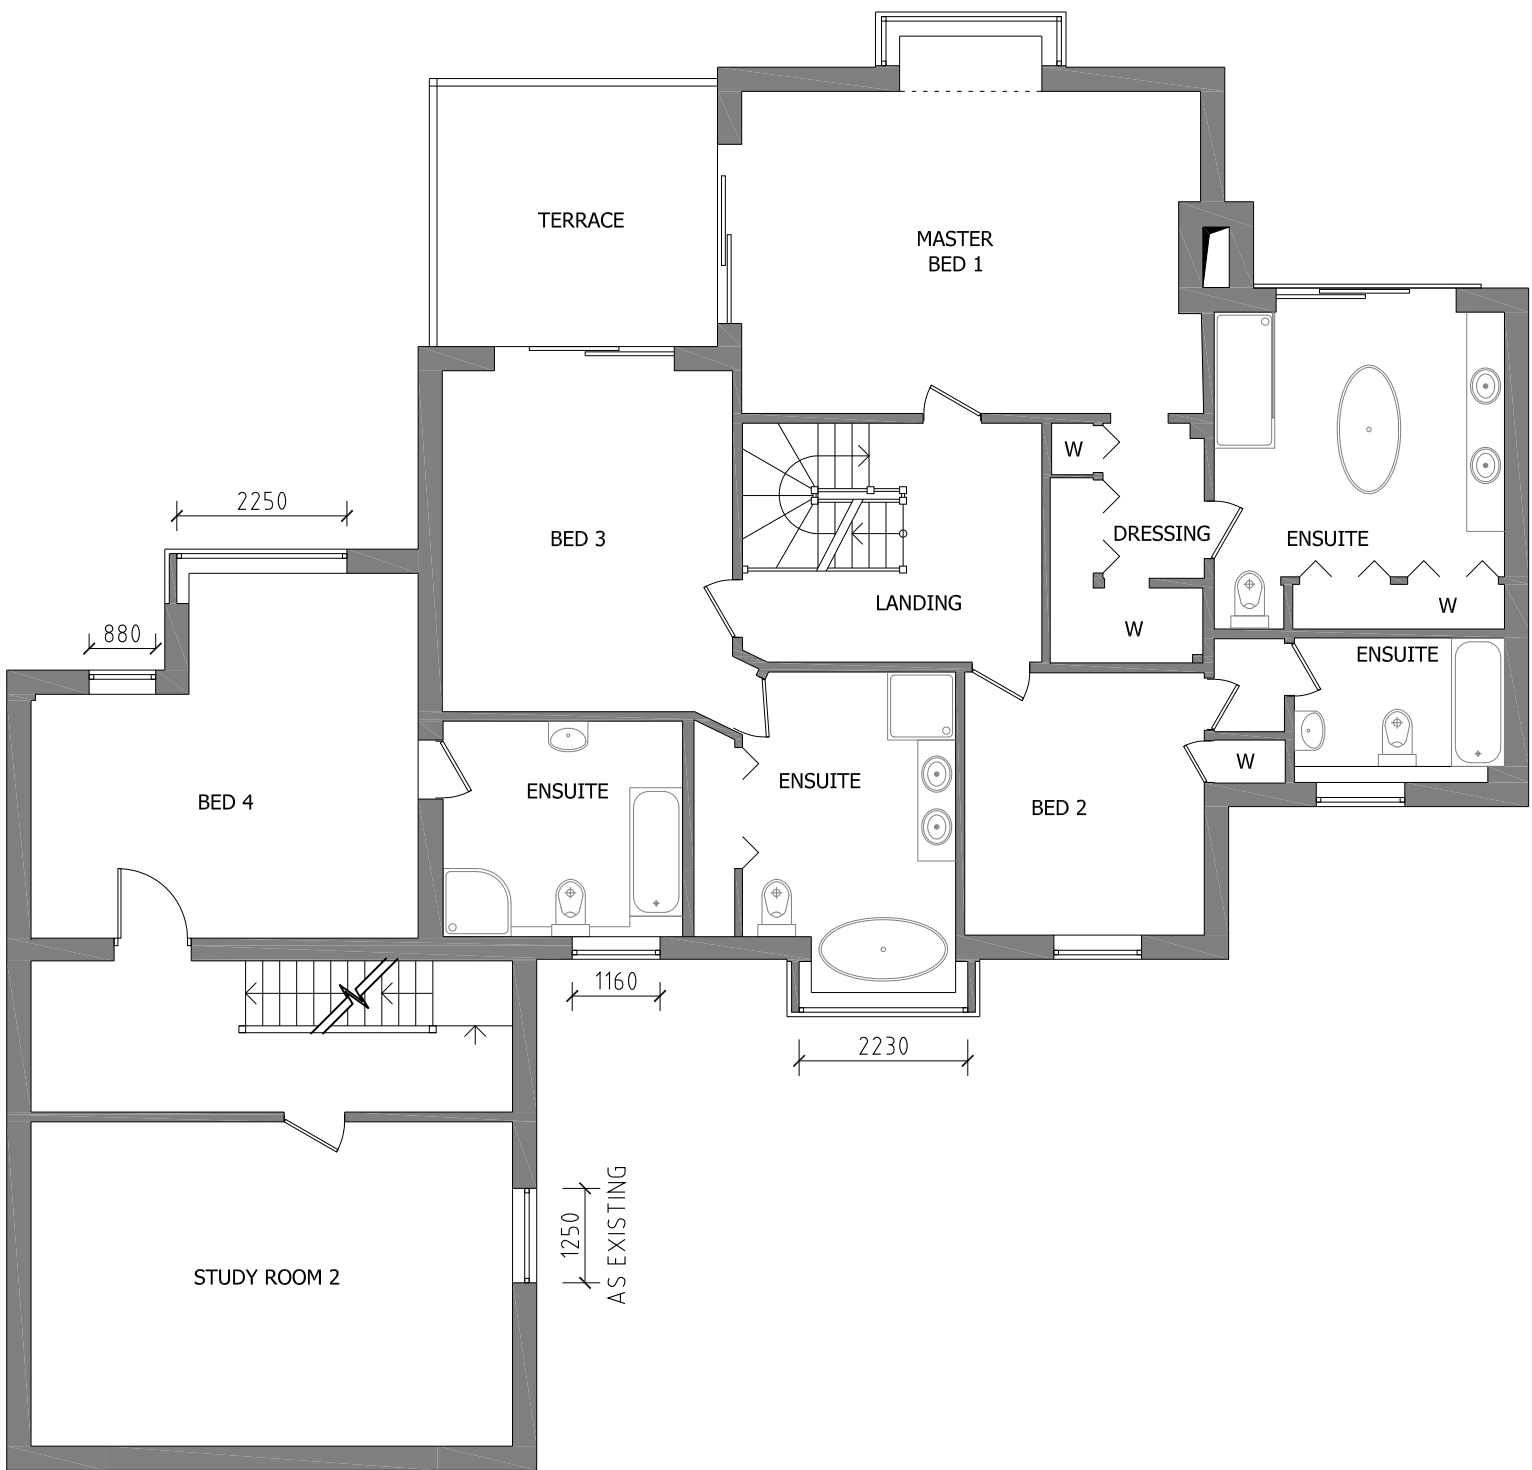

DIMENSIONS TO BE CHECKED ON SITE

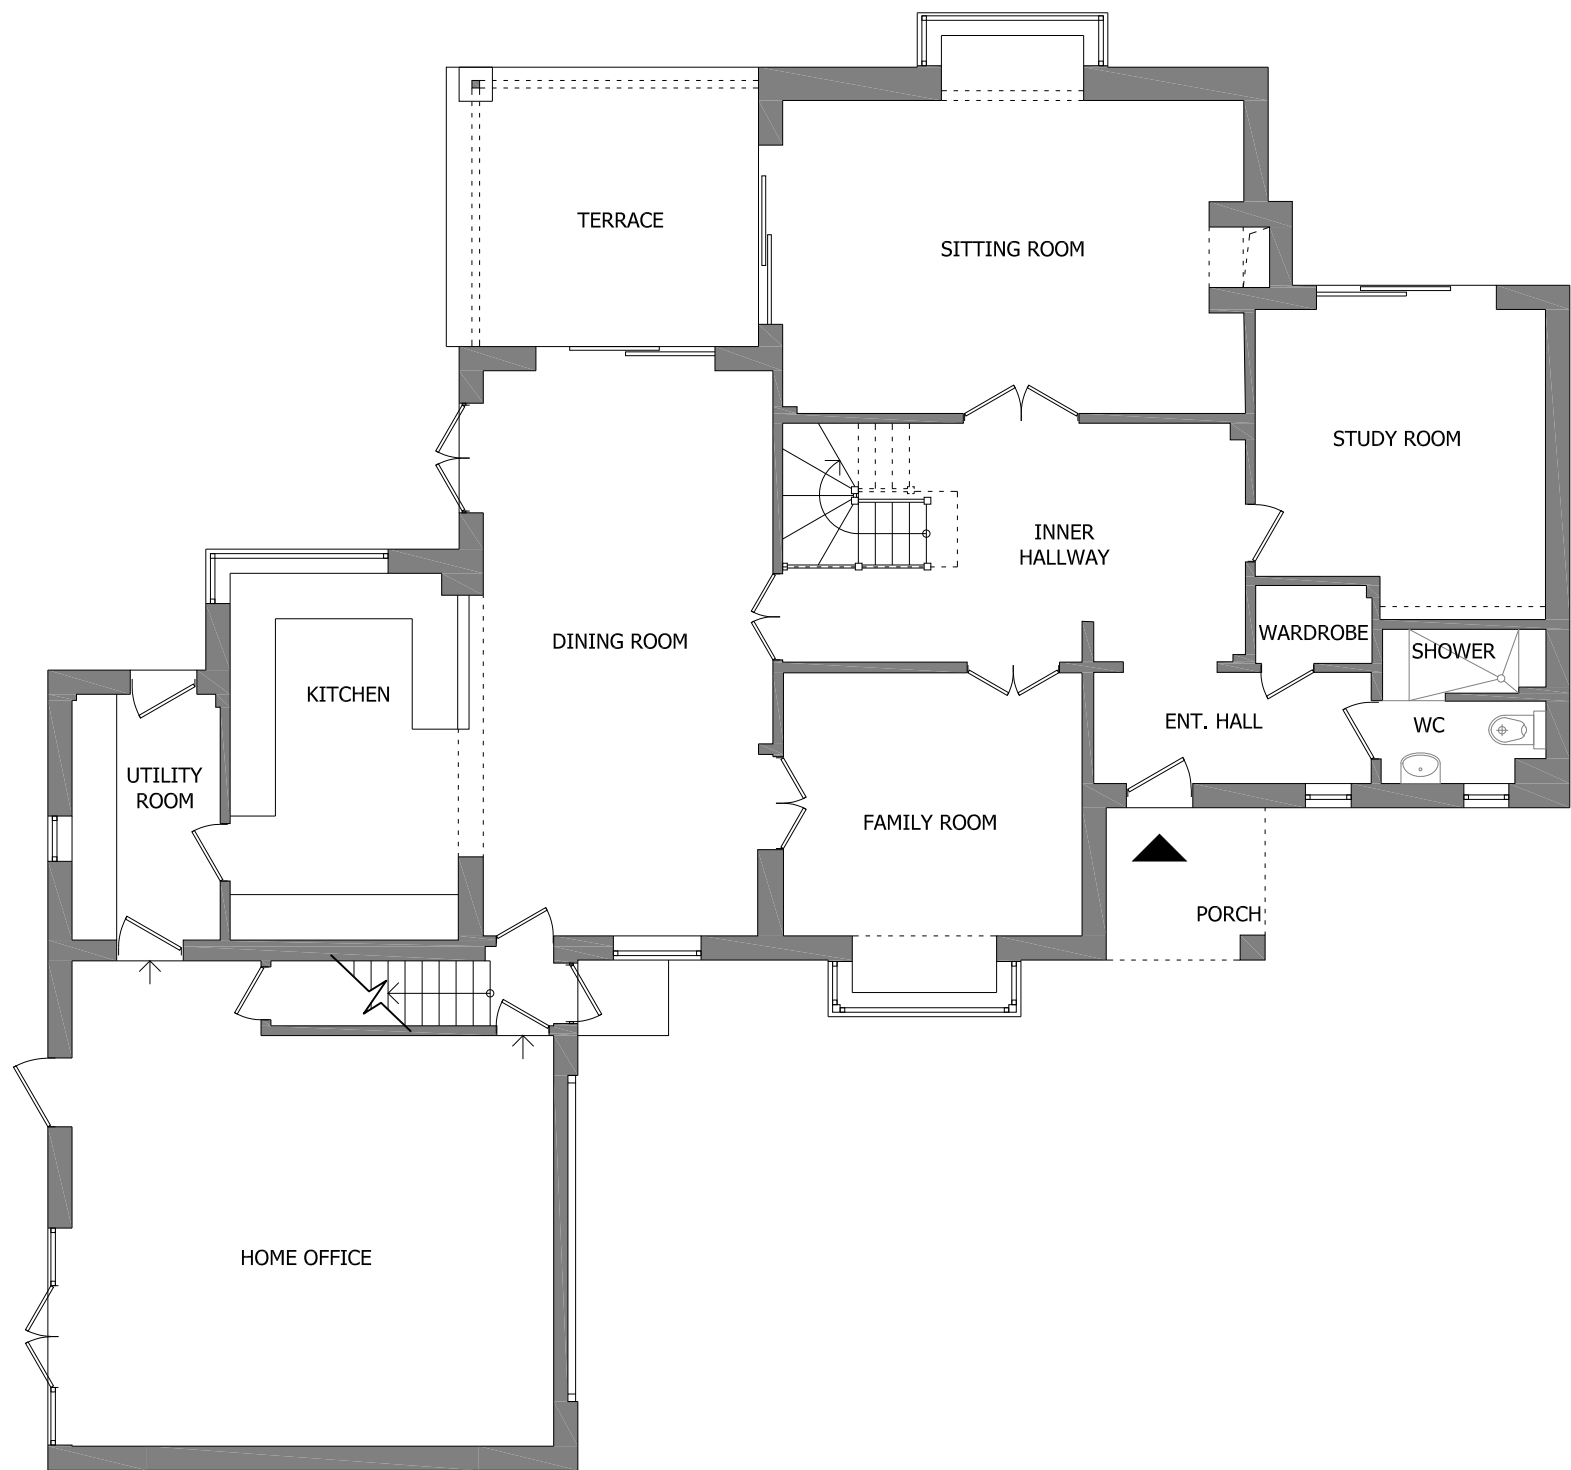

Suite 6a
Church House,
94 Felpham Road
Felpham
West Sussex,
PO22 7PG
TEL: 01243 822081

Architectural
Services
Planning
Building Regs
On Site Supervision
Landscape Design

e-mail: info@jjrdesigns.com

Client:
REGENT PROPERTY

Project:
**2 FITZALAN ROAD
ARUNDEL, BN18 9JS**

Drawing Title:
PROPOSED PLANS

Issue status:
Outline proposals ☐ Production information ☐ Scheme design ☐
Tender drawing ☐ Detail design ☐ Contract drawing ☐

Scale: 1:100 @A1	Drawn: A. Stegarescu	Checked: R. Stefanski	Date: 12.01.2021
Job No: 1458	Drawing No: PL 04	Revision:	