


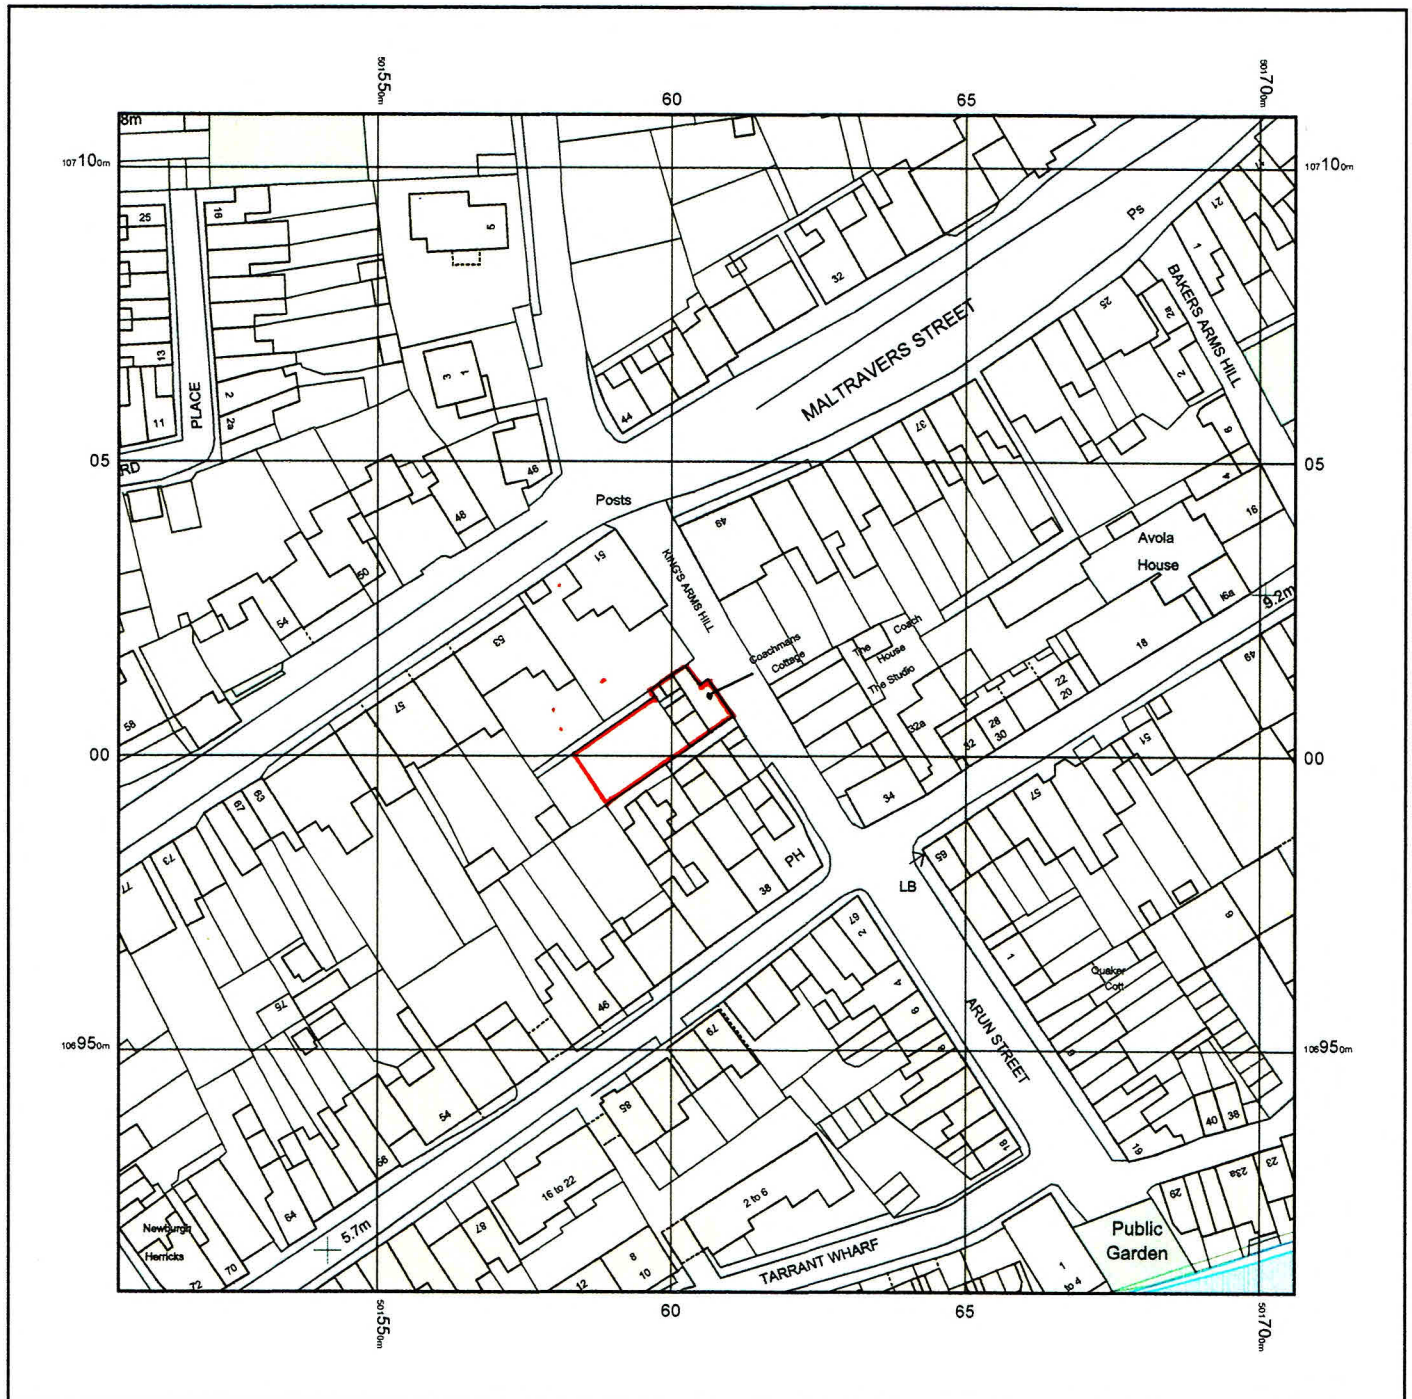

© Crown copyright and database rights 2022 Ordnance Survey 100048957. The representation of road, track or path is no evidence of a boundary or right of way. The representation of features as lines is no evidence of a property boundary.

Supplied by: www.ukmapcentre.com
Serial No: 237038
Centre Coordinates: 501606, 107009
Production Date: 29/03/2022 13:25:11

COACHMANS COTTAGE, KINGS ARMS HILL, ARUNDEL, BN18 9BT

SITE PLAN - LOCATION PLAN